




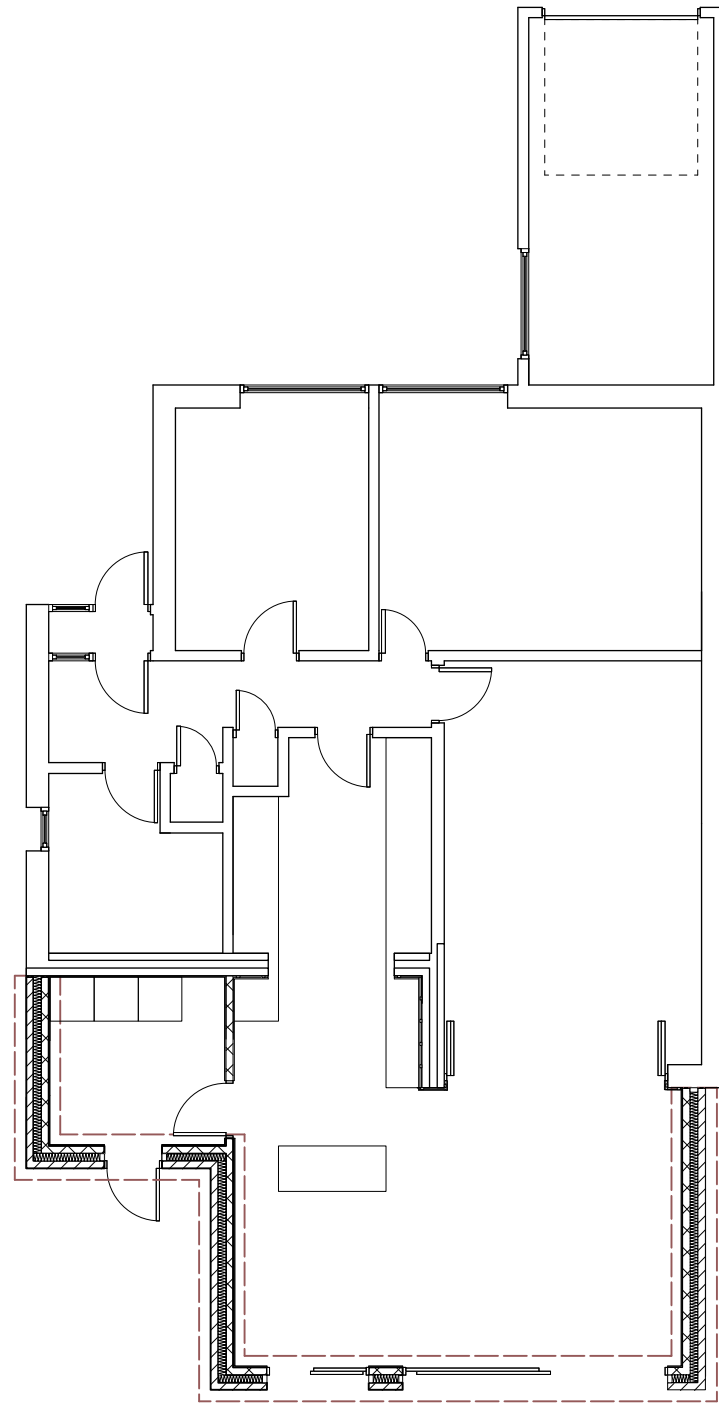

Ground Floor Plan (Proposed) 1:100

 


Roof Plan (Proposed) 1:100

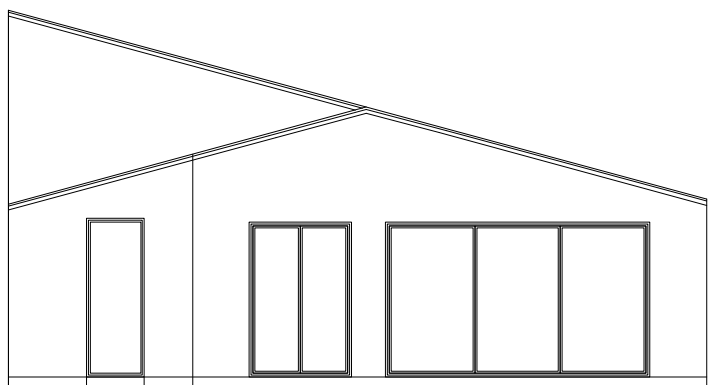


West Elevation (Existing) 1:100



South Elevation (Existing) 1:100

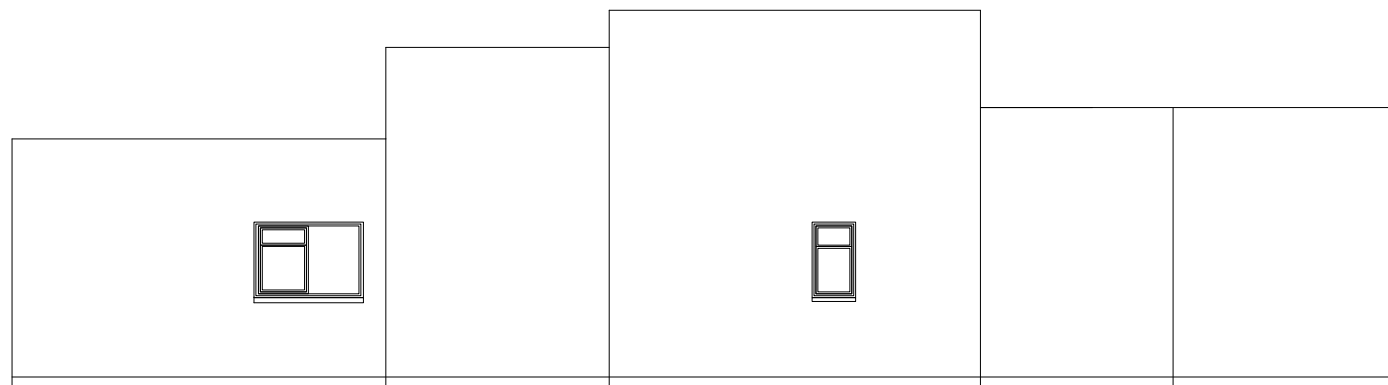

North Elevation (Existing) 1:100

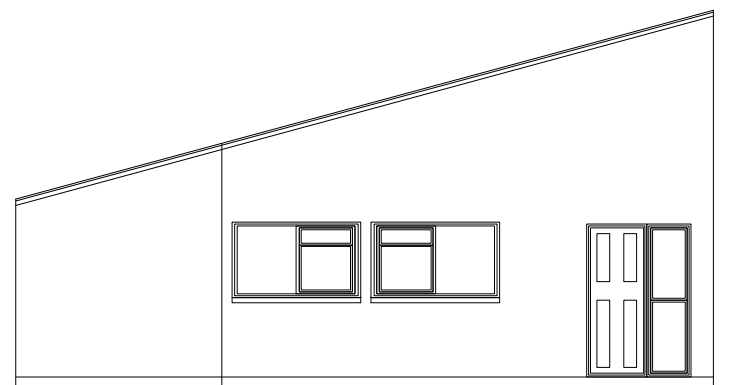

East Elevation (Existing) 1:100

Job Title 0221 ER/FW

Drawing

Survey Drawings

Scale:1:100 @ A2

Drg.No. ADS-001-S *

Drawn by: NJH

Issued to: Client

Status: Prelims.

Date 16.05.18