
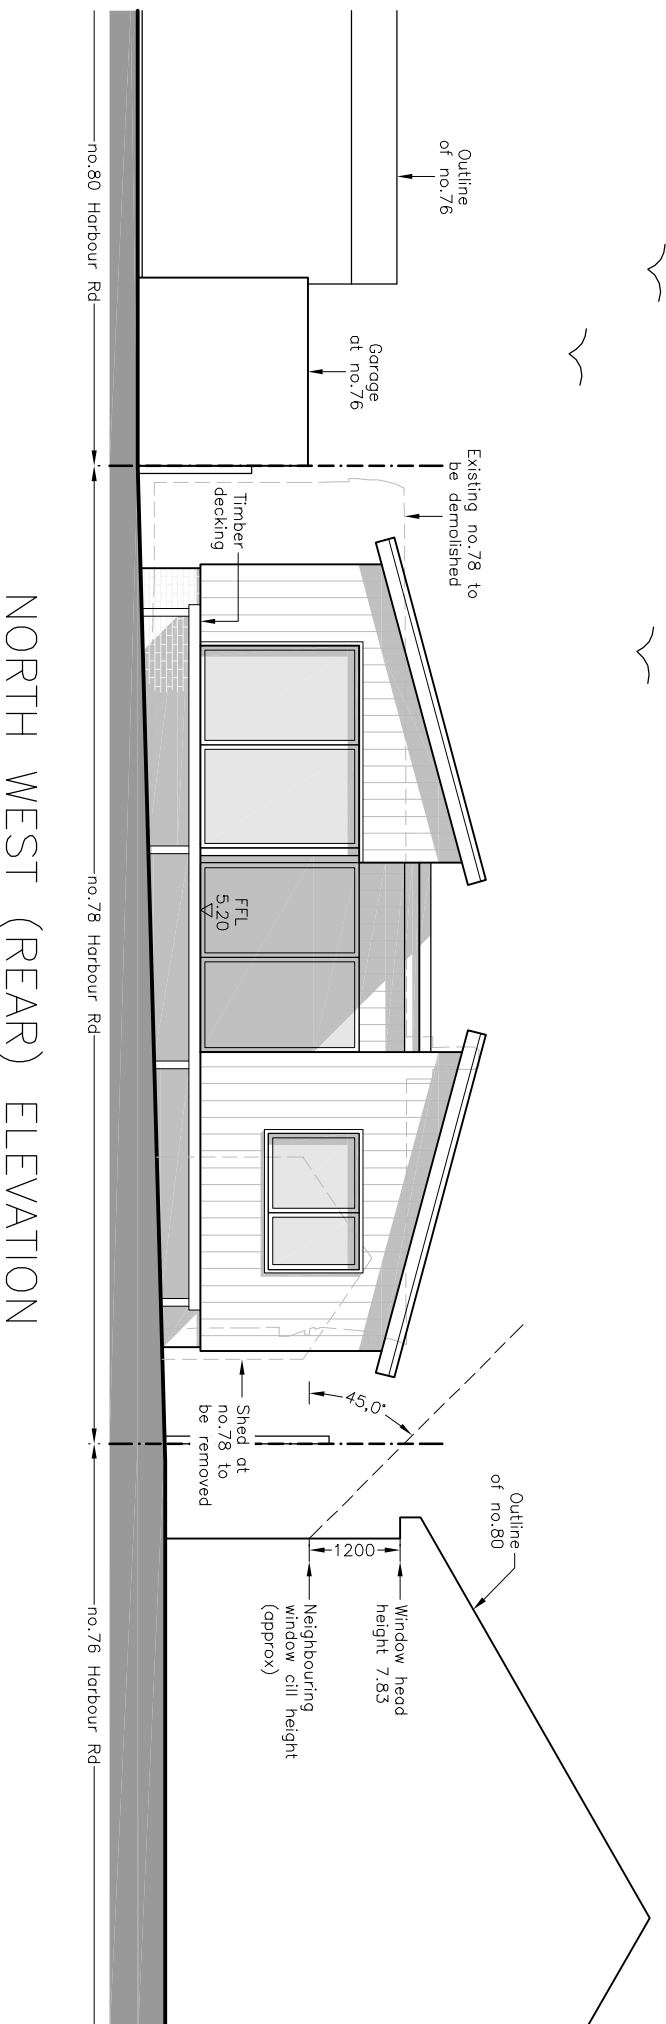
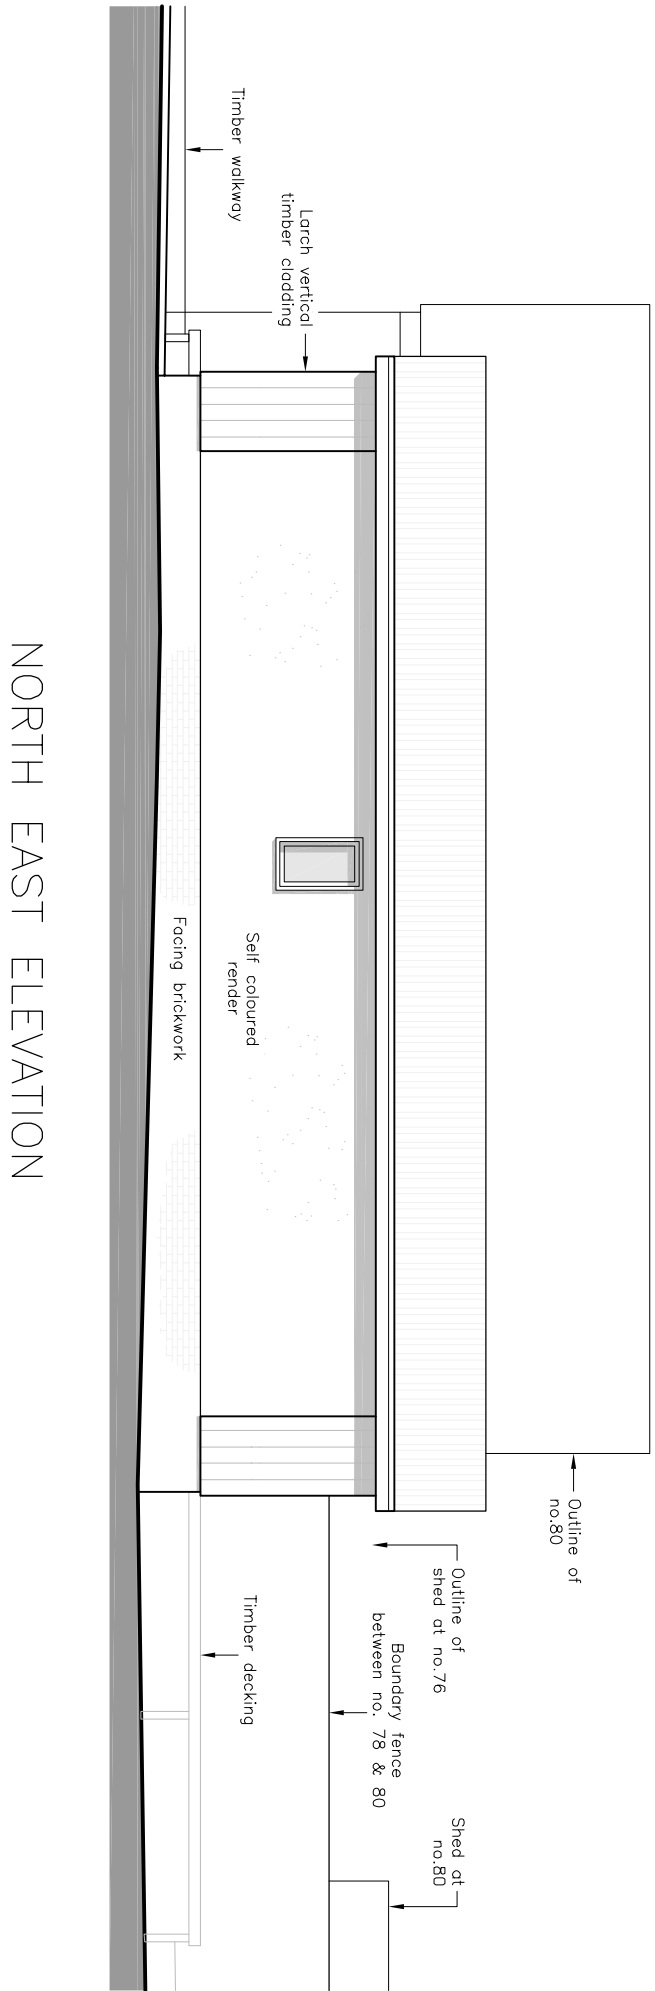





PROPOSED ELEVATIONS

Scale 1:100

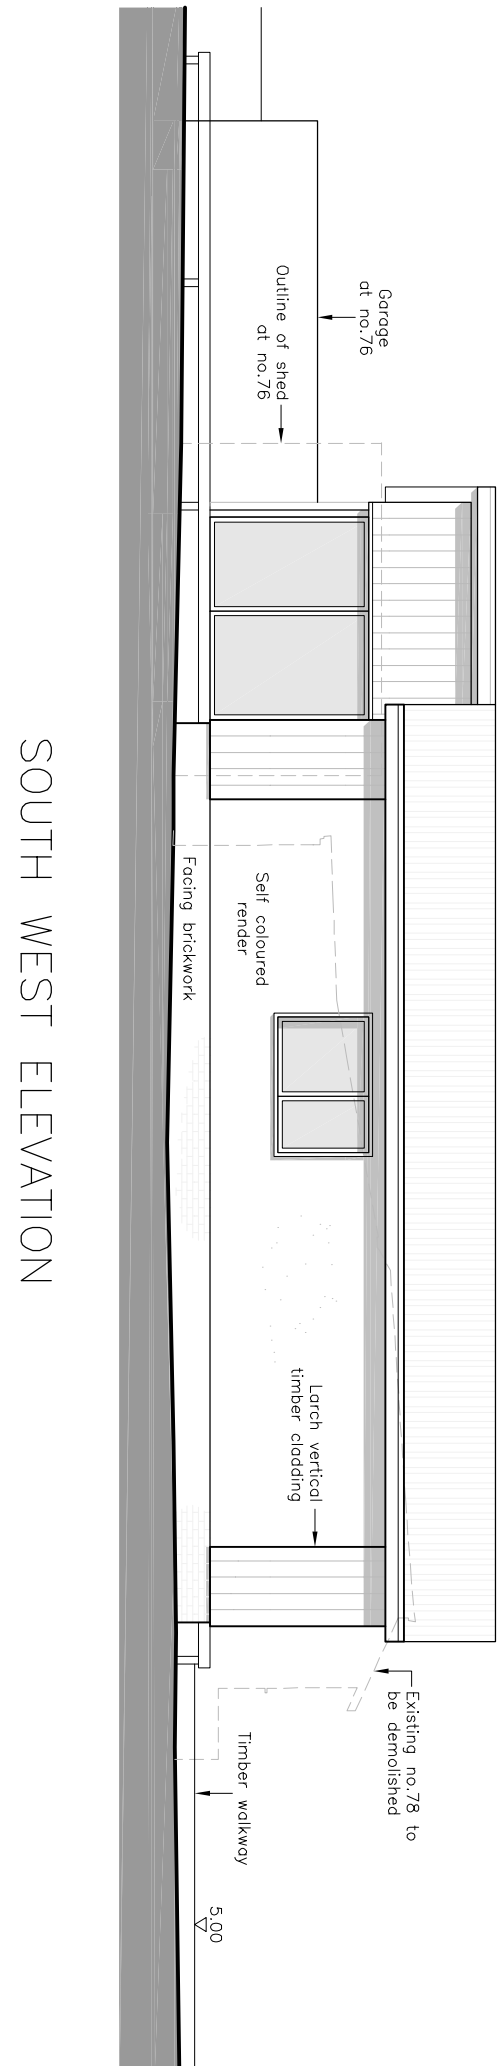

PROPOSED PLANS

Scale 1:100

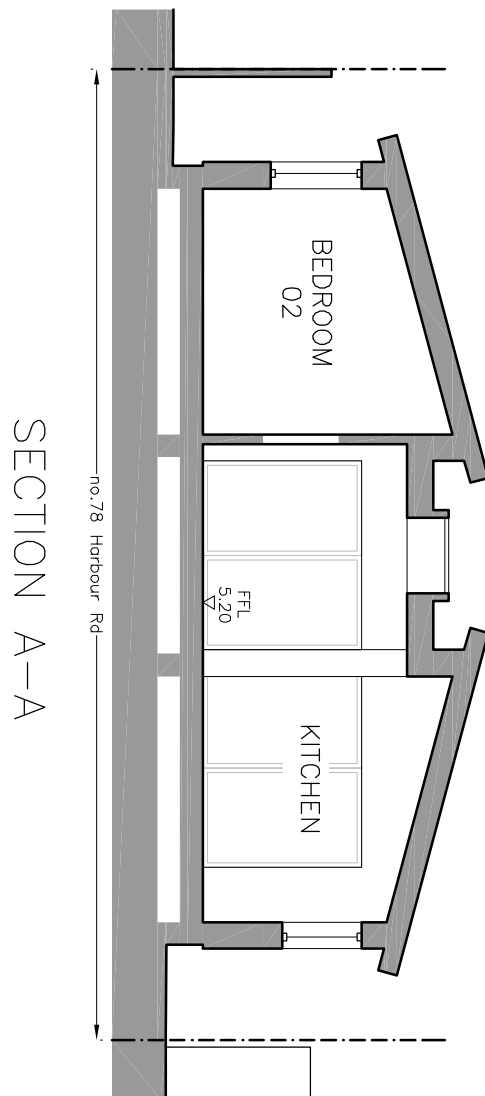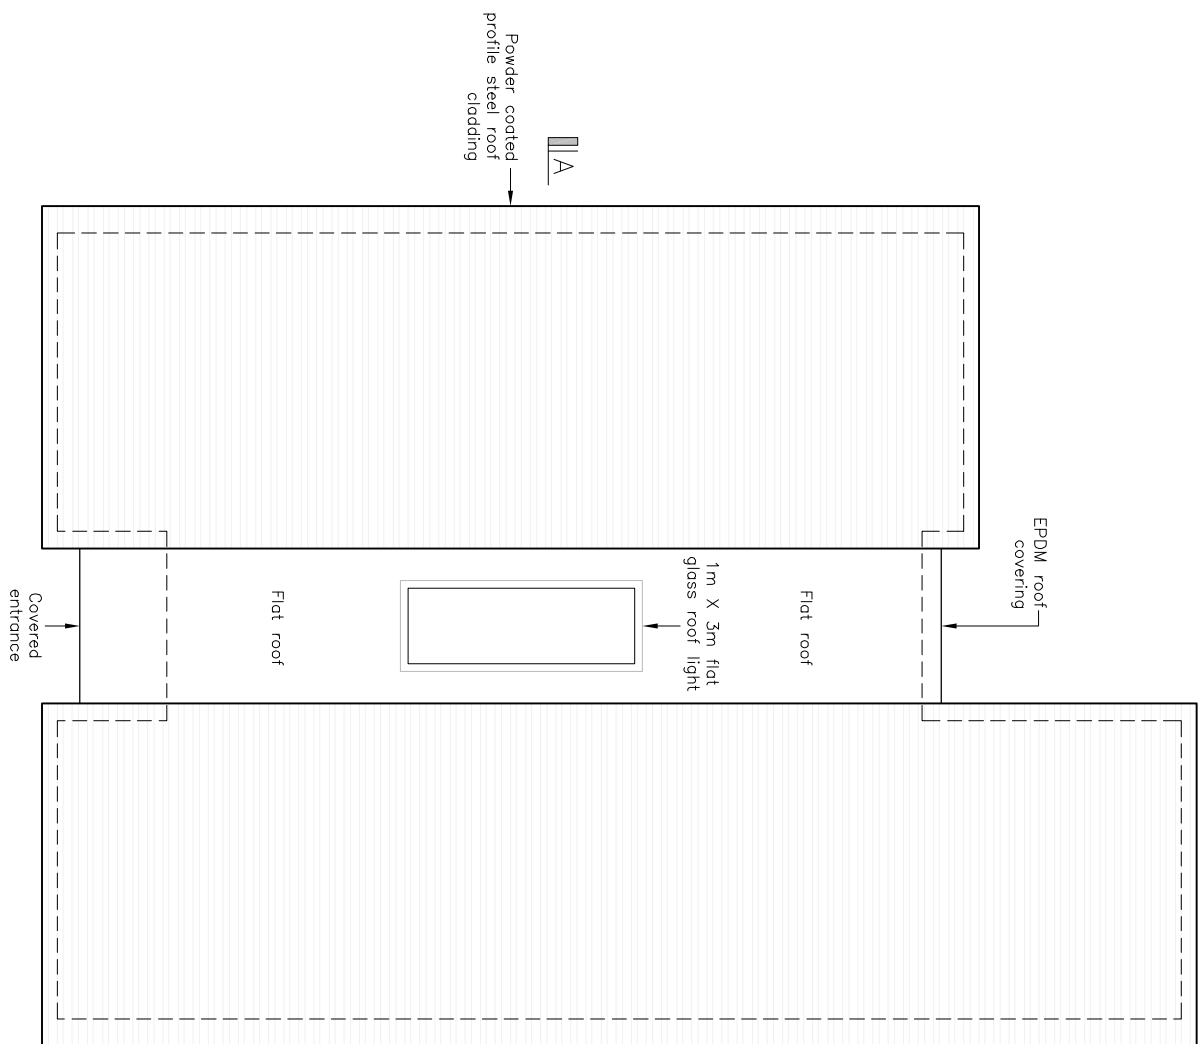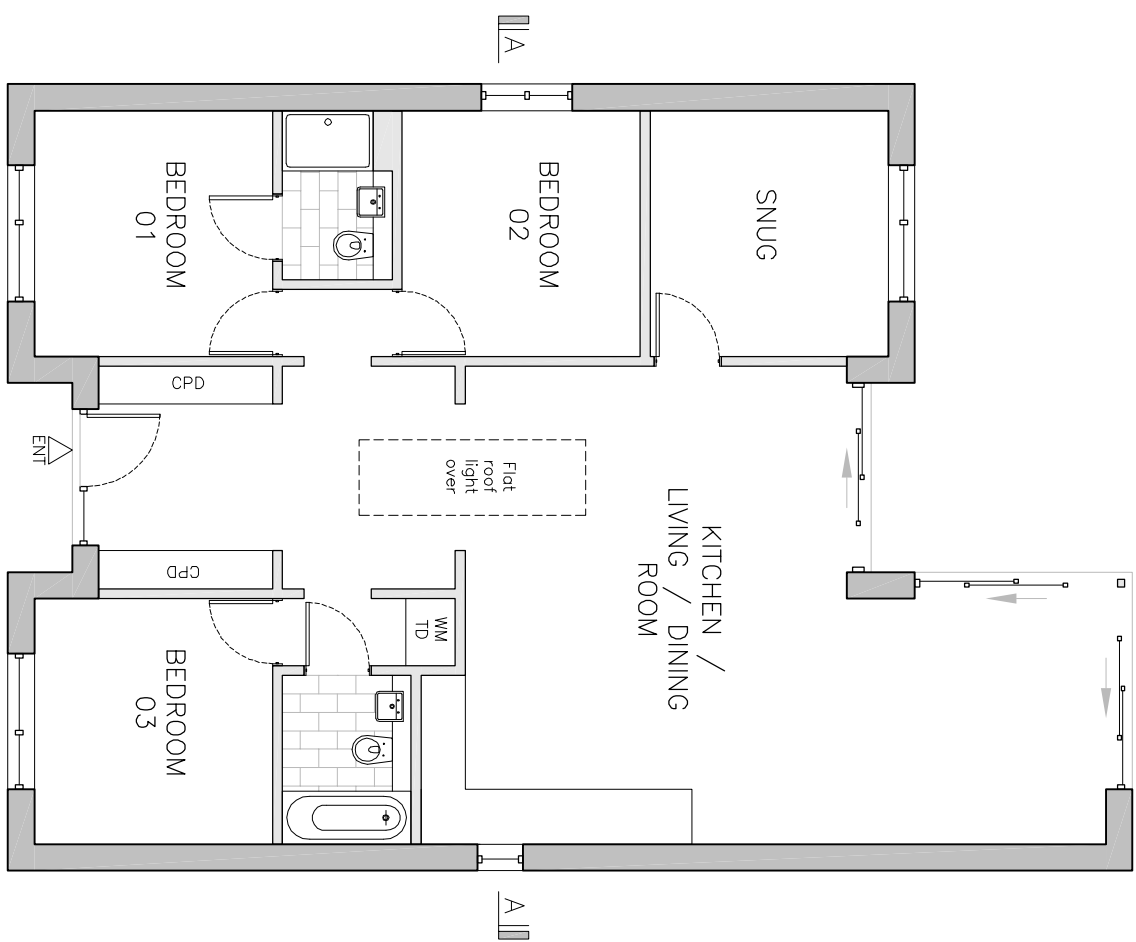


PROPOSED SECTION

Scale 1:100

GROUND FLOOR PLAN

ROOF PLAN PLAN

SECTION A-A

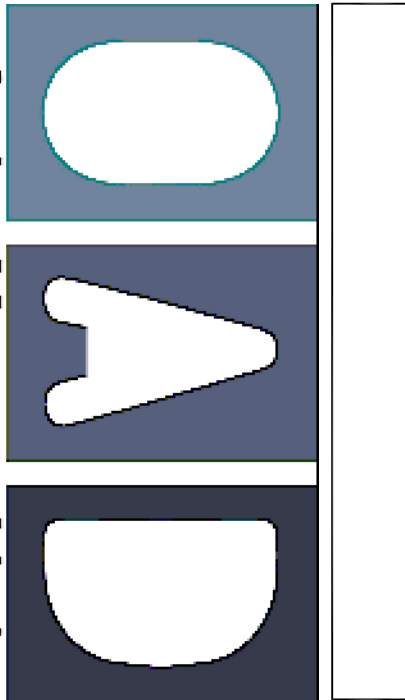

oxfordarchitecturaldesign
t 01855 883888 e info@oxfordad.com

Site address:
78 Harbour Rd, Pogham,
West Sussex, PO21 4TD

Scale:
1/100 @ A1

Drawing title:
Proposed elevations and plans

dwg no. 1553_202

AUG 2019

status

FOR APPROVAL