


PROPOSED SITE PLAN

Scale 1:100

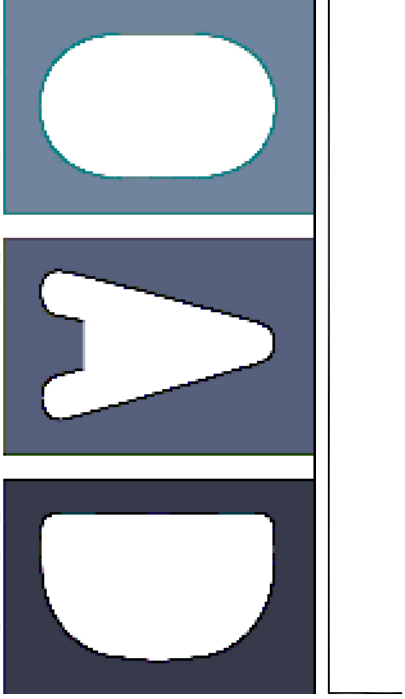

oxfordarchitecturaldesign
t 01853 883888
e info@oxfordad.com

Site address:
78 Harbour Rd, Pagham,
West Sussex, PO21 4TD

Scale:
1/100 @ A1

Drawing title:
Proposed site plan

dwg no. 1553_210
AUG 2019

STATUS FOR APPROVAL