





Front Elevation

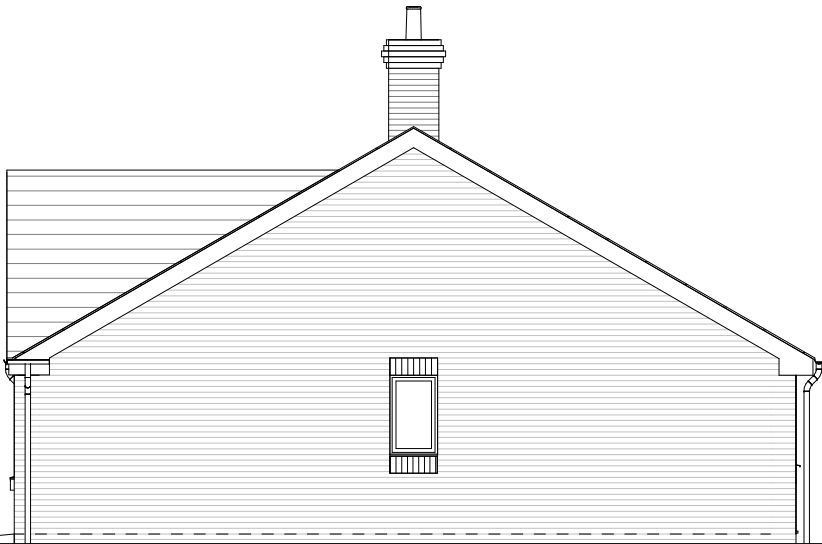


Side Right Elevation



Rear Elevation

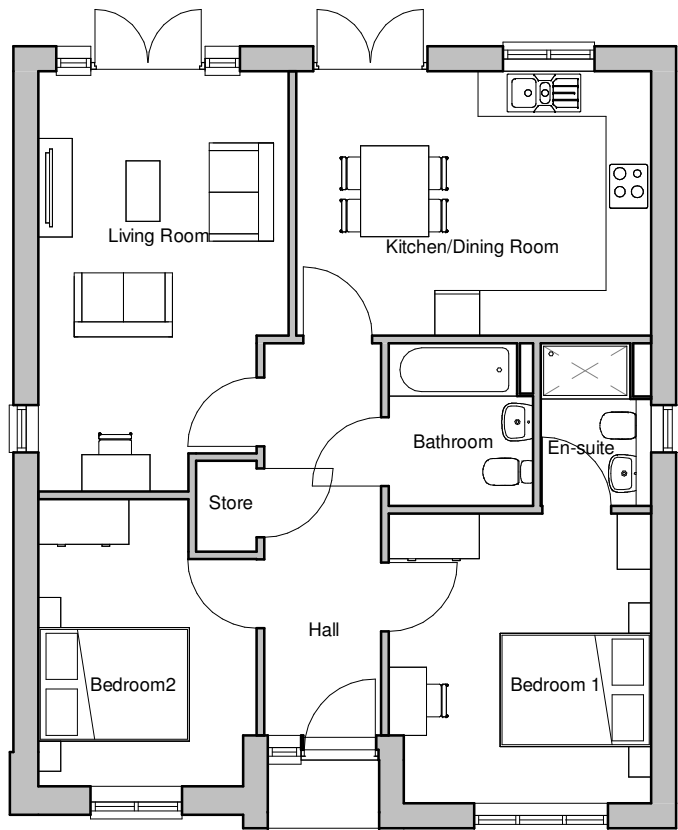

Ground Floor Plan

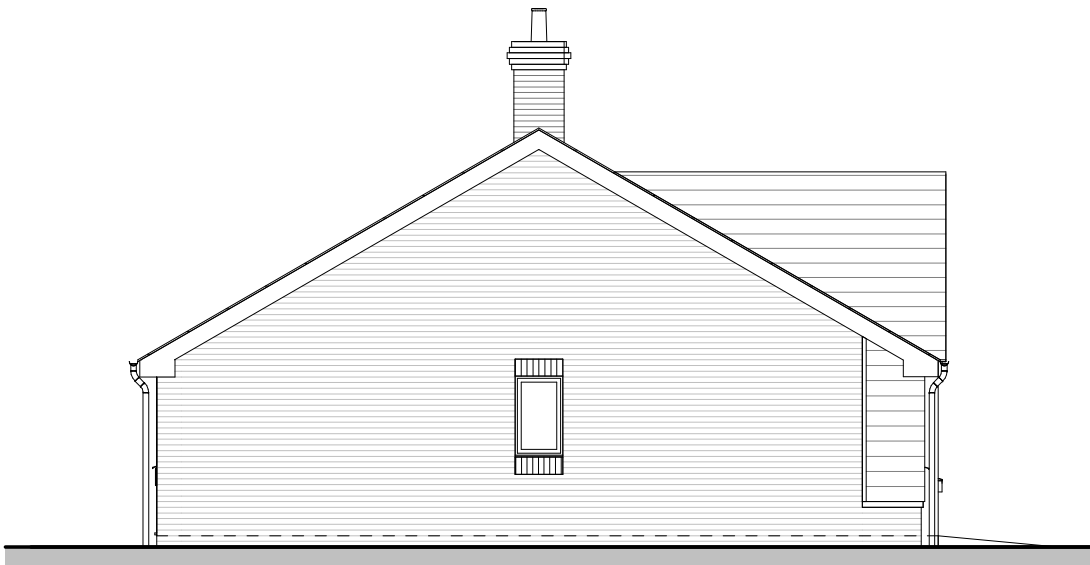

Side Left Elevation

House type	WO	Variation	T	Option	3
Bedrooms	2	Persons	4	PLOT No As Drawn - 171, 190, 244, 267, 276 Handed -	
Sq. ft finish	818	Sq. m finish	76.02		
Sq. ft structural	828	Sq. m structural	76.95		

*Chimneys to plots 171, 190, 244 only.



Romsey Portishead Camberley
T:01794 367703 T:01275 407000 T:01276 479050
F:01794 367276 F:01794 367276 F:01794 367276

Rev	Description	Date	Au	Ch
A	Planning Issue	18.12.20	CH	
B	Chimney added.	12.01.21	CH	CW
C	Plot 244 added.	12.05.21	AS	

www.thrivearchitects.co.uk
This drawing is the copyright of Thrive Architects Ltd ©. All rights reserved. Ordnance Survey Data © Crown Copyright. All rights reserved. Licence No. 100007359. DO NOT scale from this drawing. Contractors, Sub-contractors and suppliers are to check all relevant dimensions and levels of the site and building before commencing any shop drawings or building work. Any discrepancies should be recorded to the Architect. Where applicable this drawing is to be read in conjunction with the Consultants' drawings.

Project	Hook Lane, Pagham			
Drawing	House Type Woodcarver Plans and Elevations - Town - Weather Boarding			
Client	Hallam Land			
Job no.	HALL200505		Date	10.07.20
Dwg no.	HT.WO.T.03.pe		Rev.	C
Author	PAR	Checker	MWP	Scale 1 : 100 @ A3
Status	PLANNING		Office	Romsey
Client ref.				

