




Front Elevation




Side Right Elevation




Rear Elevation

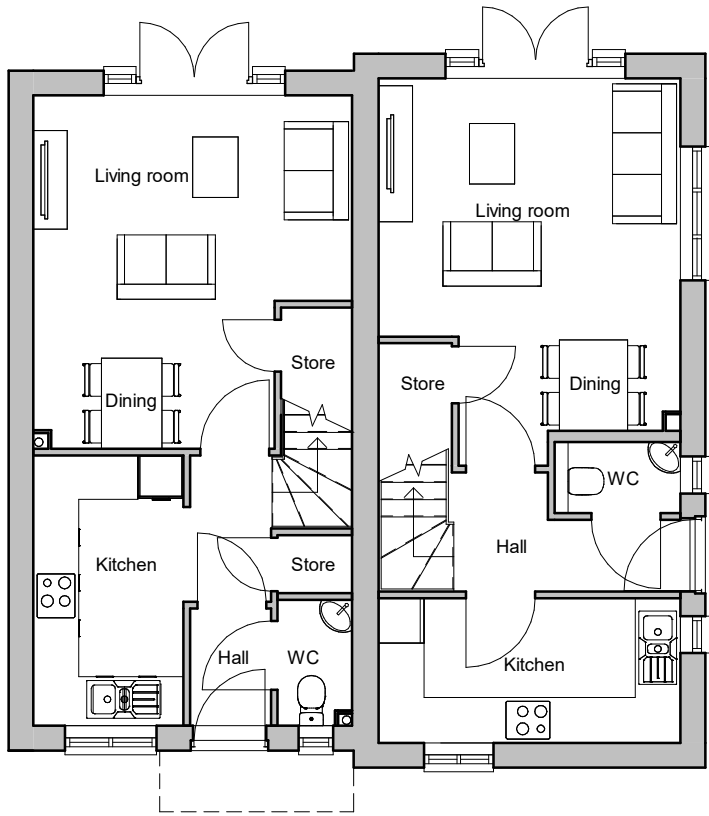

Ground Floor Plan

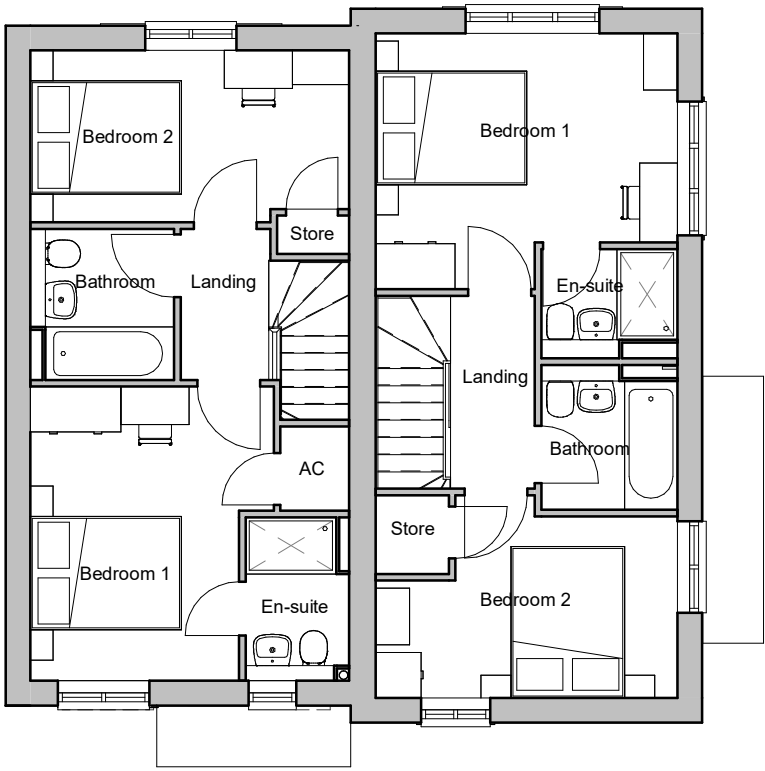


First Floor Plan

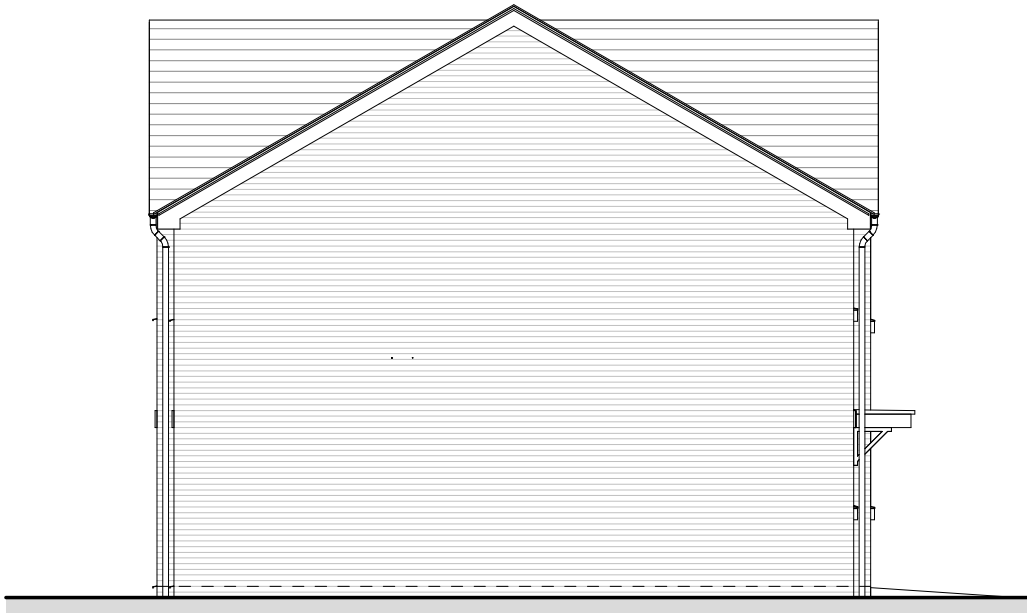

Side Left Elevation

House type	CO	Variation	T	Option	4	House type	SL	Variation	T	Option	4
Bedrooms	2	Persons			4	Bedrooms	2	Persons			4
Sq. ft finish	757	Sq. m finish			70.31	Sq. ft finish	755	Sq. m finish			70.15
Sq. ft structural	770	Sq. m structural			71.57	Sq. ft structural	769	Sq. m structural			71.43

 

Romsey Portishead Camberley
T:01794 367703 T:01275 407000 T:01276 479050
F:01794 367276 F:01794 367276 F:01794 367276

Rev Description
A Planning issue
B Brick added to the elevation.

Date Au Ch
18.12.20 CH
08.01.21 CH CW

Project Hook Lane, Pagham
Drawing Plots 216-217 (HT.Cooper, HT. Slater)
Floor Plans and Elevations - Town - Painted Brick
Client Hallam Land
Job no. HALL200505 Date 20.07.20
Dwg no. P.216-217.pe Rev. B
Author PAR Checker MWP Scale 1:100 @ A3
Status PLANNING Office Romsey
Client ref.

www.thrivearchitects.co.uk

This drawing is the copyright of Thrive Architects Ltd ©. All rights reserved. Ordnance Survey Data © Crown Copyright. All rights reserved. Licence No. 100007359. DO NOT scale from this drawing. Contractors, Sub-contractors and suppliers are to check all relevant dimensions and levels of the site and building before commencing any shop drawings or building work. Any discrepancies should be recorded and reported to the architect immediately. This drawing is to be read in conjunction with the Consultants' drawings.

