


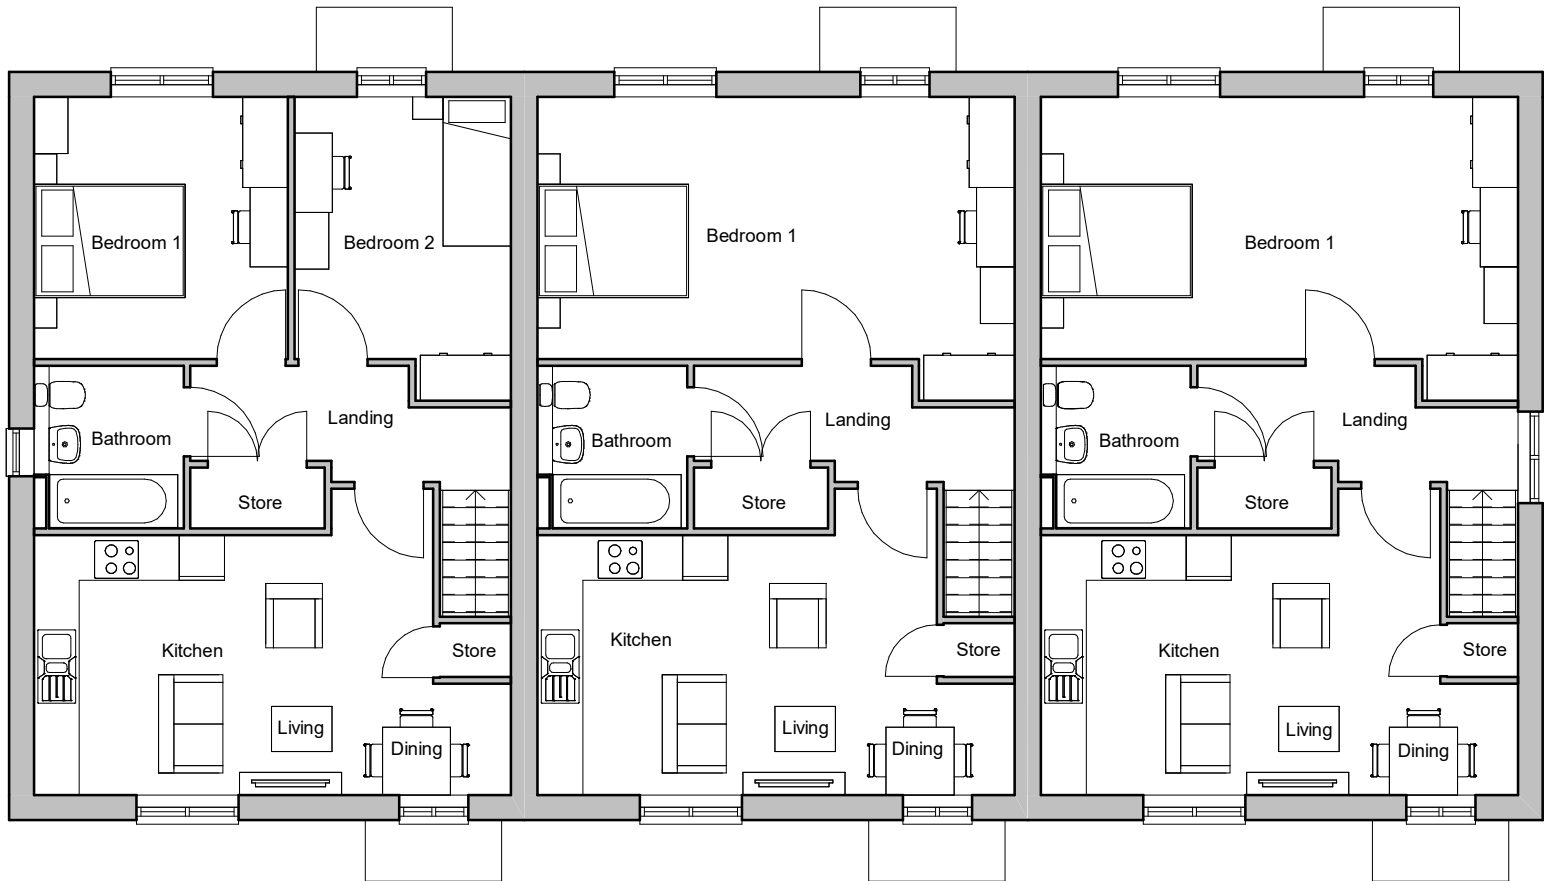

First Floor Plan

House type	GL	Variation	T	Option	1
Bedrooms	2	Persons			3
Sq. ft finish	63.85	Sq. m finish			687
Sq. ft structural	64.97	Sq. m structural			699
House type	GL-1	Variation	T	Option	1
Bedrooms	1	Persons			2
Sq. ft finish	63.85	Sq. m finish			687
Sq. ft structural	64.97	Sq. m structural			699

Romsey

Portishead

Camberley

T:01794 367703

T:01275 407000

T:01276 479050

F:01794 367276

F:01794 367276

F:01794 367276

Rev	Description
A	Planning issue

Date	Au	Ch
18.12.20		CH

www.thrivearchitects.co.uk

This drawing is the copyright of Thrive Architects Ltd ©. All rights reserved. Ordnance Survey Data © Crown Copyright. All rights reserved. Licence No. 100007359. DO NOT scale from this drawing. Contractors, Sub-contractors and suppliers are to check all relevant dimensions and levels of the site and building before commencing any shop drawings or building work. Any discrepancies should be recorded on this drawing. This drawing is to be read in conjunction with the Consultants' drawings.

Project	Hook Lane, Pagham			
Drawing	Plots 197-202 (HT. Souter, HT. Glover 1) Floor Plans 2/2			
Client	Hallam Land			
Job no.	HALL200505	Date	16.07.20	
Dwg no.	P.197-202.p2	Rev.	A	
Author	CH	Checker	MWP	Scale 1 : 100 @ A3
Status	PLANNING			Office Romsey
Client ref.				

