




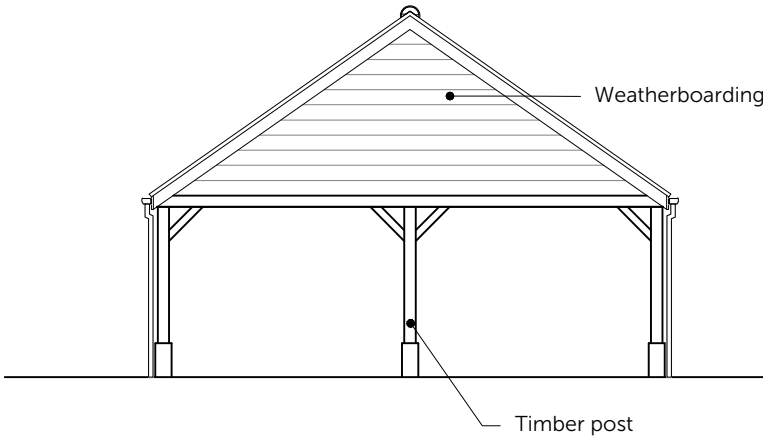


Front Elevation

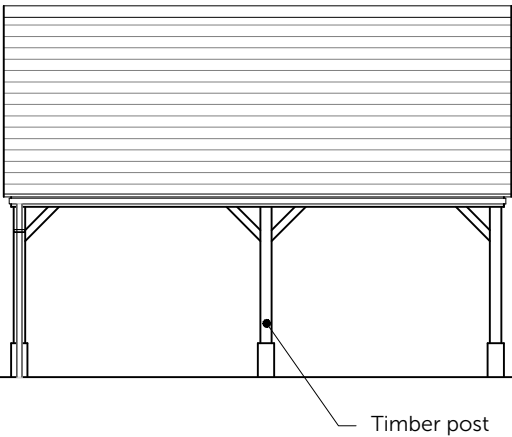


Side Elevation

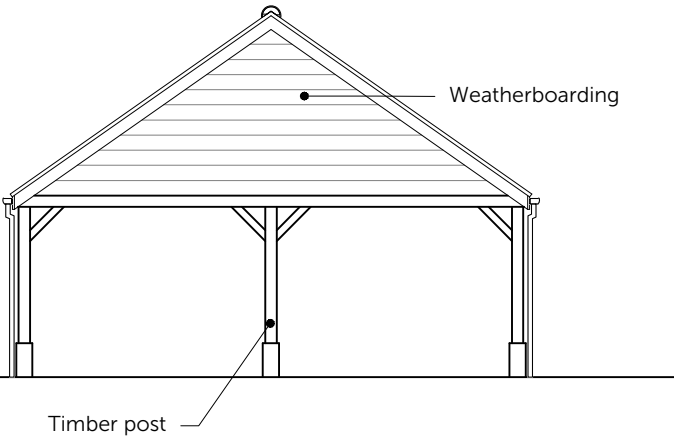

Rear Elevation

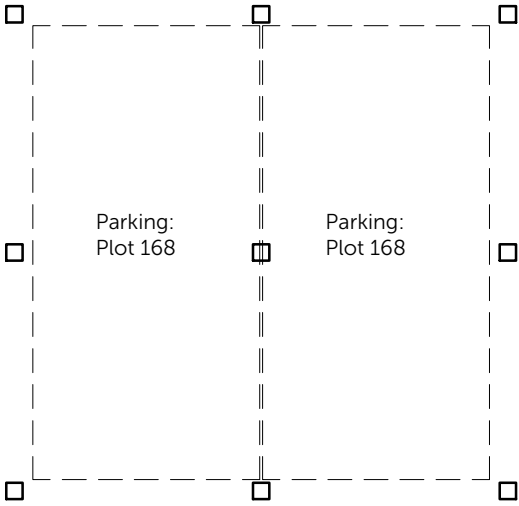

Floor Plan

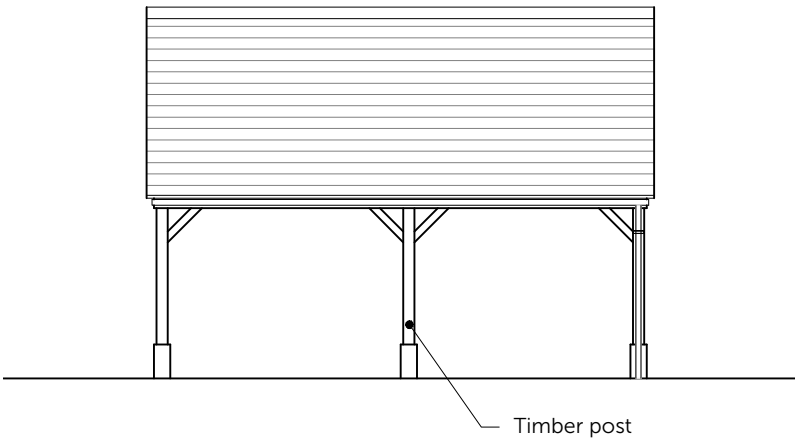

Side Elevation



Romsey Office Building 300, The Grange, Romsey Road, Michelmersh, Romsey, Hampshire, SO51 0AE T:01794 367703 F:01794 367276	Portishead Office Unit 5, Middle Bridge Business Park, Bristol Road, Portishead, Bristol, BS20 6PN T:01275 407000 F:01794 367276	Rev Description A Issued for Planning.	Date 11.01.21	Au CH	Ch CAW
---	--	---	-------------------------	-----------------	------------------

Project	Hook Lane, Pagham		
Drawing	Car Barn Plot 168 Floor Plan and Elevations		
Client	Hallam Land		
Job no.	HALL200505	Date	Jan' 2021
Dwg no.	CB.P-168.pe	Rev.	A
Author	CH	Checker	Scale 1:100 at A3
Status	PLANNING	Office	Romsey
Client ref.			

