



Front Elevation

Side Elevation

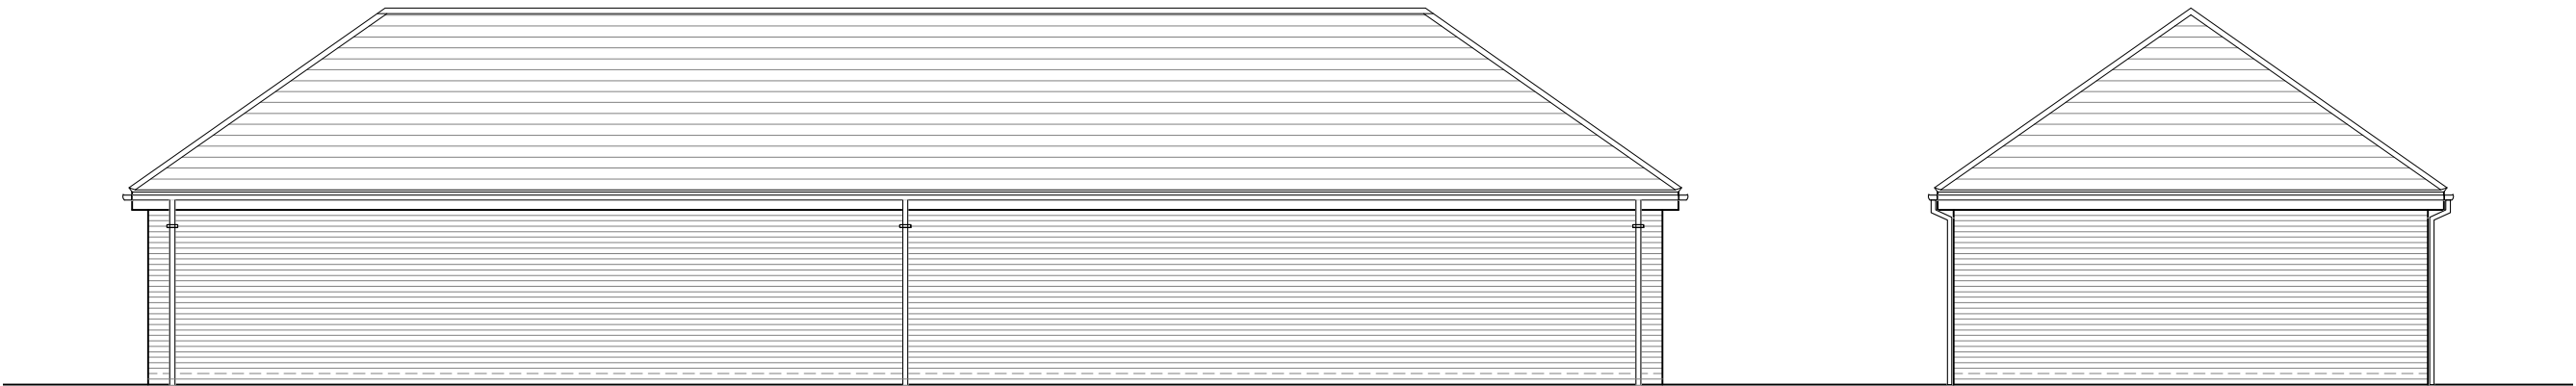

Rear Elevation

Side Elevation

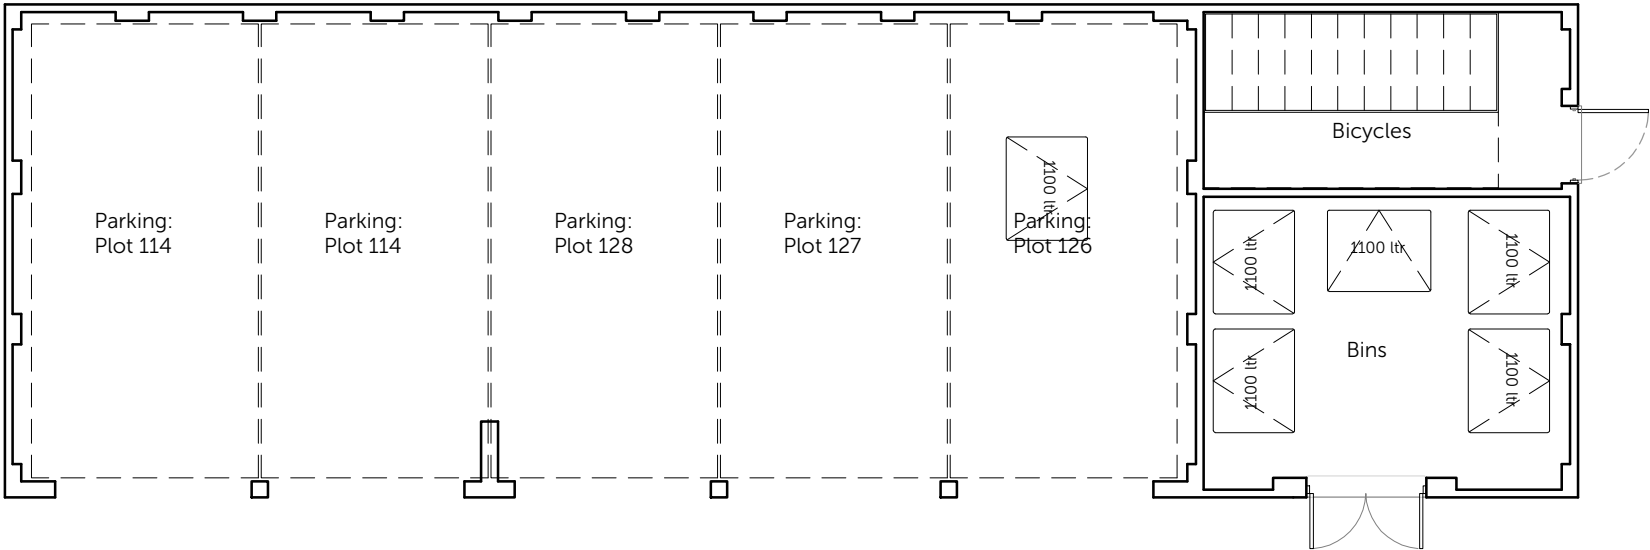

Floor Plan



Romsey Office Building 300, The Grange, Romsey Road, Michelmersh, Romsey, Hampshire, SO51 0AE T:01794 367703 F:01794 367276	Portishead Office Unit 5, Middle Bridge Business Park, Bristol Road, Portishead, Bristol, BS20 6PN T:01275 407000 F:01794 367276	Rev	Description	Date	Au	Ch
		A	Issued for Planning.	17.12.20	MWP	CAW
		B	Size of the storage increased.	05.05.21	CH	AS

Project	Hook Lane, Pagham		
Drawing	Car Barn with Bin/Bicycle Store Floor Plan and Elevations		
Client	Hallam Land		
Job no.	HALL200505	Date	Dec' 2020
Dwg no.	CBBS.01.pe	Rev.	B
Author	MWP	Checker	
Status	PLANNING	Scale	1:100 at A3
		Office	Romsey
Client ref.			

