




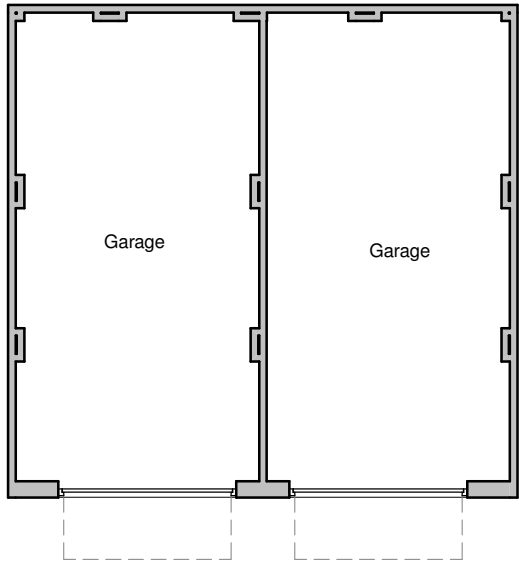


Ground Floor Plan

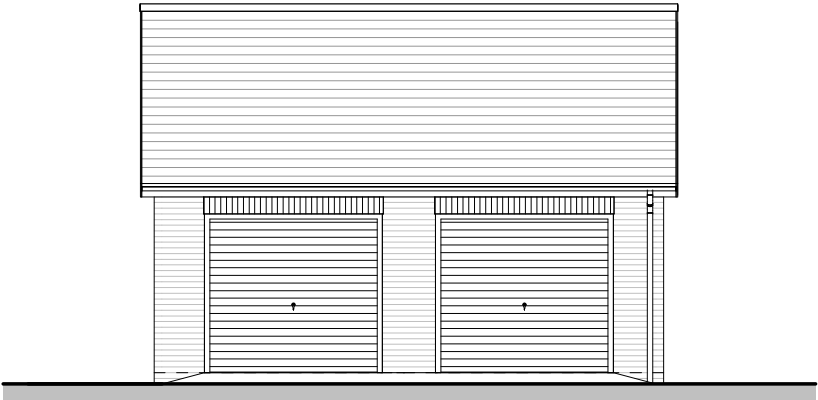


Front Elevation

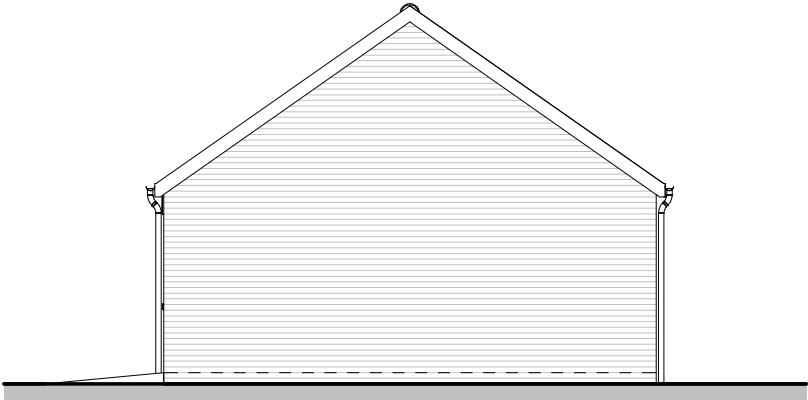

Side Right Elevation

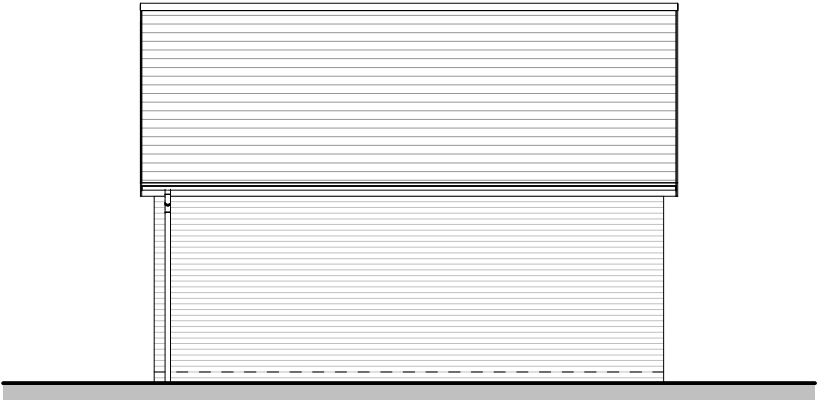

Rear Elevation

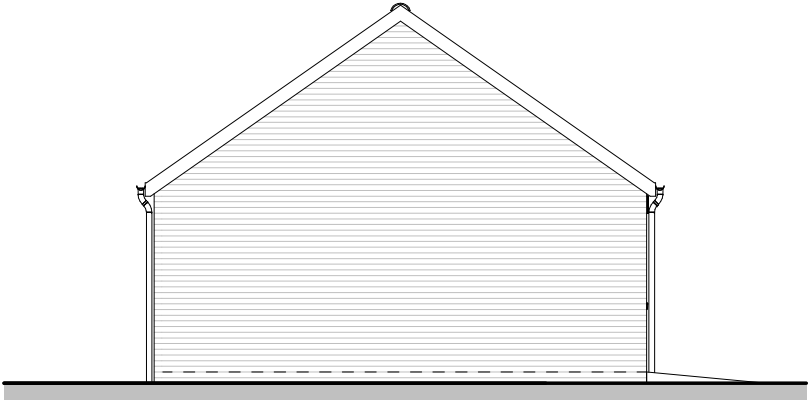

Side Left Elevation



Romsey Portishead Camberley
T:01794 367703 T:01275 407000 T:01276 479050
F:01794 367276 F:01794 367276 F:01794 367276

Rev	Description
A	Issued for Planning

Date	Au	Ch
14.01.21	CH	CW

Project	Hook Lane, Pagham		
Drawing	Garage - Twin Alternative Access - Town Plan and Elevations		
Client	Hallam Land		
Job no.	HALL200505	Date	14.01.21
Dwg no.	GAR.02.T.pe	Rev.	A
Author	CH	Checker	Scale 1 : 100 @ A3
Status	PLANNING		Office Romsey
Client ref.			

