



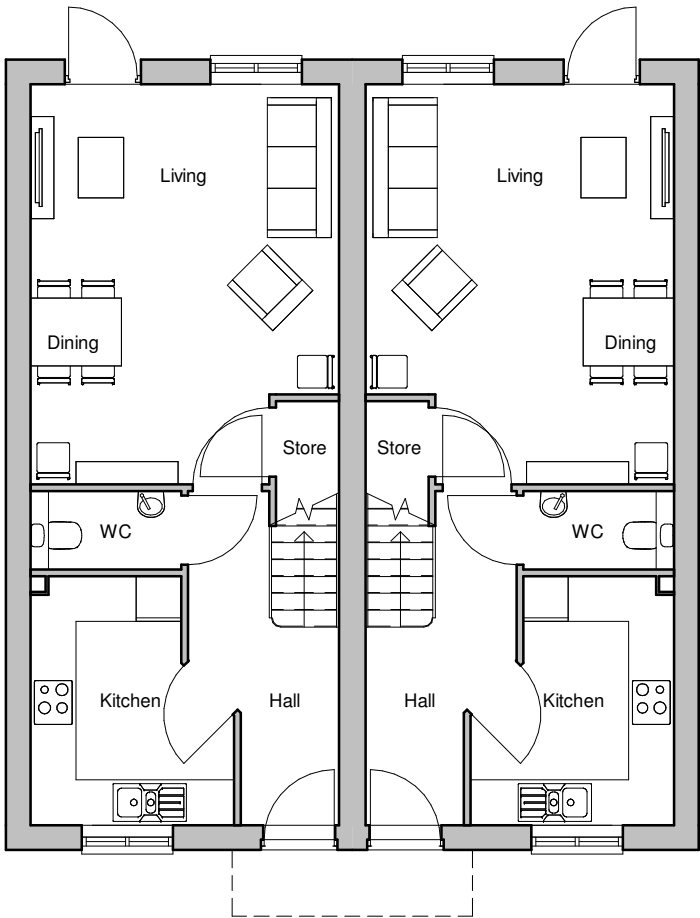


Ground Floor Plan

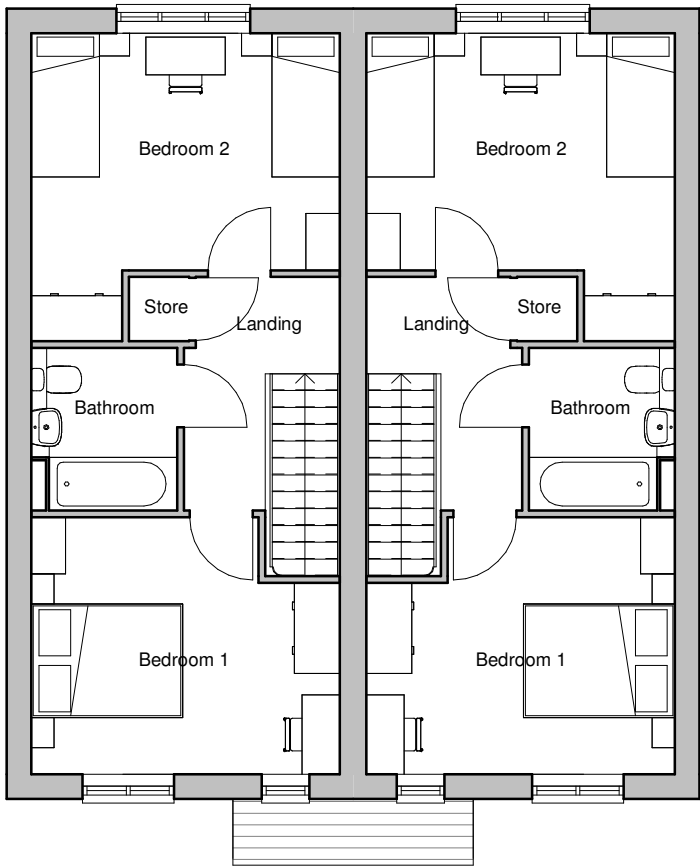

First Floor Plan

House type	BA	Variation	C	Option	1
Bedrooms	2	Persons	4		
Sq. ft finish	861	Sq. m finish	79.95		
Sq. ft structural	876	Sq. m structural	81.34		

PLOT No
As Drawn - 74-75, 91-92
Handed -

 

Romsey Portishead Camberley
T:01794 367703 T:01275 407000 T:01276 479050
F:01794 367276 F:01794 367276 F:01794 367276

Rev	Description
A	Issued for Planning

Date	Au	Ch
18.12.20	PAR	

www.thrivearchitects.co.uk

This drawing is the copyright of Thrive Architects Ltd ©. All rights reserved. Ordnance Survey Data © Crown Copyright. All rights reserved. Licence No. 100007359. DO NOT scale from this drawing. Contractors, Sub-contractors and suppliers are to check all relevant dimensions and levels of the site and building before commencing any shop drawings or building work. Any discrepancies should be recorded to the Architect. Where applicable this drawing is to be read in conjunction with the Consultants' drawings.

Project	Hook Lane, Pagham			
Drawing	House Type Baker (2 Block) Plans			
Client	Hallam Land			
Job no.	HALL200505	Date	07/07/20	
Dwg no.	HT.BA.2Blk.p	Rev.	A	
Author	PAR	Checker	MWP	Scale 1 : 100 @ A3
Status	PLANNING			Office Romsey
Client ref.				

