





Front Elevation

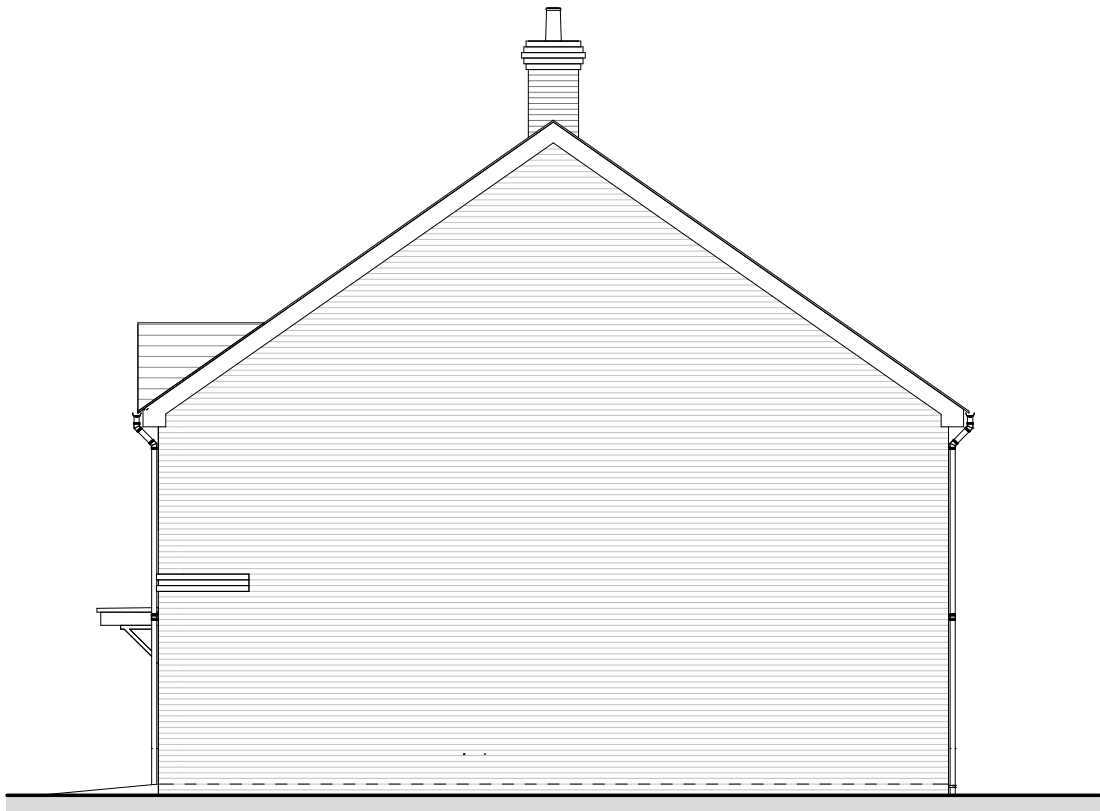


Side Right Elevation



Rear Elevation

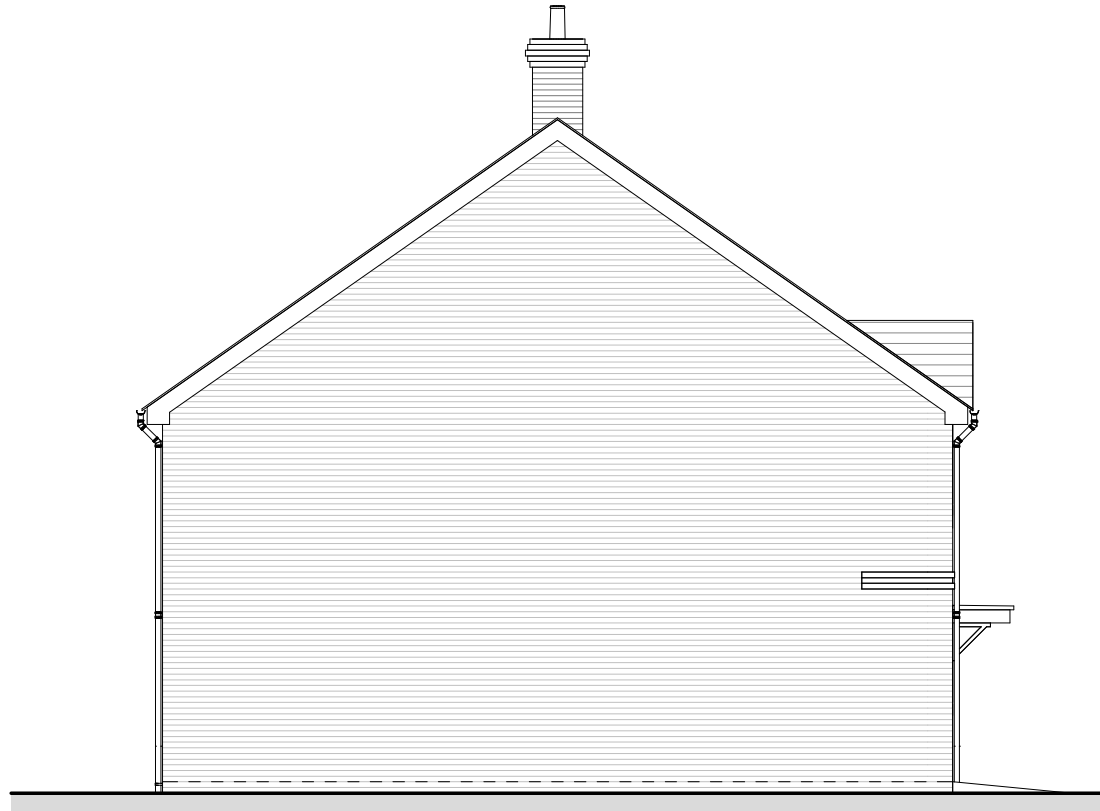

Side Left Elevation

 

*Chimneys to plots 132-133 only.

PLOT No
As Drawn - 132-133, 287-288

Romsey Portishead Camberley
T:01794 367703 T:01275 407000 T:01276 479050
F:01794 367276 F:01794 367276 F:01794 367276

Rev	Description
A	Issued for Planning
B	Chimneys added to elevations.

Date	Au	Ch
18.12.20	PAR	
12.01.21	CH	CW

Project	Hook Lane, Pagham			
Drawing	House Type Coiner (2 Block) Elevations - Town - Brick - Brick Detailing - Gablet			
Client	Hallam Land			
Job no.	HALL200505	Date	14.05.20	
Dwg no.	HT.CN.(2blk).T.01.BDG.e	Rev.	B	
Author	CH	Checker	MWP	Scale 1 : 100 @ A3
Status	PLANNING		Office	Romsey
Client ref.				