






Front Elevation

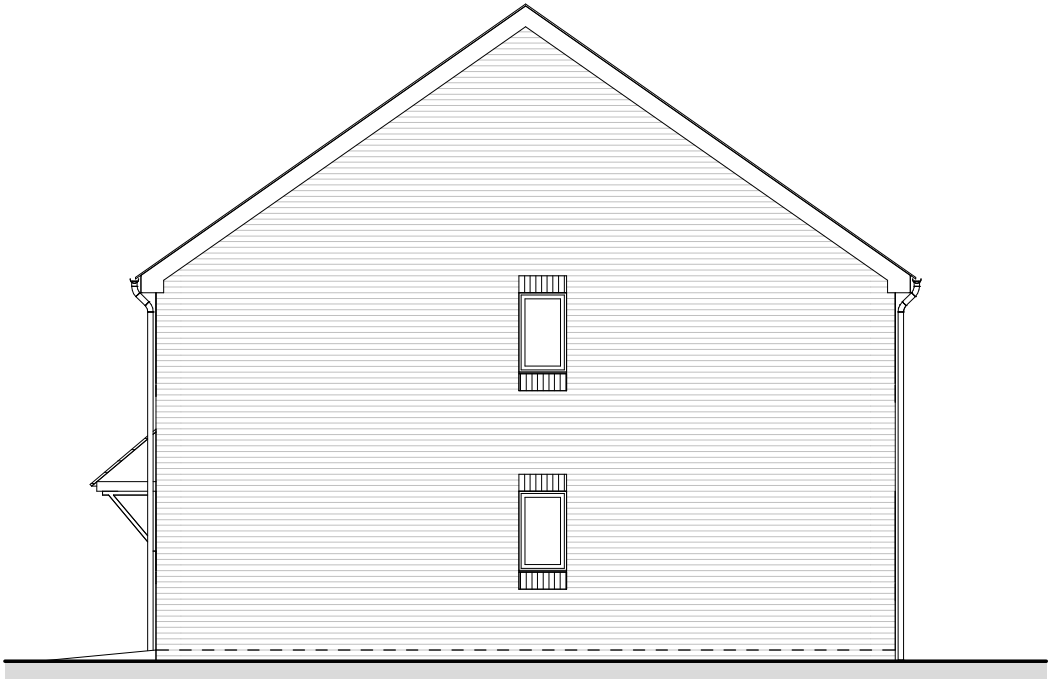

Side Right Elevation

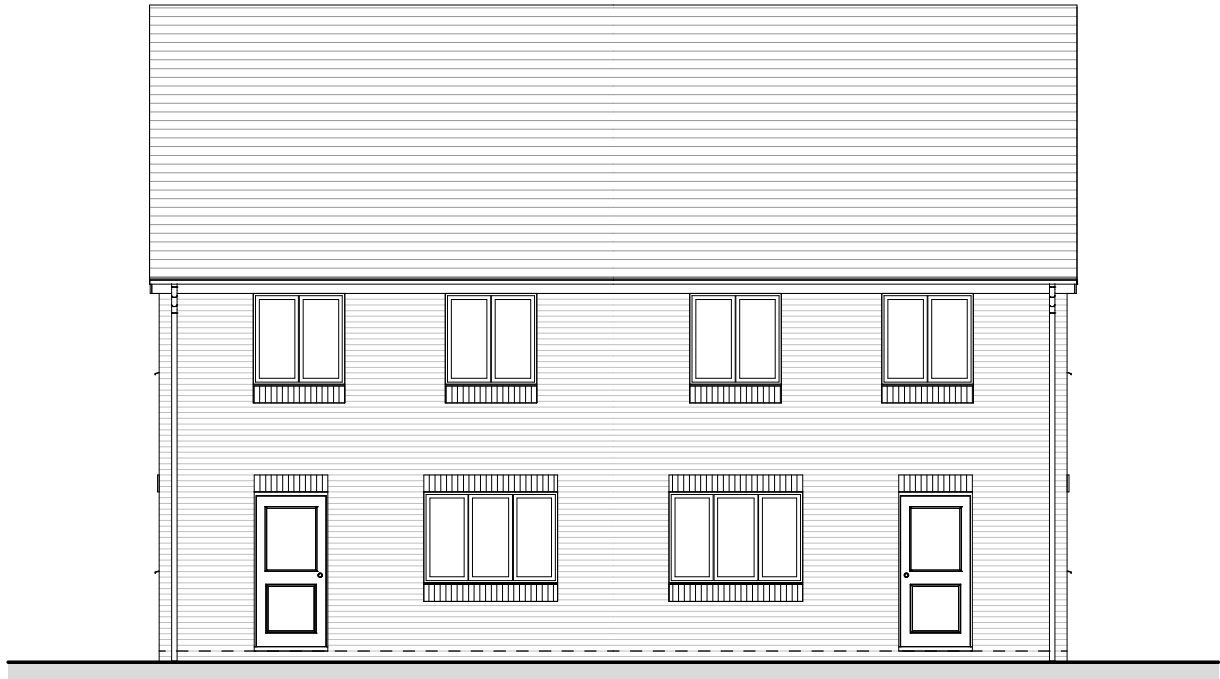

Rear Elevation

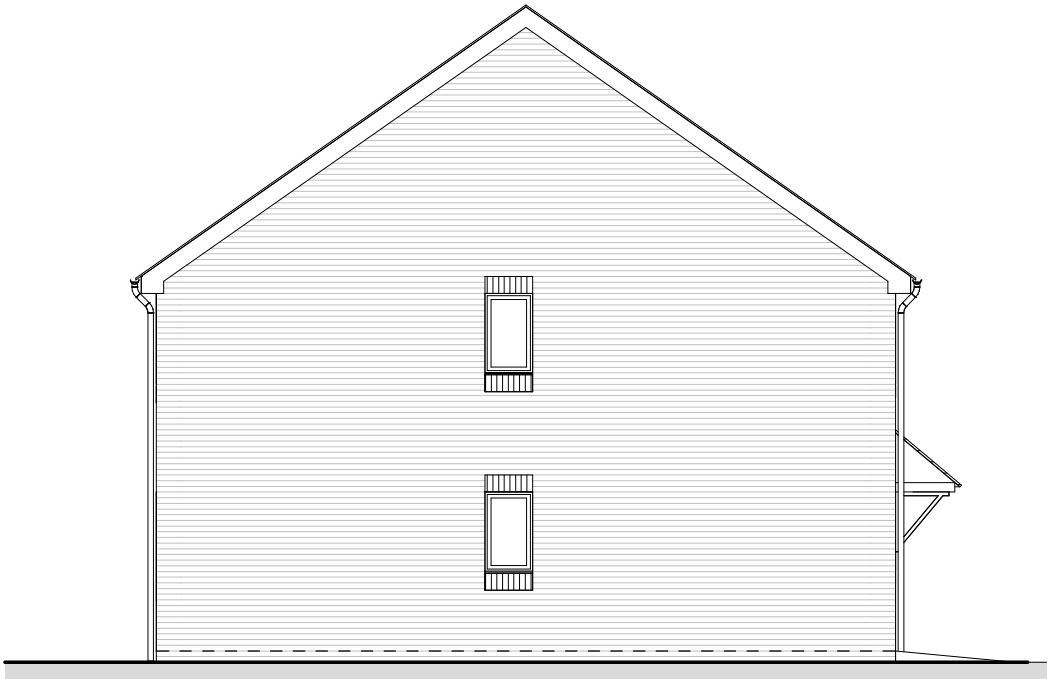

Side Left Elevation

House type	CT	Variation	C	Option	1
Bedrooms	4	Persons	5		
Sq. ft finish	1081	Sq. m finish	100.39		
Sq. ft structural	1096	Sq. m structural	101.85		

PLOT No
As Drawn - 33-34
Handed -



Romsey Portishead Camberley
T:01794 367703 T:01275 407000 T:01276 479050
F:01794 367276 F:01794 367276 F:01794 367276

Rev	Description	Date	Au	Ch
A	Issued for Planning	18.12.20	PAR	
B	Front door updated.	07.01.21	CH	CW

www.thrivearchitects.co.uk

This drawing is the copyright of Thrive Architects Ltd ©. All rights reserved. Ordnance Survey Data © Crown Copyright. All rights reserved. Licence No. 100007359. DO NOT scale from this drawing. Contractors, Sub-contractors and suppliers are to check all relevant dimensions and levels of the site and building before commencing any shop drawings or building work. Any discrepancies should be recorded on this drawing. This drawing is to be read in conjunction with the Consultants' drawings.

Project	Hook Lane, Pagham			
Drawing	House Type Cartographer (2 Block) Elevations - Country - Brick			
Client	Hallam Land			
Job no.	HALL200505	Date	22.05.20	
Dwg no.	HT.CT.2Blk.C.01.e	Rev.	B	
Author	CH	Checker	MWP	Scale 1:100 @ A3
Status	PLANNING		Office	Romsey
Client ref.				

