



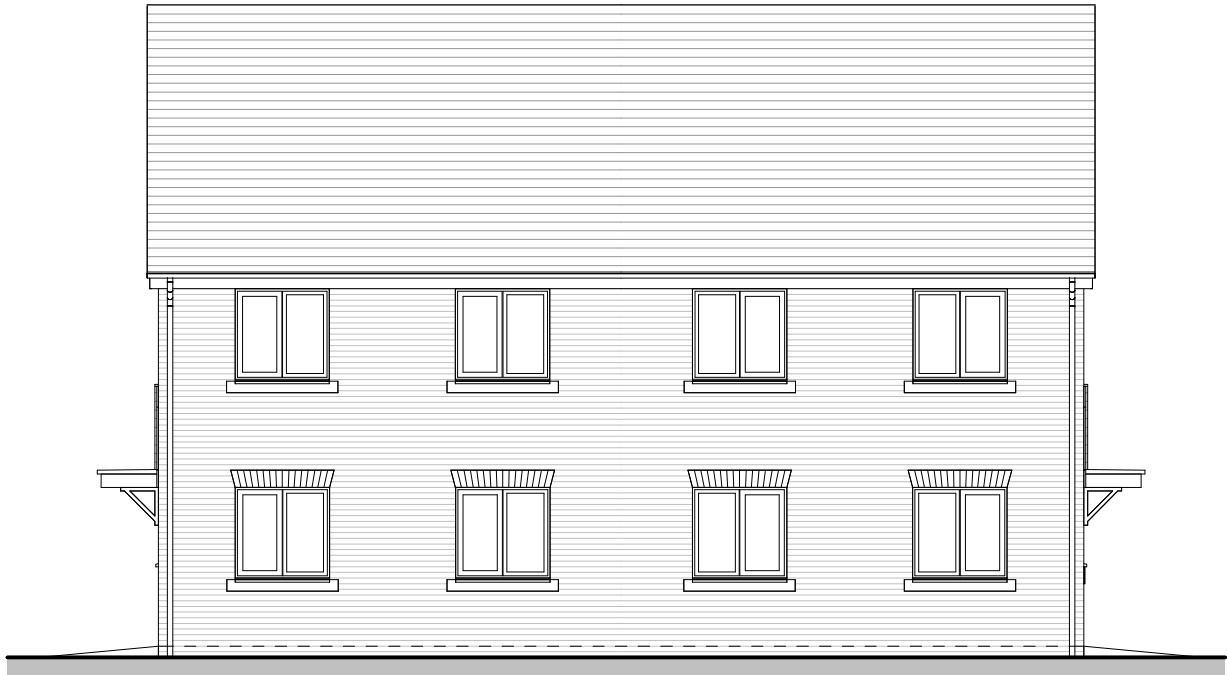

Front Elevation



Side Entrance Elevation

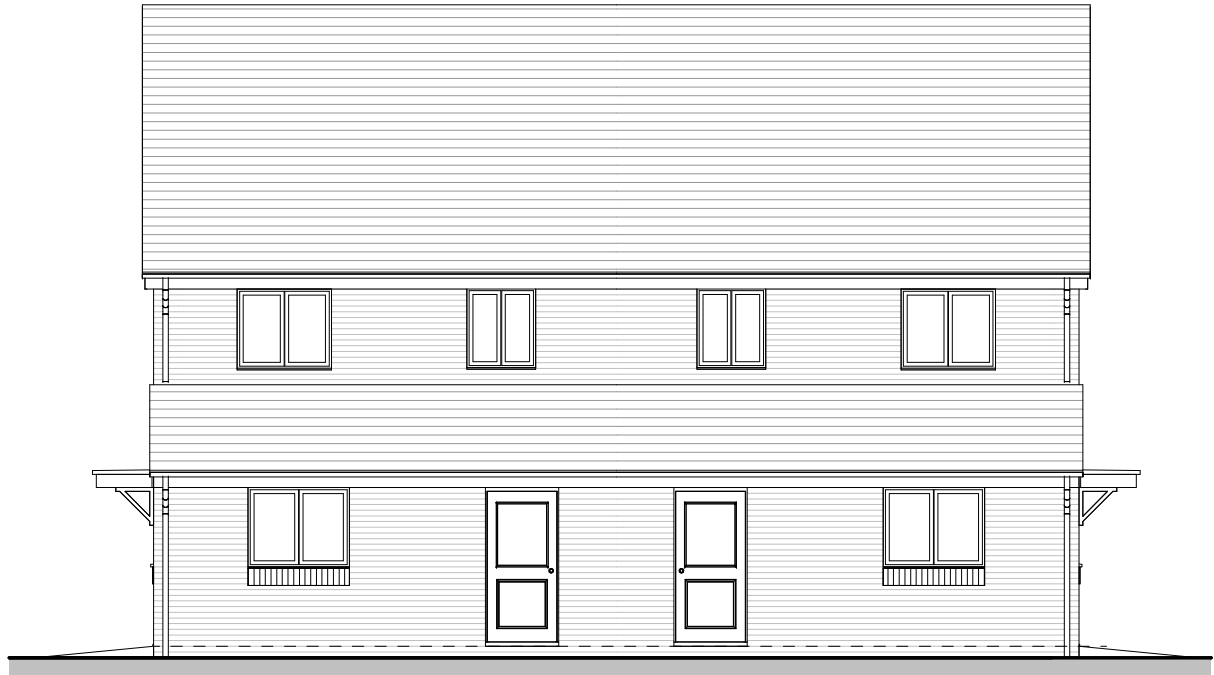


Rear Elevation



Side Entrance Elevation

PLOT No
As Drawn - 137-138, 139-140, 154-155, 212-213
Handed -

 

Romsey Office Building 300, The Grange, Romsey Road, Michelmersh, Romsey, Hampshire, SO51 0AE T:01794 367703 F:01794 367276		Portishead Office Unit 5, Middle Bridge Business Park, Bristol Road, Portishead, Bristol, BS20 6PN T:01275 407000 F:01794 367276		Rev A	Description Issued for Planning	Date 18.12.20	Author PAR	Project Hook Lane, Pagham
www.thrivearchitects.co.uk This drawing is the copyright of Thrive Architects Ltd ©. All rights reserved. Ordnance Survey Data © Crown Copyright. All rights reserved. Licence No. 100007359. DO NOT scale from this drawing. Contractors, Sub-contractors and suppliers are to check all relevant dimensions and levels of the site and building before commencing any shop drawings or building work. Any discrepancies should be recorded to the Architect. Where applicable this drawing is to be read in conjunction with the Consultants' drawings.								Drawing House Type Romsey (2Block) Elevations - Town - Brick
Client Hallam Land		Date 09.07.20		Author PAR		Checked MWP		Status PLANNING
Job no. HALL200505		Rev. A		Scale 1:100 @ A3		Office Romsey		
Dwg no. HT.RO.2Bik.T.01.e								
ID ref.								

