





Front Elevation

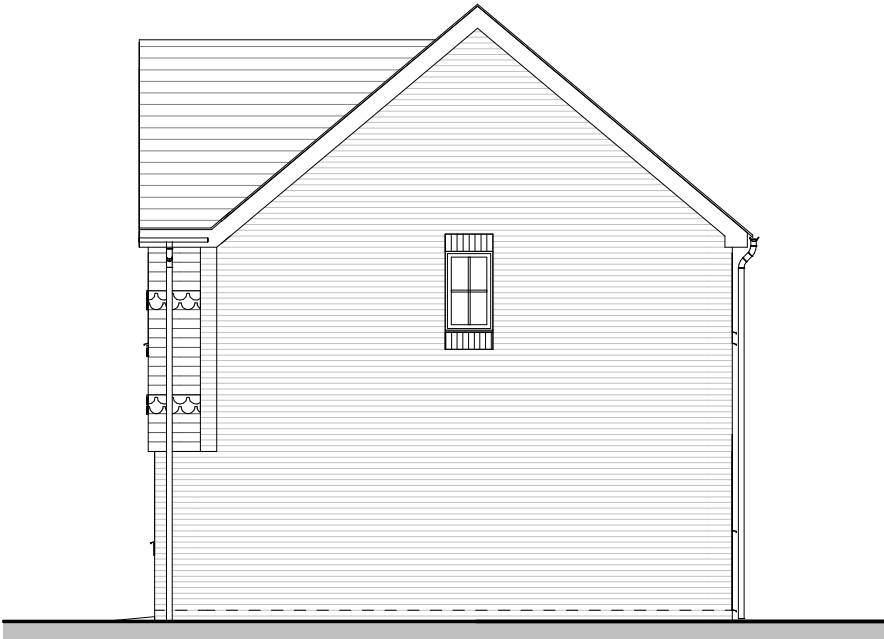


Side Right Elevation




Rear Elevation

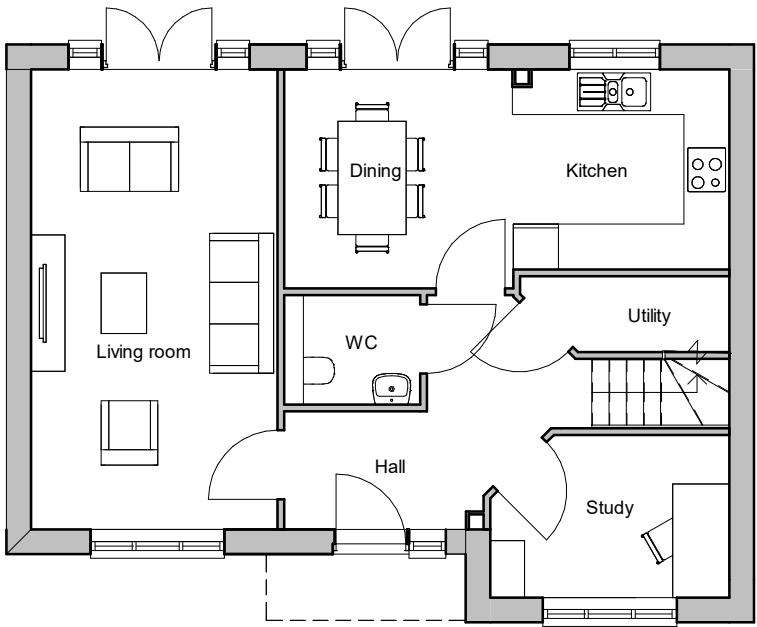

Ground Floor Plan

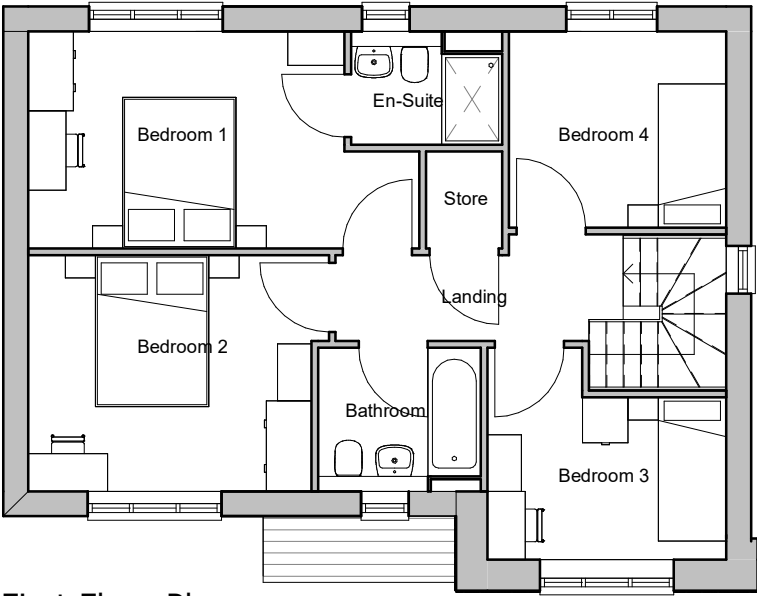


First Floor Plan

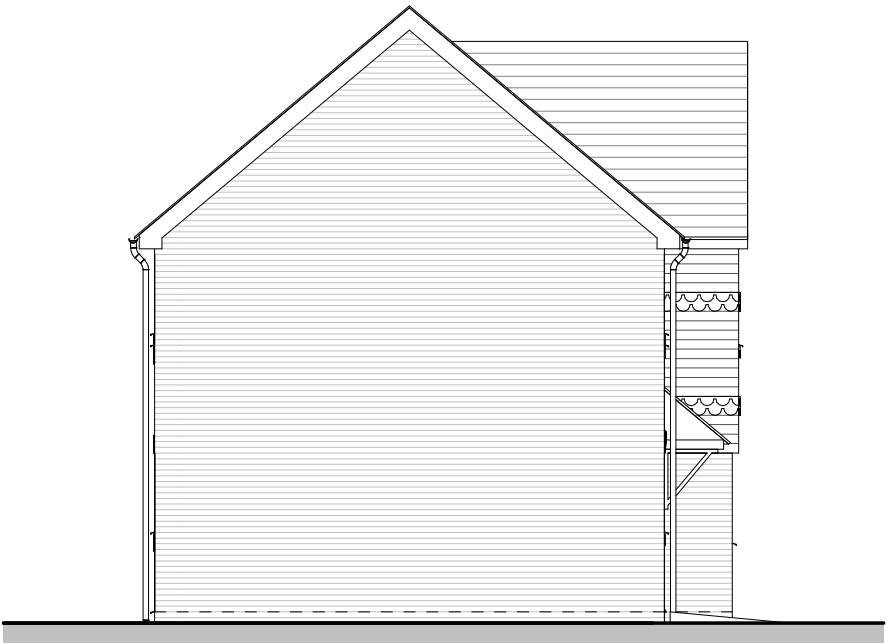

Side Left Elevation

House type	SR	Variation	C	Option	2
Bedrooms	4	Persons	6	PLOT No As Drawn - 98 Handed -	
Sq. ft finish	1271	Sq. m finish	118.08		
Sq. ft structural	1289	Sq. m structural	119.70		

 

Romsey Portishead Camberley
T:01794 367703 T:01275 407000 T:01276 479050
F:01794 367276 F:01794 367276 F:01794 367276

Rev	Description	Date	Au	Ch
A	Issued for Planning	18.12.20	PAR	
B	Glazing bars removed from rear elevation windows, front door updated, tiling detail added.	06.01.21	CH	CW

Project	Hook Lane, Pagham			
Drawing	House Type Sculptor Elevations and Plans -Country - Tile Hanging			
Client	Hallam Land			
Job no.	HALL200505	Date	14.07.20	
Dwg no.	HT.SR.C.02.pe	Rev.	B	
Author	PAR	Checker	MWP	Scale 1:100 @ A3
Status	PLANNING			Office Romsey
Client ref.				