



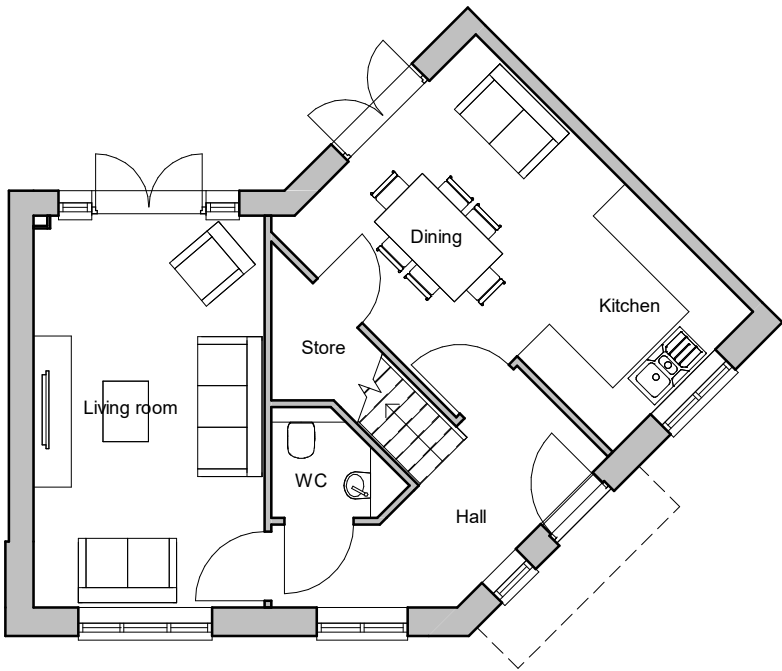

Ground Floor Plan

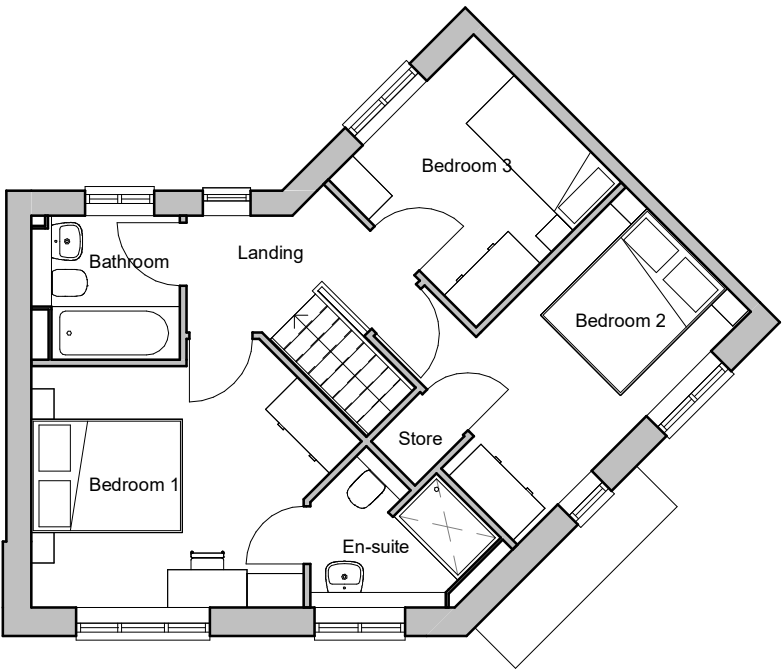


First Floor Plan

House type	TN	Variation	Option
Bedrooms	3	Persons	5
Sq. ft finish	1003	Sq. m finish	93.21
Sq. ft structural	1019	Sq. m structural	94.21

PLOT No

As Drawn - 79, 120

Handed - 80, 121

 

Romsey Portishead Camberley
T:01794 367703 T:01275 407000 T:01276 479050
F:01794 367276 F:01794 367276 F:01794 367276

Rev	Description
A	Planning Issue

Date	Au	Ch
18.12.20		CH

Project	Hook Lane, Pagham			
Drawing	House Type Tanner Floor Plans			
Client	Hallam Land			
Job no.	HALL200505	Date	09.07.20	
Dwg no.	HT.TN.p	Rev.	A	
Author	PAR	Checker	MWP	Scale 1 : 100 @ A3
Status	PLANNING			Office Romsey
Client ref.				

