




Front Elevation




Side Right Elevation



Rear Elevation

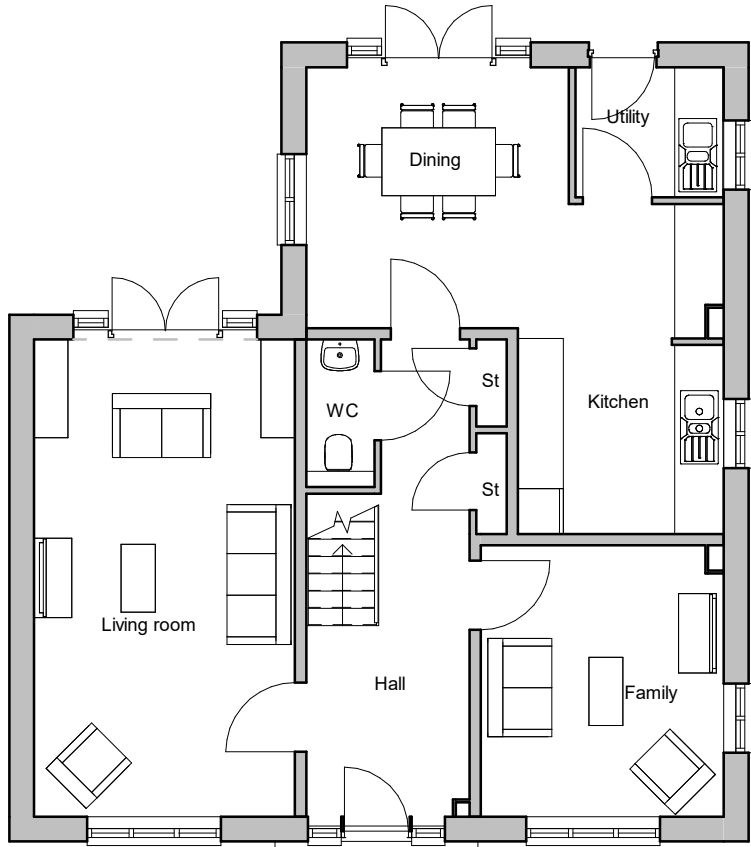

Ground Floor Plan

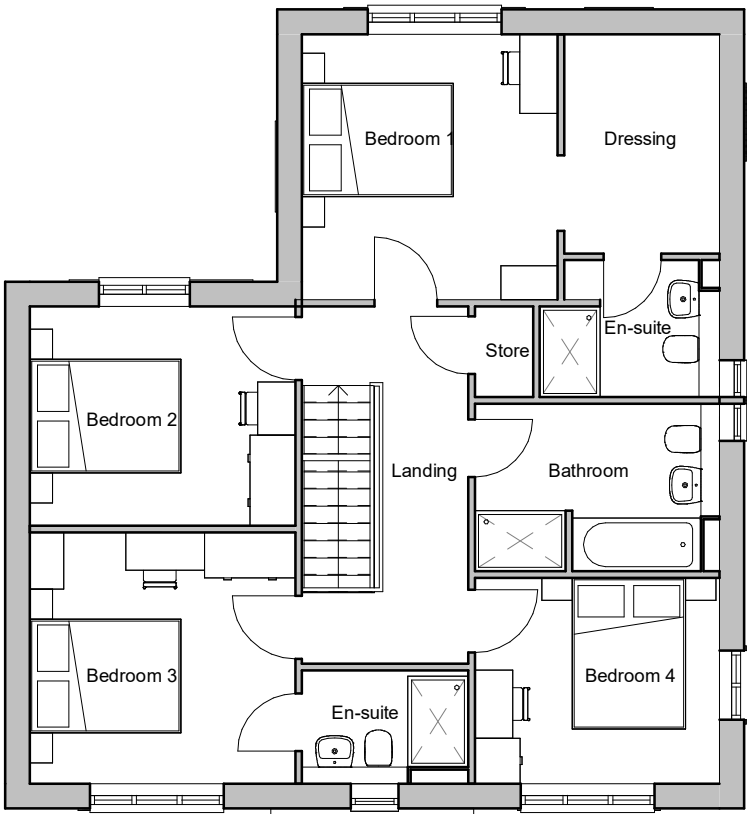


First Floor Plan



Side Left Elevation

PLOT No
As Drawn -
Handed - 129

House type	WE	Variation	T	Option	1
Bedrooms	4	Persons			8
Sq. ft finish	1667	Sq. m finish			154.88
Sq. ft structural	1687	Sq. m structural			156.80

 

Romsey Portishead Camberley
T:01794 367703 T:01275 407000 T:01276 479050
F:01794 367276 F:01794 367276 F:01794 367276

Rev	Description
A	Issued for Planning

Date	Au	Ch
12.05.21	AS	CW

Project	Hook Lane, Pagham		
Drawing	House Type Arkwright Elevations and Plans - Town - Brick		
Client	Hallam Land		
Job no.	HALL200505	Date	12.05.21
Dwg no.	HT.WE.T.01.pe	Rev.	A
Author	AS	Checker	Scale 1:100 @ A3
Status	PLANNING		Office Romsey
Client ref.			