




Front Elevation




Side Right Elevation



Rear Elevation

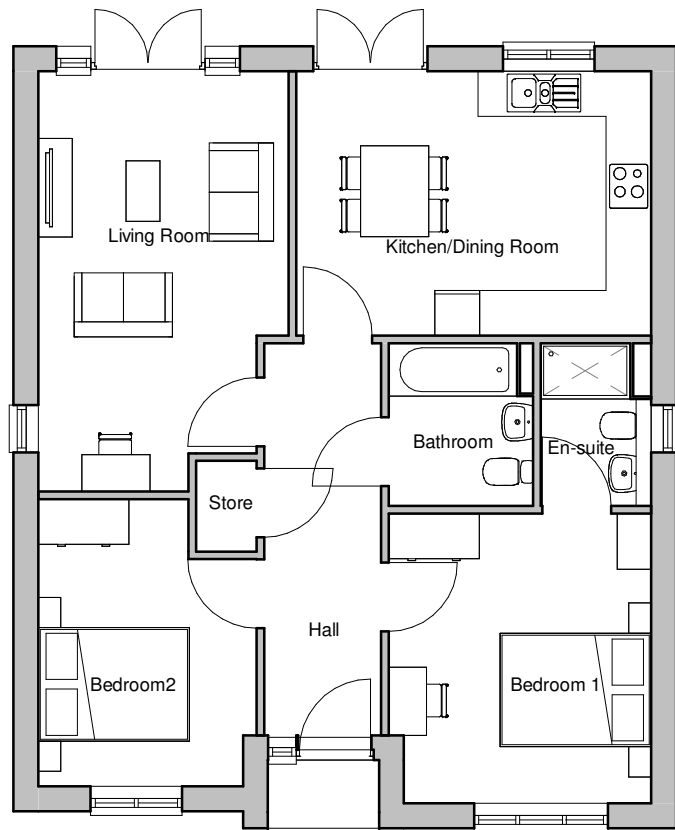


Ground Floor Plan

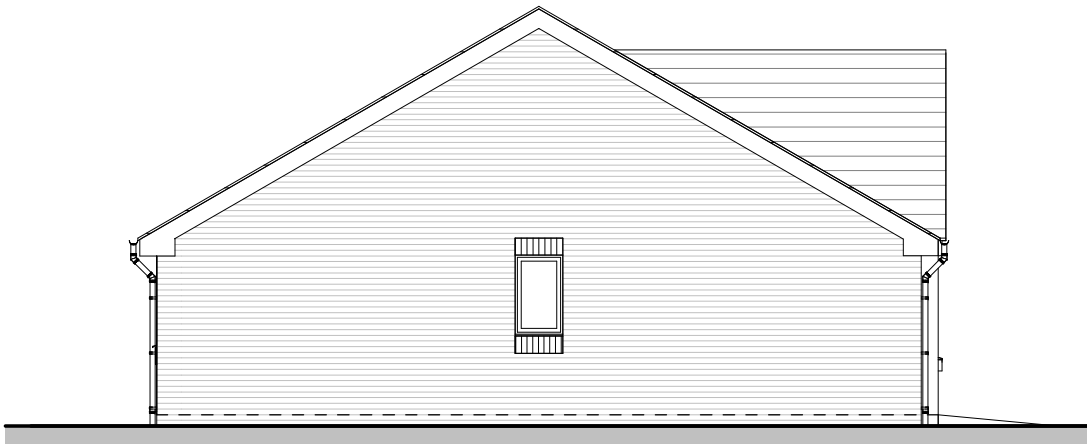

Side Left Elevation

House type	WO	Variation	T	Option	1
Bedrooms	2	Persons	4	PLOT No As Drawn - 157, 266 Handed - 158	
Sq. ft finish	818	Sq. m finish	76.02		
Sq. ft structural	828	Sq. m structural	76.95		

 

Romsey Portishead Camberley
T:01794 367703 T:01275 407000 T:01276 479050
F:01794 367276 F:01794 367276 F:01794 367276

Rev	Description	Date	Au	Ch
A	Planning Issue	18.12.20	CH	
B	Brick detail added to the elevation.	08.01.21	CH	CW
C	Plot 191, 279 removed, Plot 266 added	12.05.21	AS	

Date	Au	Ch
18.12.20	CH	
08.01.21	CH	CW
12.05.21	AS	

Project	Hook Lane, Pagham			
Drawing	House Type Woodcarver Plans and Elevations - Town - Brick			
Client	Hallam Land			
Job no.	HALL200505	Date	10.07.20	
Dwg no.	HT.WO.T.01.pe	Rev.	C	
Author	PAR	Checker	MWP	Scale 1:100 @ A3
Status	PLANNING			Office Romsey
Client ref.				