




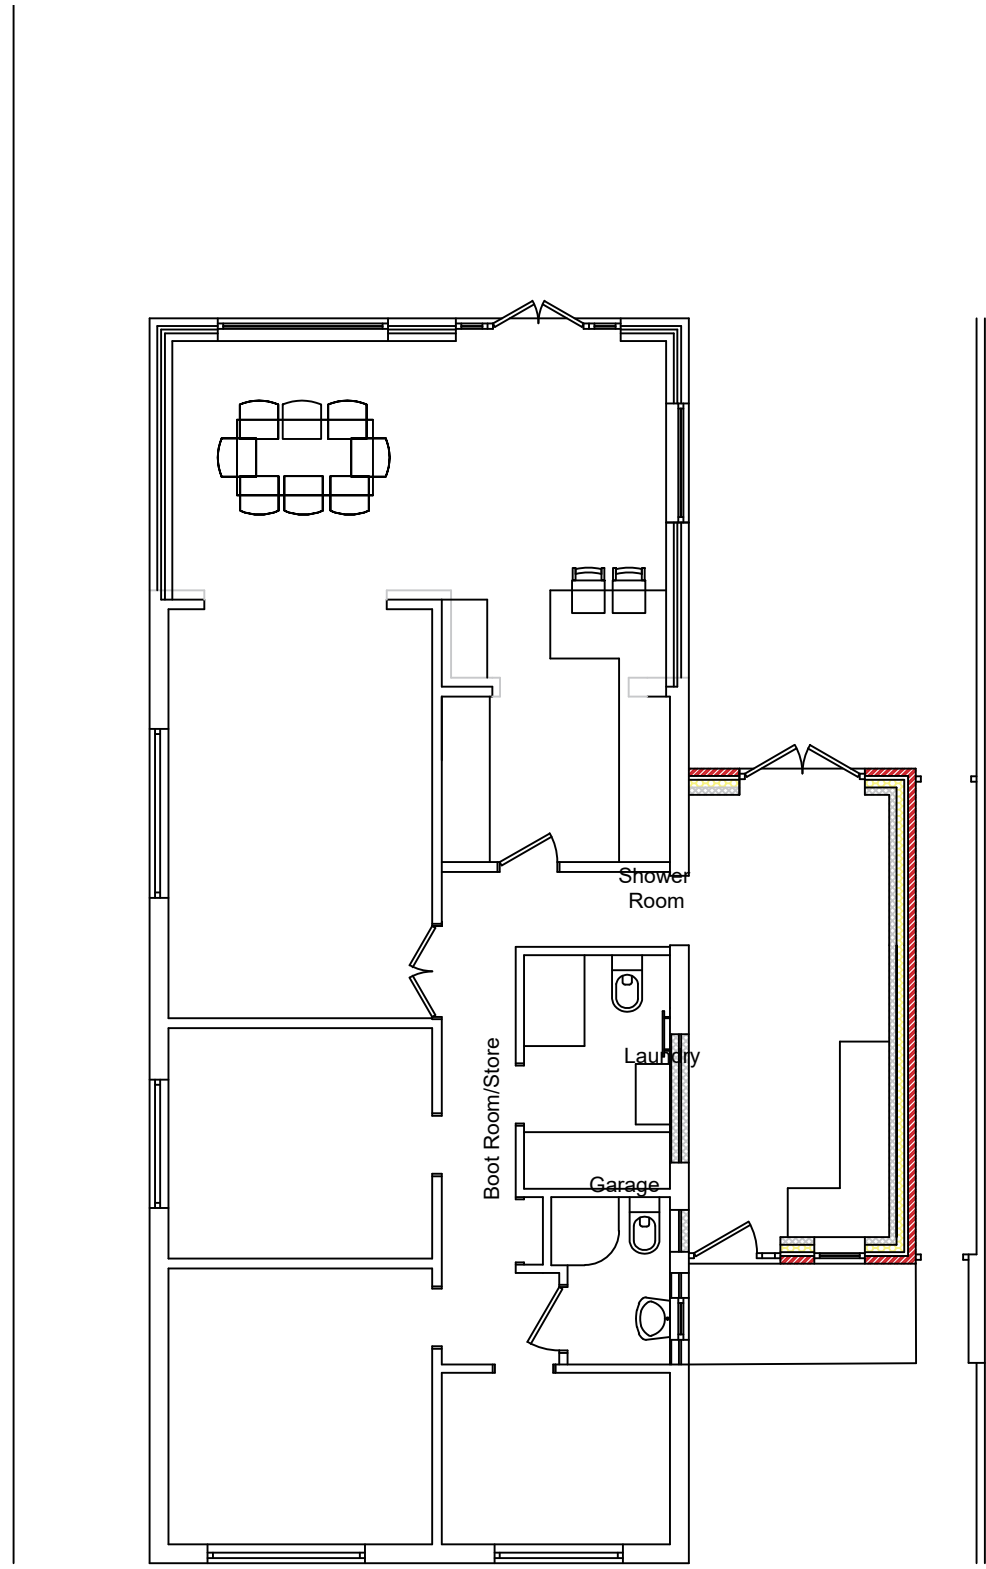

Proposed plan

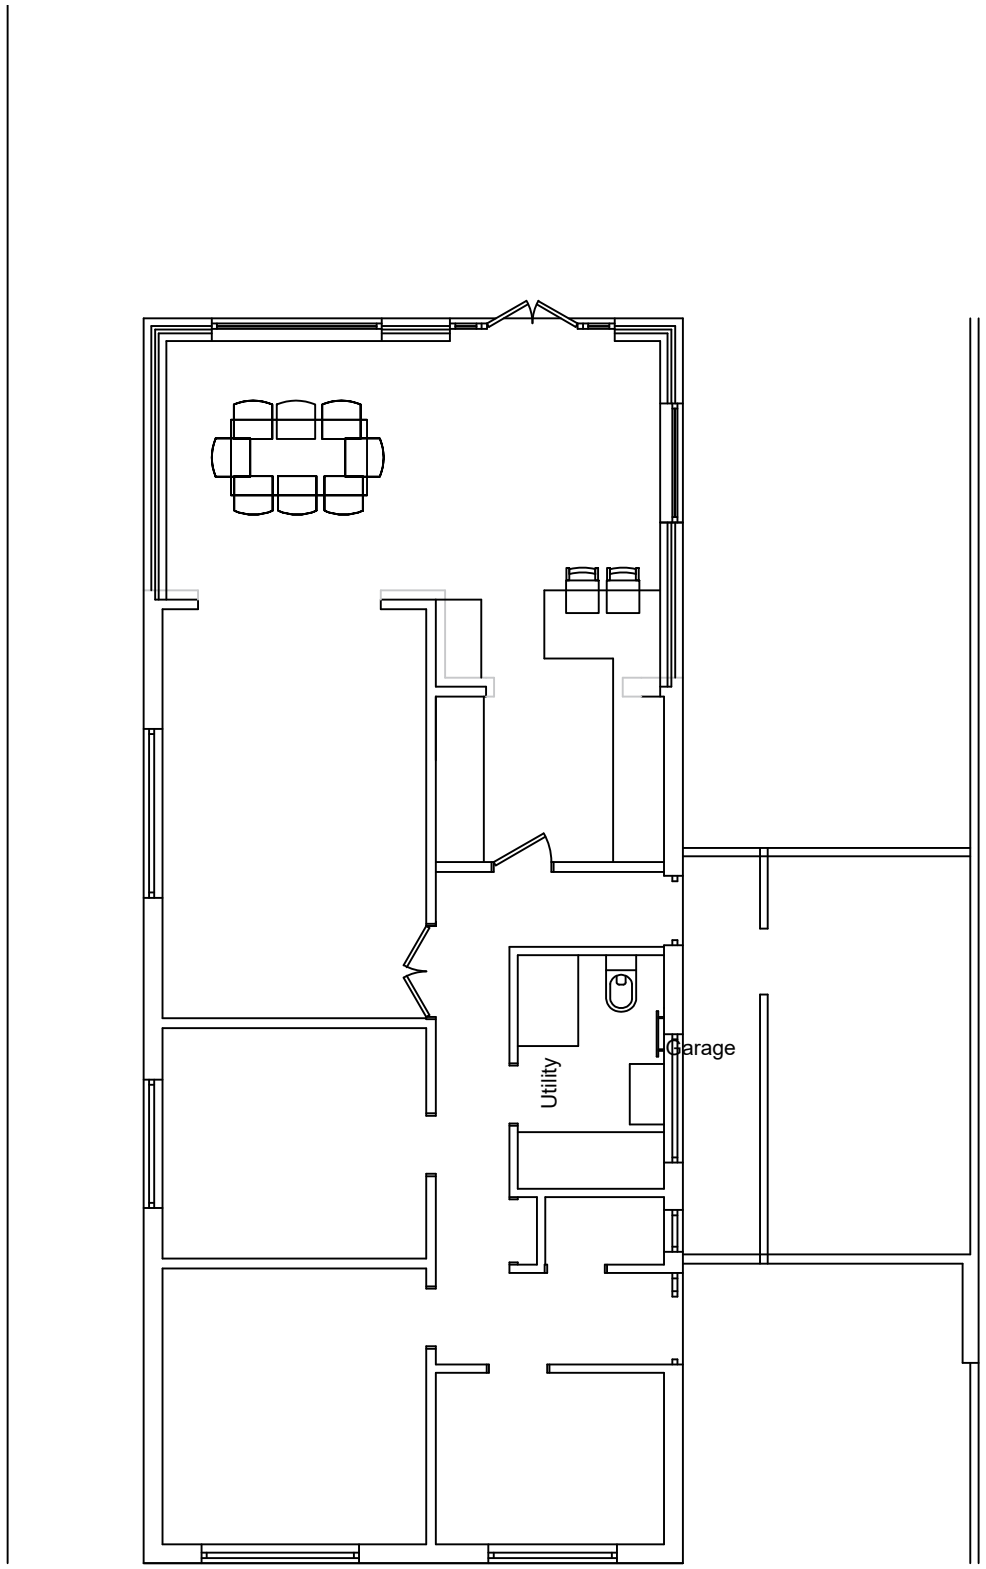


Existing Plan

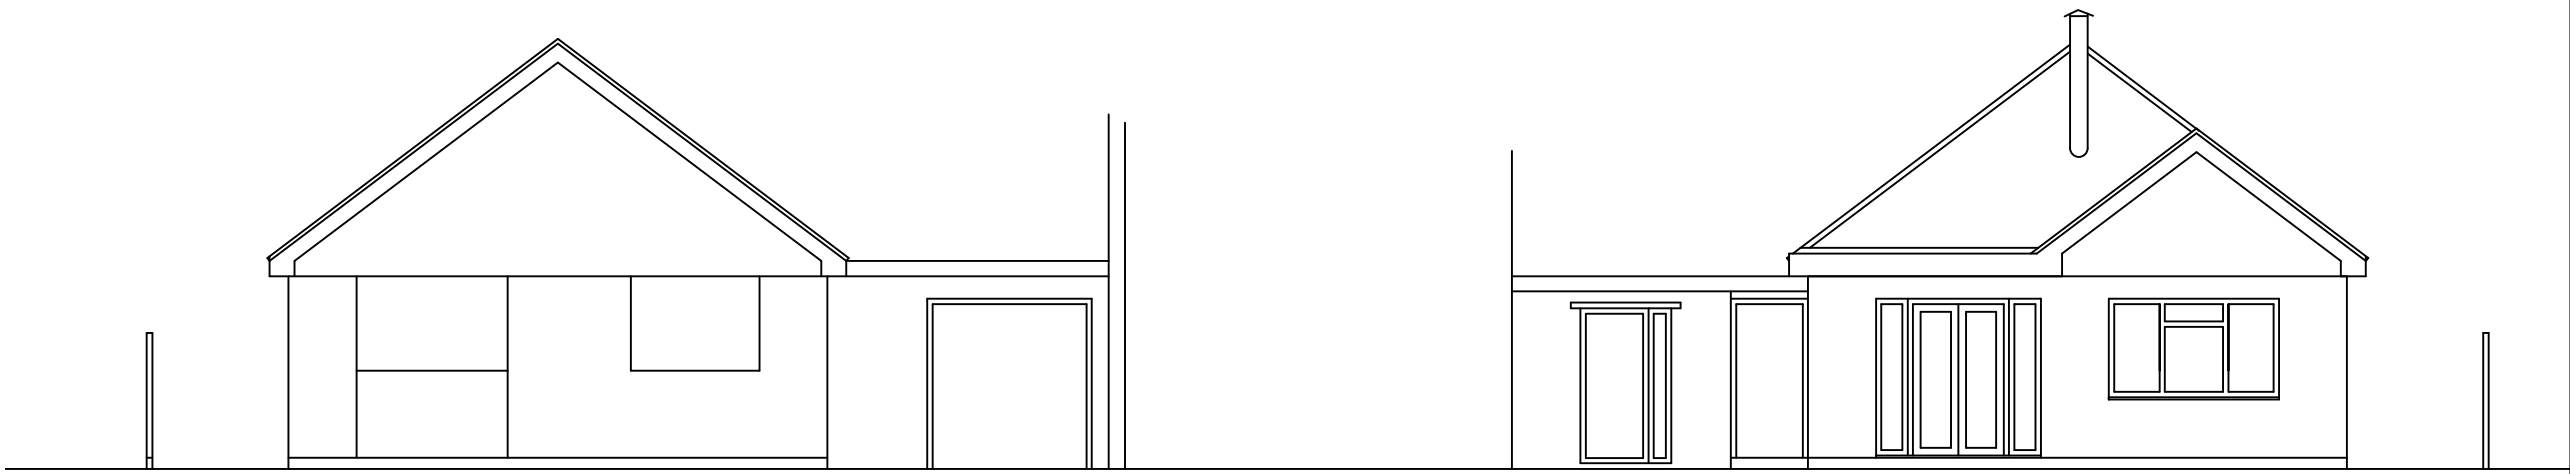


North Elevation

South Elevation

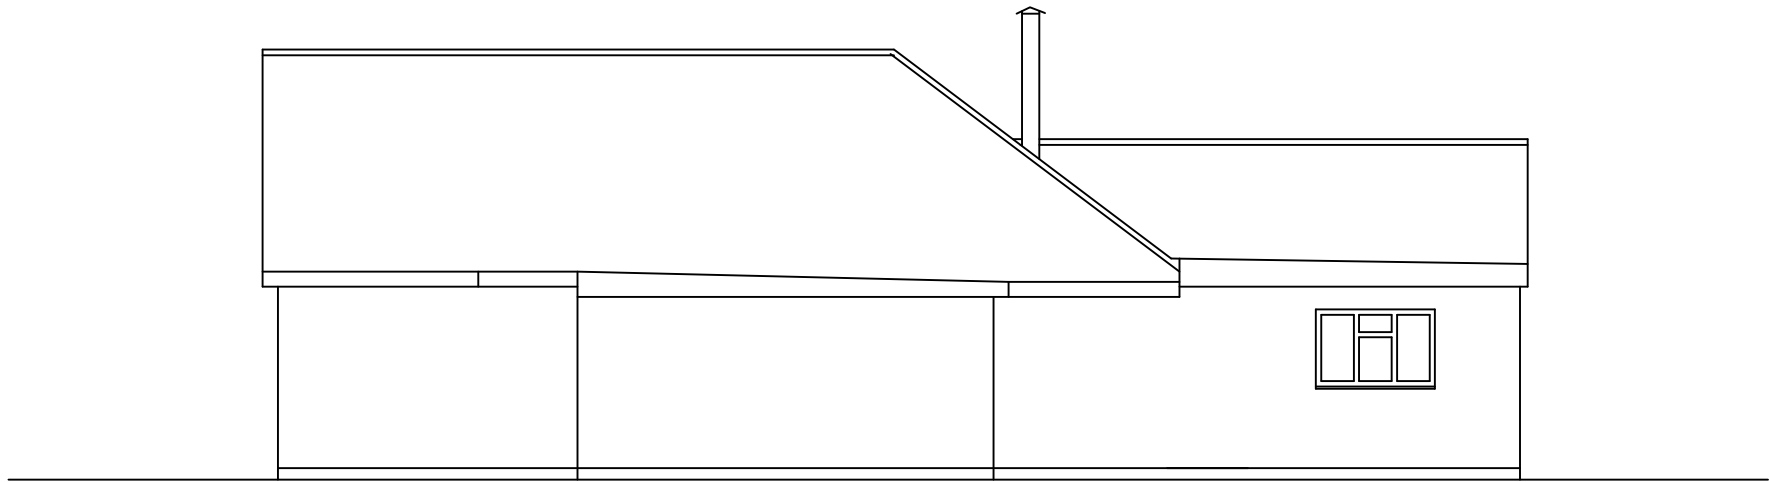


West Elevation

Existing Elevations

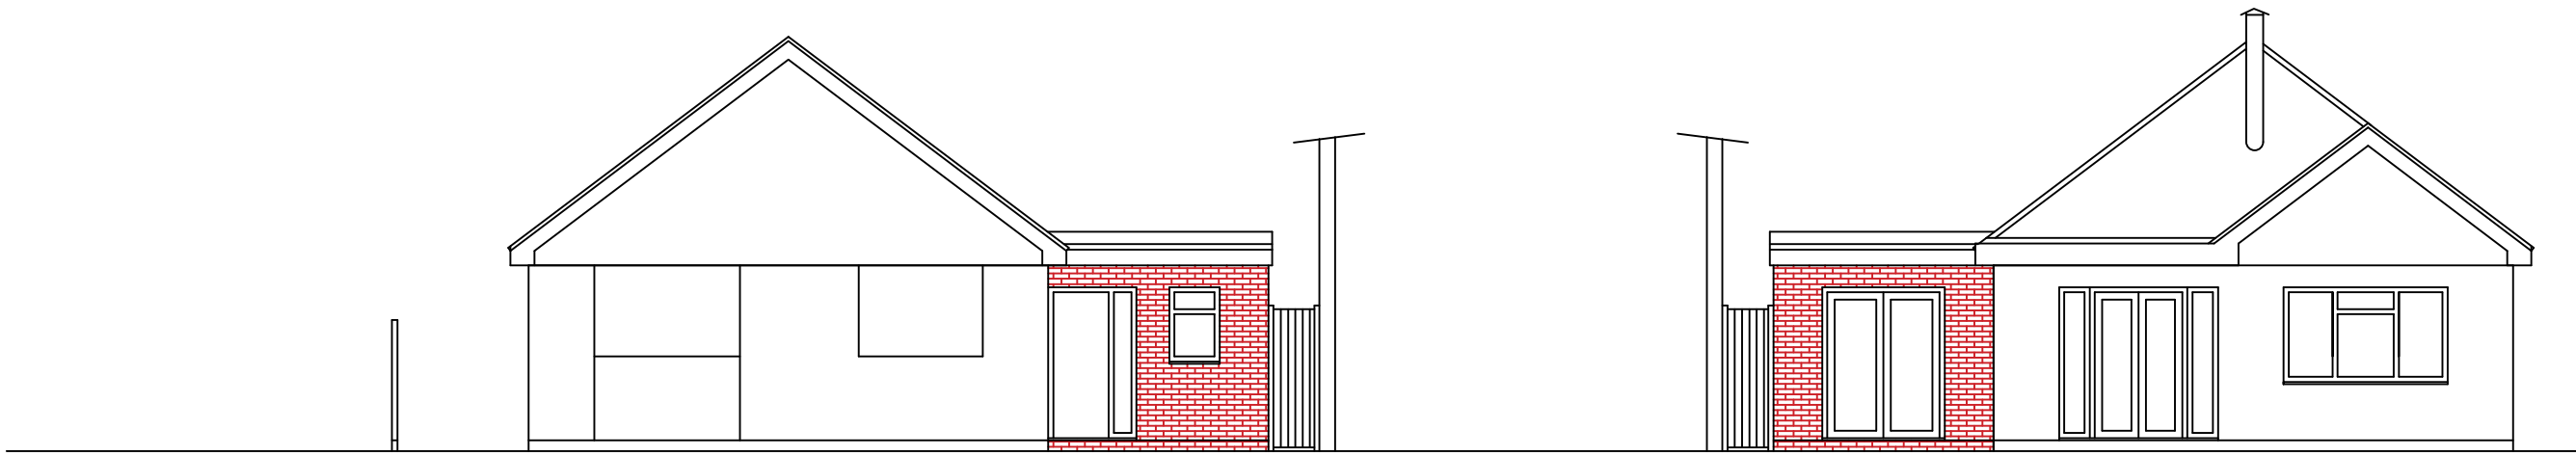


North Elevation

South Elevation

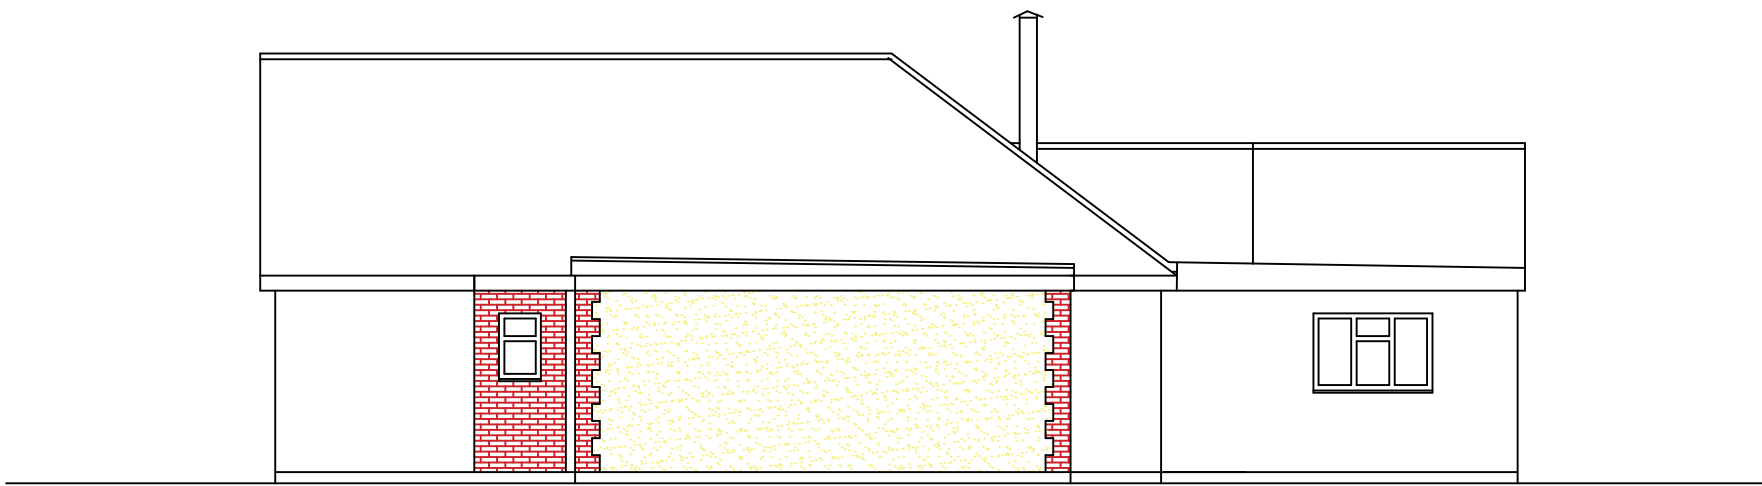

West Elevation

Proposed Elevations

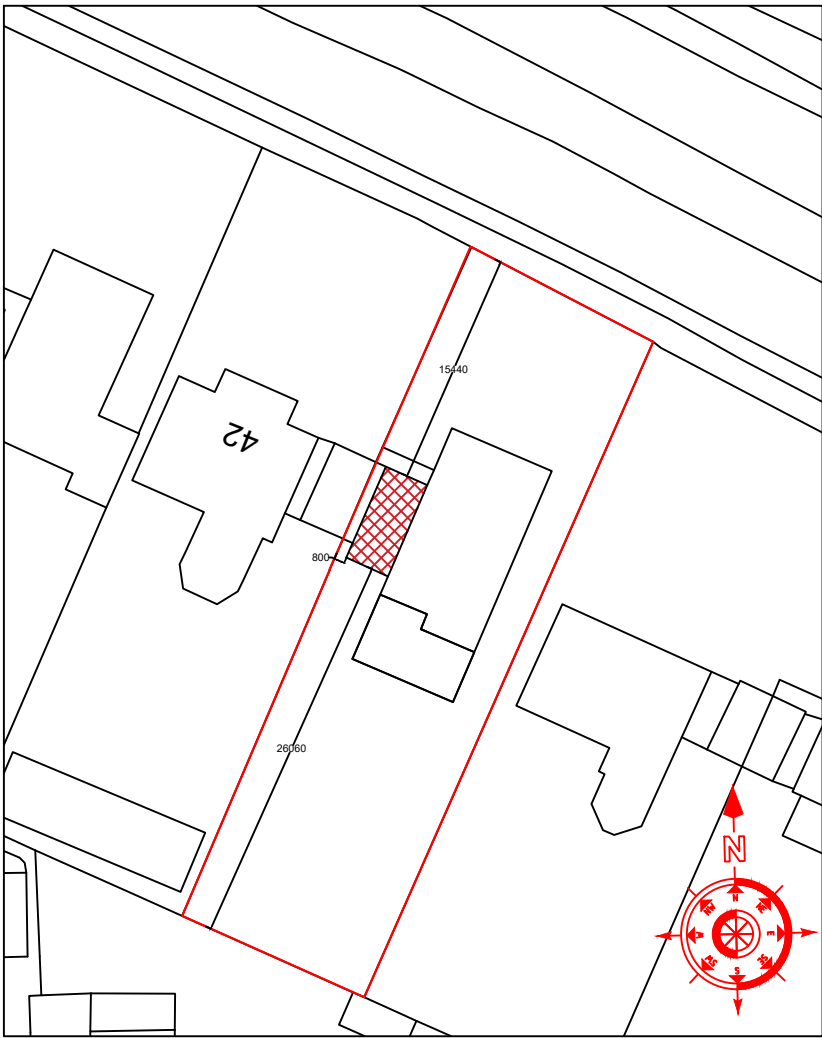

Block plan 1 : 500



location plan 1 : 1250

No.	Revision/Issue	Date

Firm Name and Address
Orchard Enterprises Southern Ltd
32 Dorset Road
Bognor Regis
West Sussex
PO21 2DU
Tel 01243 868681
Mob 07740 516328

Project Name and Address
Proposed details at :
44 Sea Lane
Pagham
Bognor Regis
West Sussex

Project Proposed details	Sheet
Date 28th April 2026 Scale 1 : 100	1