



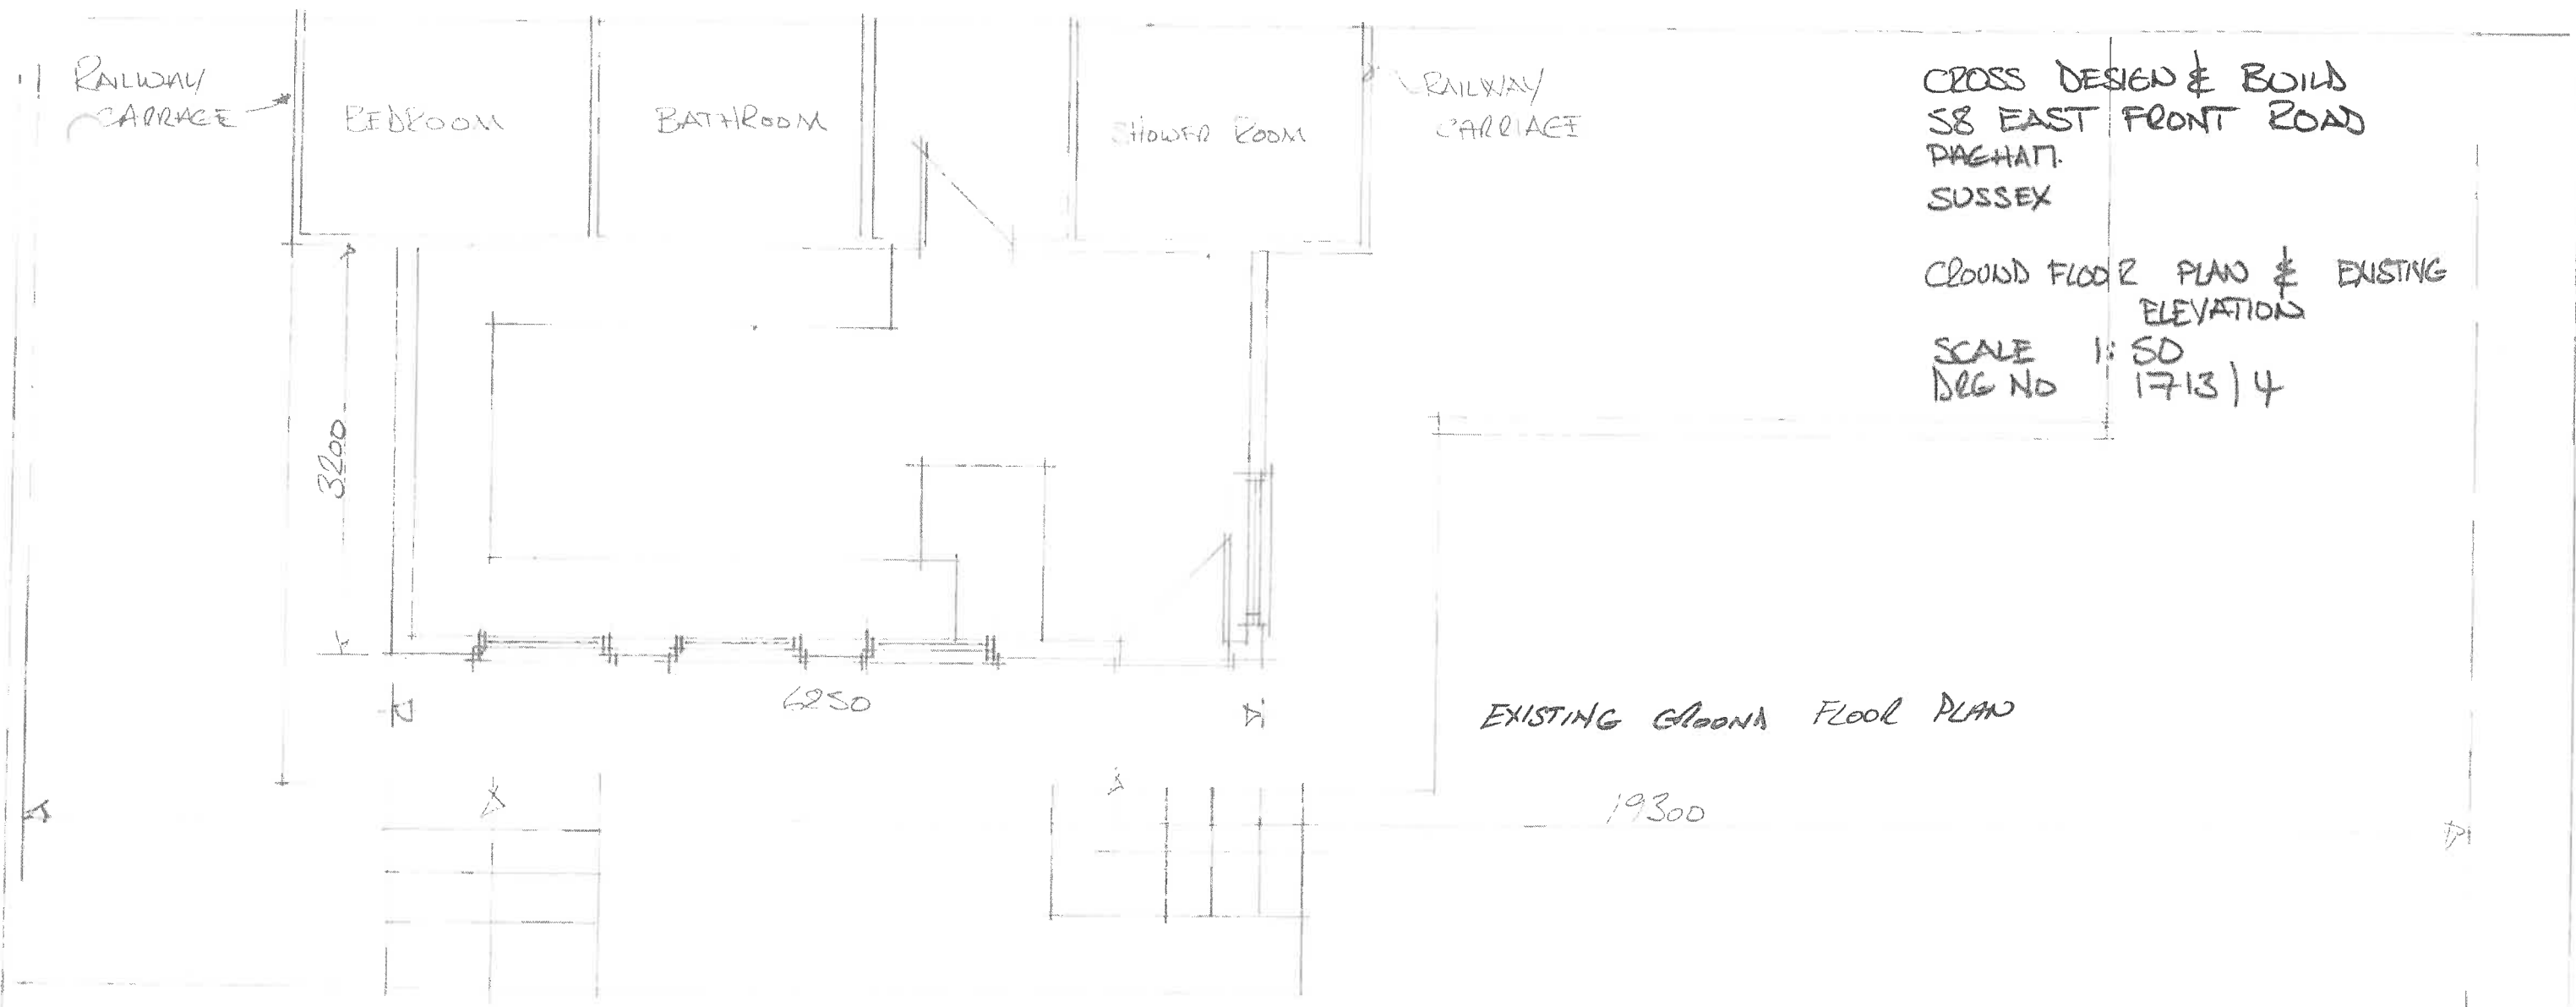

CROSS DESIGN & BUILD
 58 EAST FRONT ROAD
 PAGHAM.
 SUSSEX

GROUND FLOOR PLAN & EXISTING
 ELEVATION
 SCALE 1:50
 DEG NO 1713/4

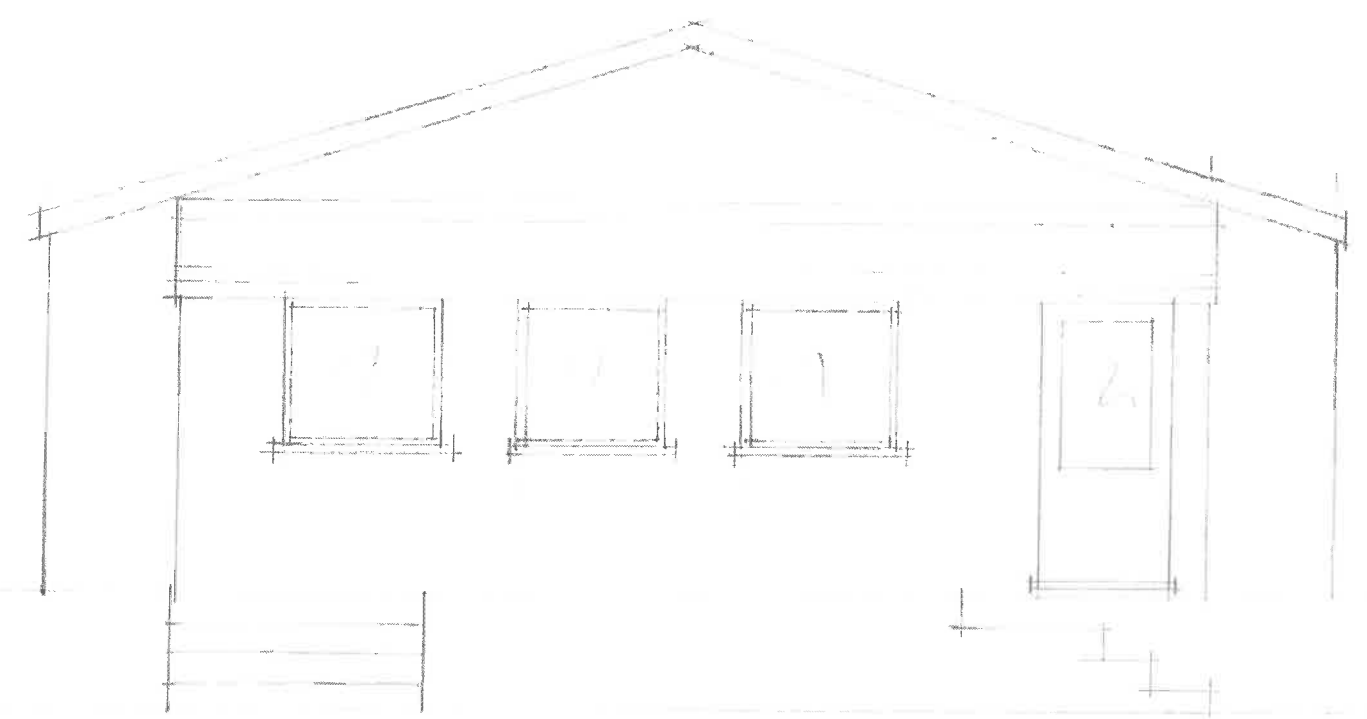

EXISTING FRONT ELEVATION