


PAGE 3

OUTLINE NO 60

CROSS BESKED & BODIES
SOS 38 EAST FRONT ROAD
ELEVATIONS
SCALE 1:50
DEC NO 17/3/2

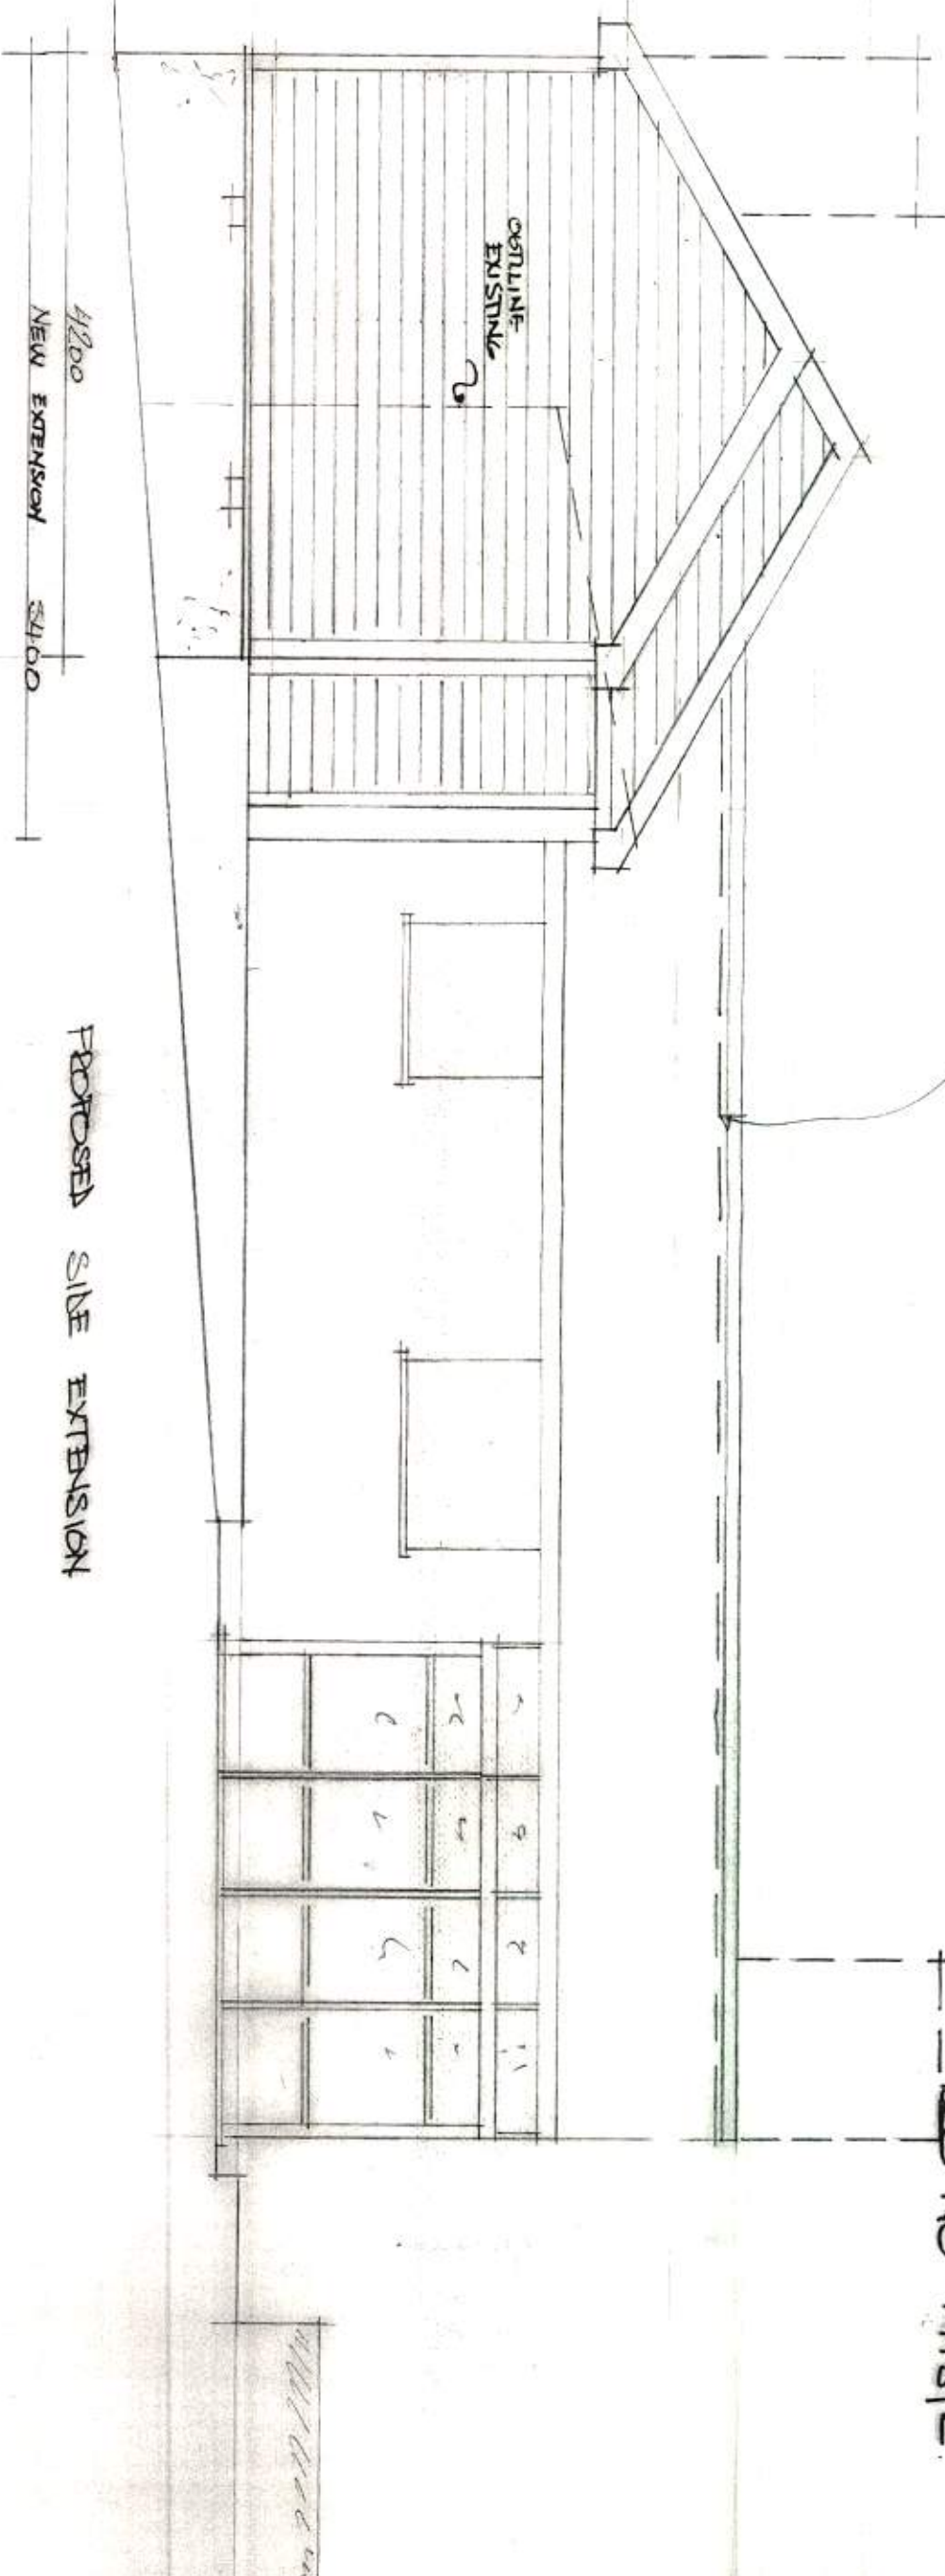

PROPOSED SIDE EXTENSION

4200
NEW EXTENSION 5400

SHINE ROOF

EXISTING

PROPOSED REAR ELEVATION

