


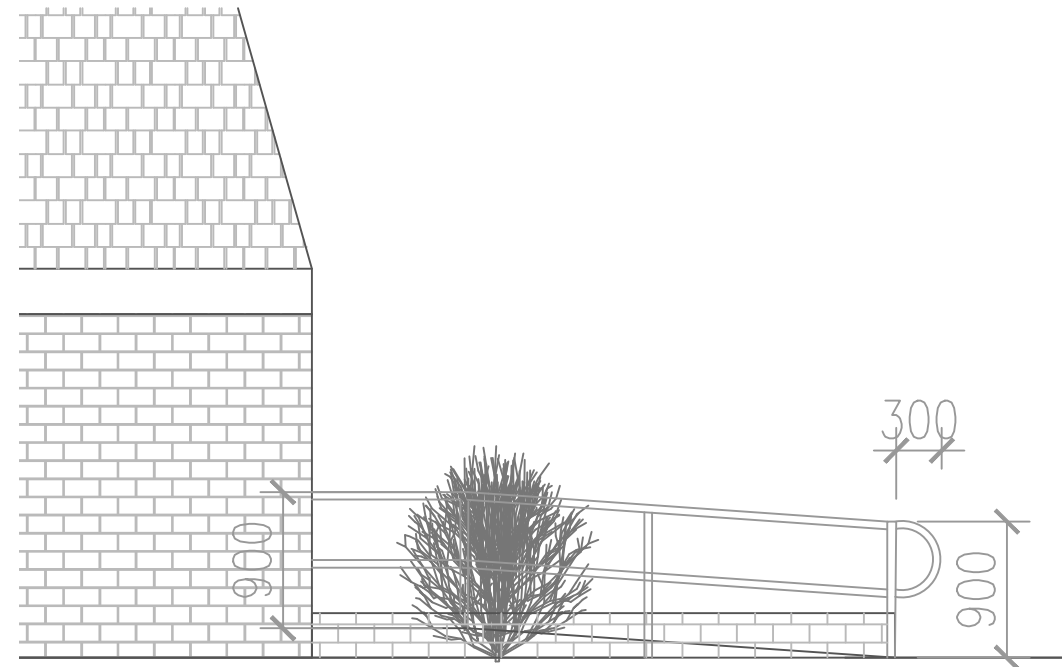


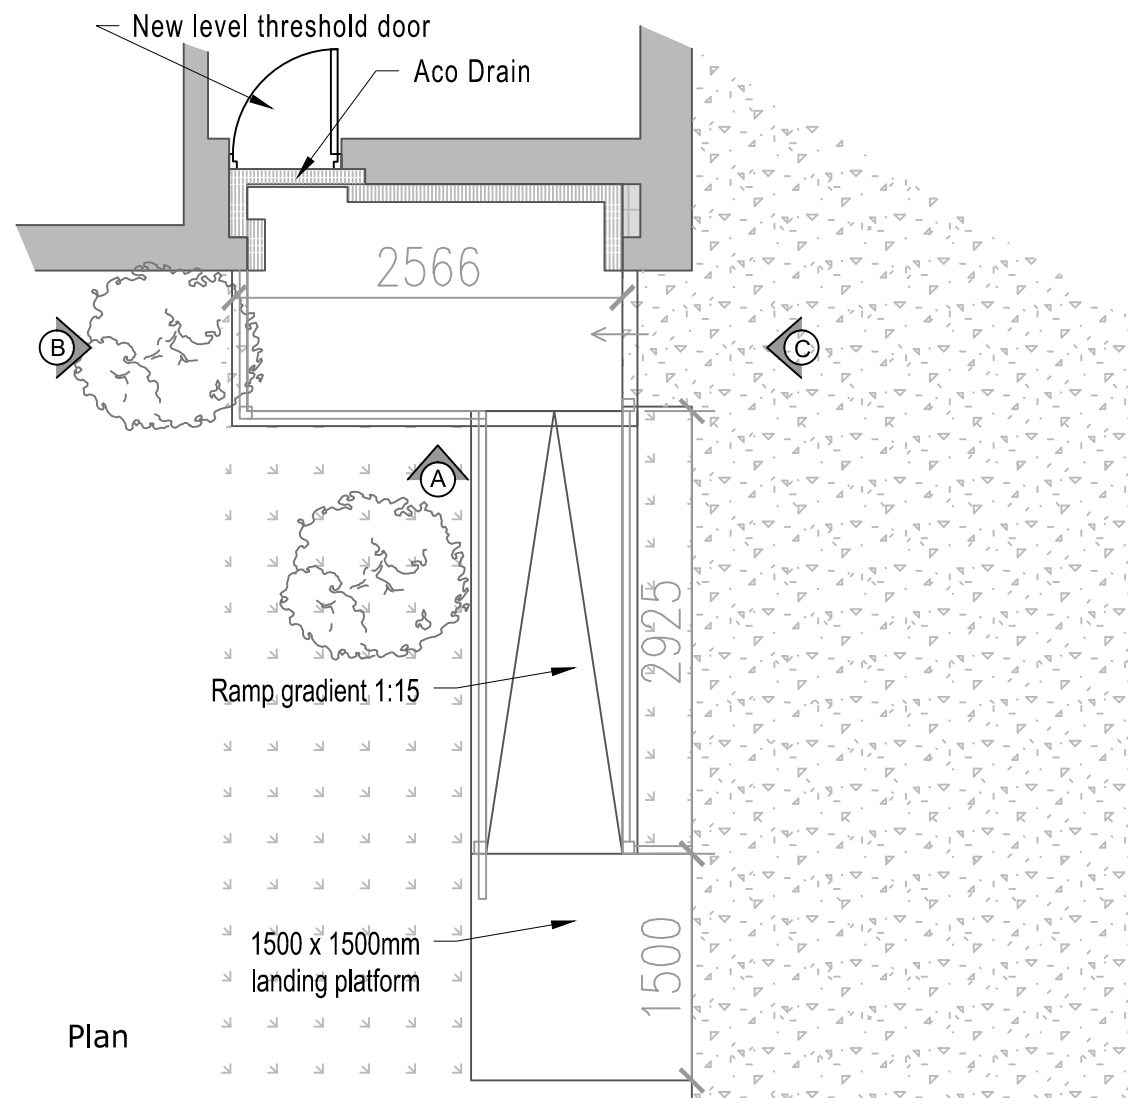

Side Elevation B

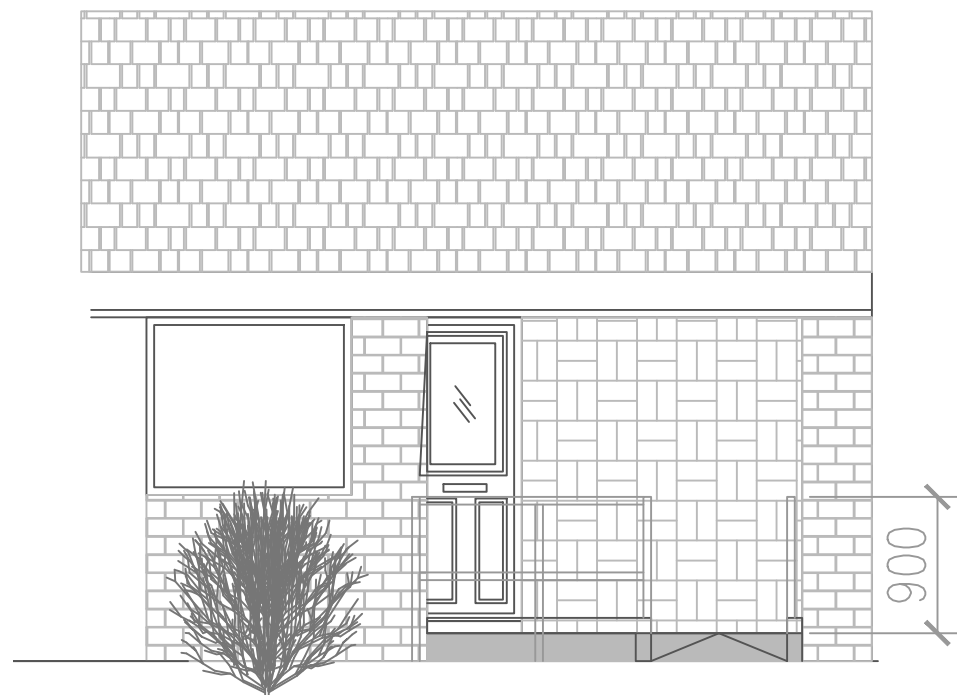

Front Elevation A

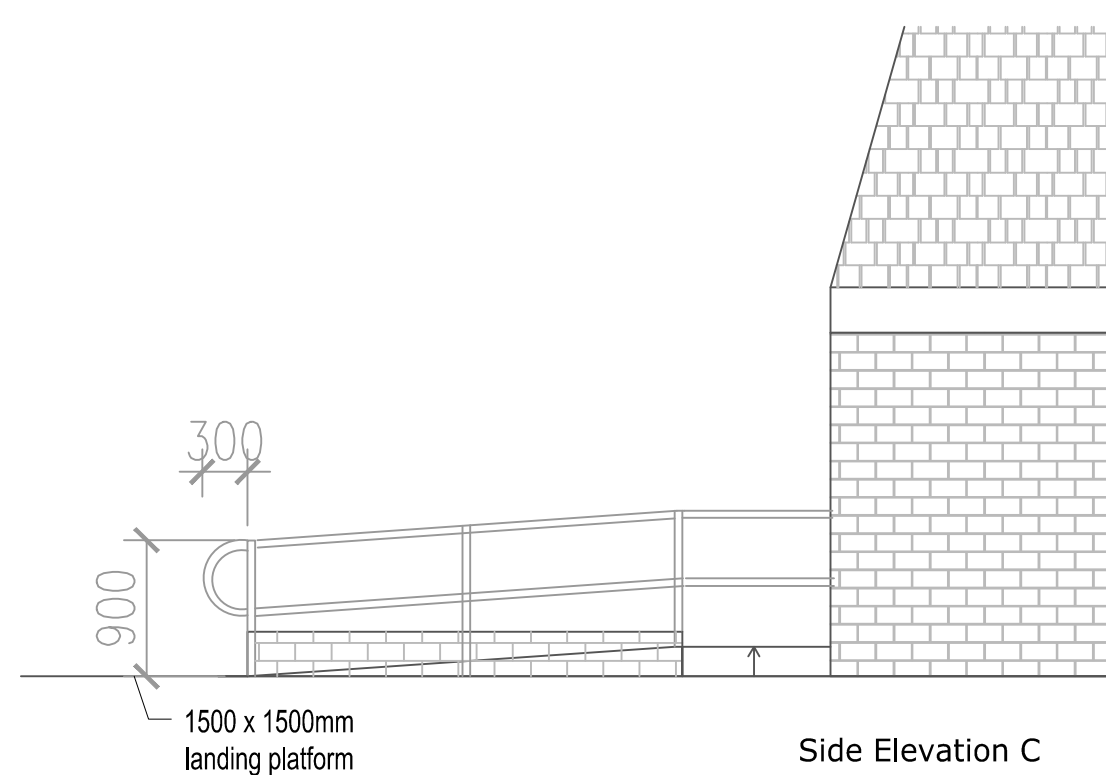

EXISTING PLAN 1:50

NOTES:

- All dimensions are in mm and must be checked on site.
- Drawings are to be read in conjunction with accompanying documents.
- Any errors or inaccuracies should be brought to the attention of Amber Living.

Contact Information

Unit 3, Tungsten Building, George Street, Portslade, Brighton, BN41 1RA Tel: 01273 410836 Email: Heather@amberliving.co.uk

amber living independently

CIAT Registered Practitioner

RICS

Client Name Mr Geoffrey Hilton

Address 6 The Crescent, Pagham, PO21 4RU

Drawing Title Proposed Access Plan

Drawing Reference HT/03/TheCrescent6 Date 28/02/20

Scale 1: 50 Paper A3 Drawn By HT Revision Direction