
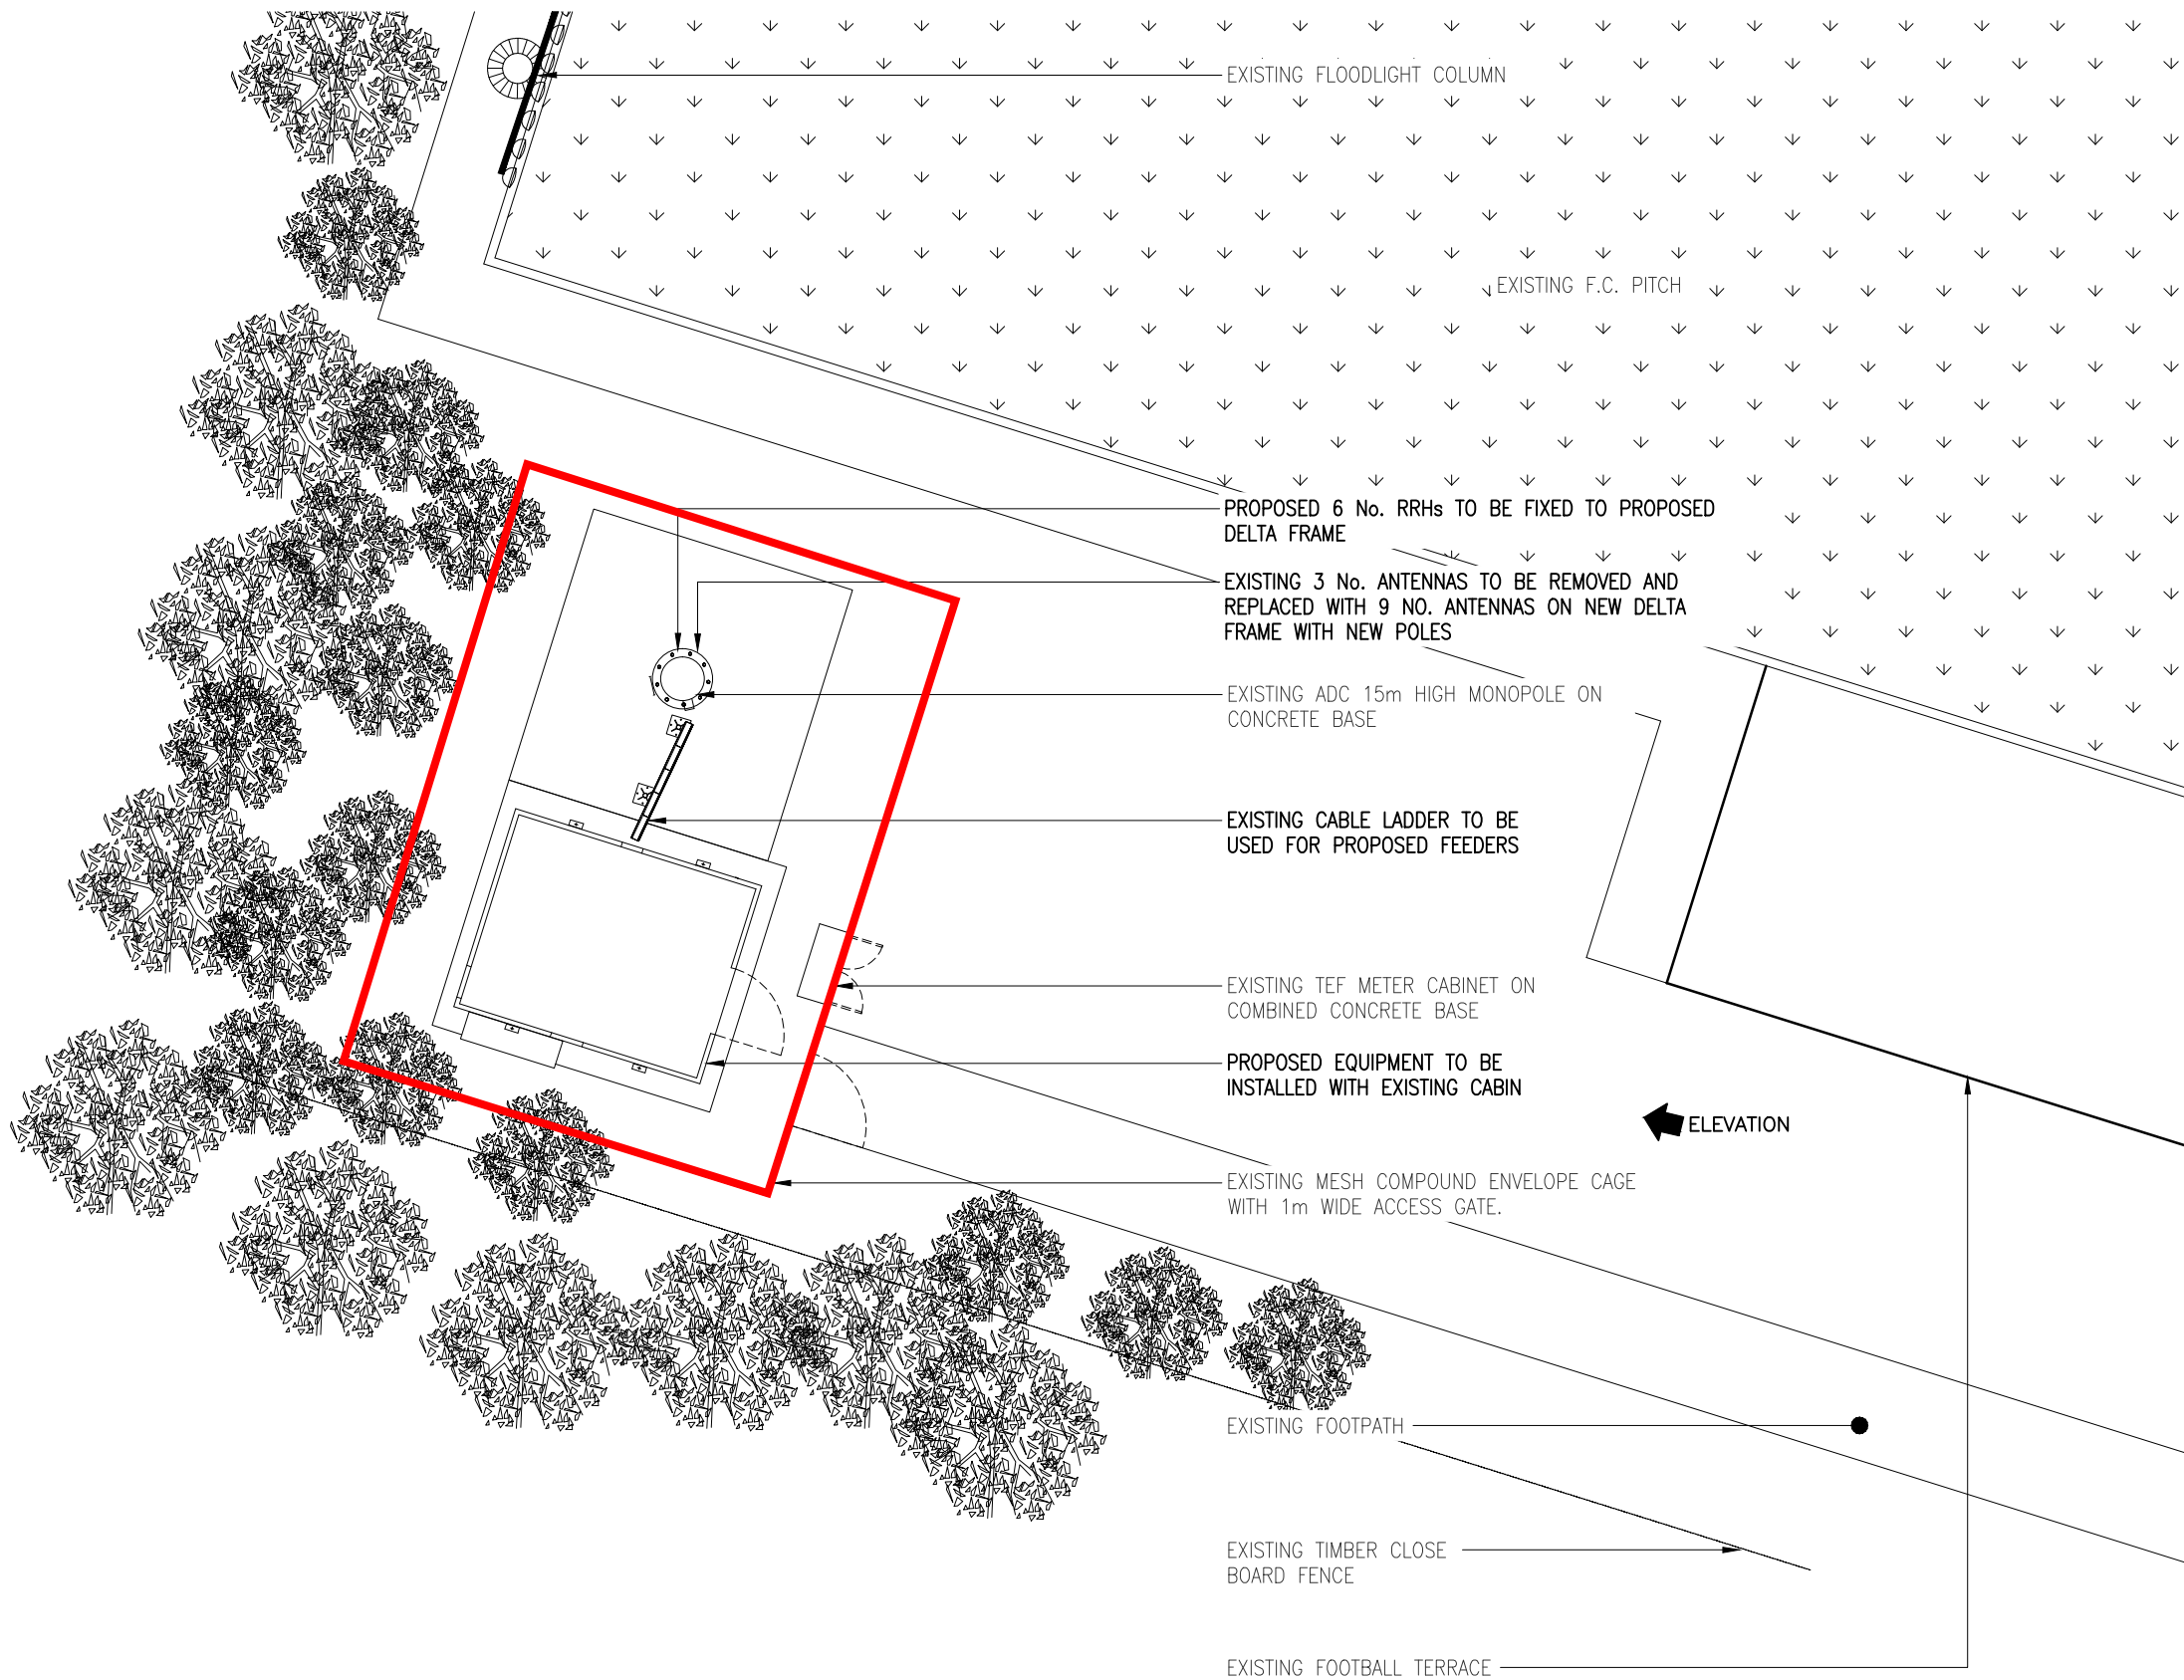


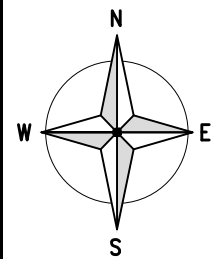

PROPOSED SITE PLAN
1:100

N.G.R. E: 489368 N: 098402

NOTES:
1. ALL DIMENSIONS ARE IN MILLIMETRES UNLESS OTHERWISE SPECIFIED
2. ASSUME ALL SITE DETAILS ARE EXISTING UNLESS OTHERWISE NOTED.
3. THE DRAWINGS COMPLY WITH NON-STANDARD ICNIRP GUIDELINES.

A	Issued for Approval	BCL	MA	27.04.15
REV	MODIFICATION	BY	CH	DATE



WESSEX HOUSE,
WIMBORNE,
DORSET,
BH21 1PB
TEL: (01202) 856800
FAX: (01202) 856801



CTIL

Cell Name		Opt
PAGHAM F.C		—
Cell ID No		
CORNERSTONE (CTIL)	TEF	VF
122082	02999	79842

Site Address / Contact Details

NYETIMBER LANE
PAGHAM
BOGNOR REGIS
WEST SUSSEX
PO21 3JY

Drawing Title: PROPOSED SITE PLAN			
Purpose of issue: PLANNING			
Drawing Number: 200			
Scale: As Shown	Drawn: BCL	Date: 27.04.15	Issue:
Checked: MA	Date: 27.04.15	Approved: MA	Date: 27.04.15
			A