


Copyright This drawing is the property of A&M Architectural Partnership LLP Its copyright and design content is reserved by them and the drawing is issued on the condition that it is not copied, reproduced, retained or disclosed to any other unauthorised person, either wholly or in part without the consent in writing of A&M Architectural Partnership LLP
Do not scale this drawing

Verify all dimensions on site before commencing any work or preparing any shop drawings All dimensions are in mm unless otherwise stated Report any alterations or omissions to the Architect This drawing incorporates information from other professions A&M Architectural Partnership LLP cannot accept responsibility for the integrity and accuracy of such information Any clarification and/or additions that are required appertaining to such information should be sought from the relevant profession or their appointed representative

Drawing to be read in conjunction with
separate construction notes.

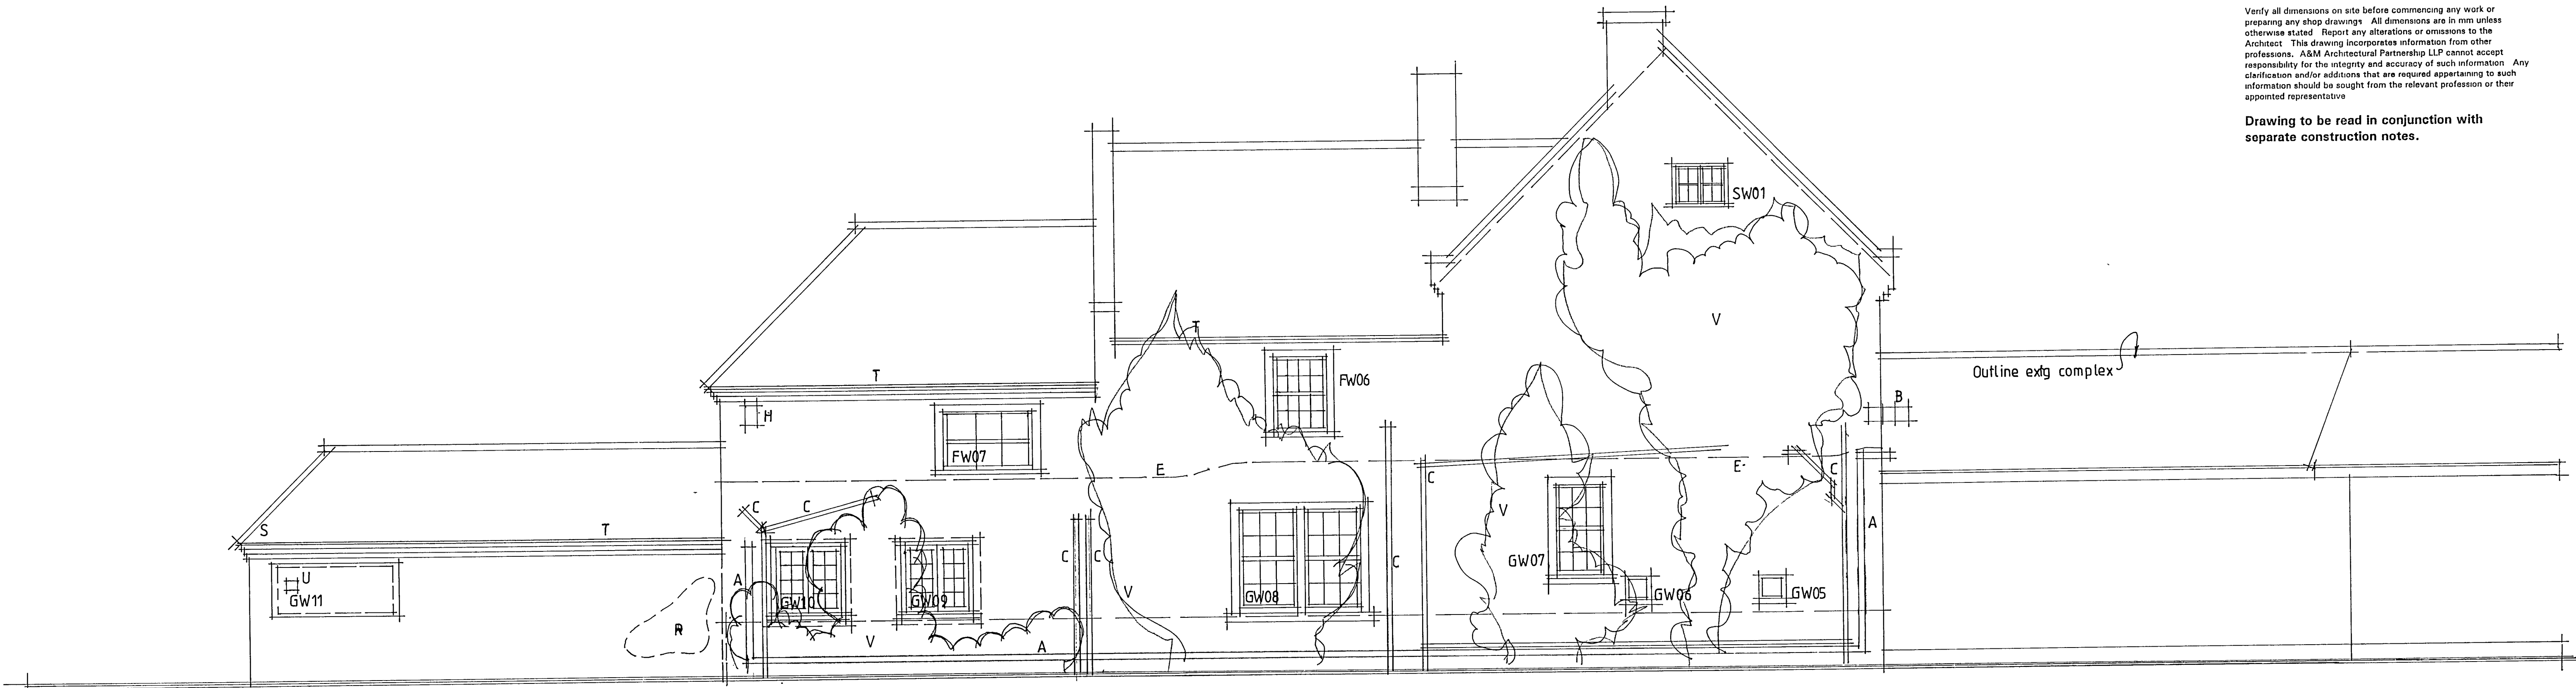

NORTH WEST ELEVATION
As Existing.

LEGEND

- A Gas Service To be removed.
- B CCTV. To be relocated.
- C Upvc Waste pipe.To be removed.
- D Floodlight.To be relocated.
- E Misc. electrical wiring.To be removed/relocated.
- F Daylight sensor. To be relocated.
- G Guarding to electrical wiring. To be removed
- H Alarm sounder/beacon. To be relocated.
- I Junction box. To be removed
- J Bracket for hanging basket. To be removed.
- K Redundant timber bearer and lead flashing. To be removed.
- L TV aerial. To be removed.
- M To be confirmed. To be removed if possible.
- N Rainwater downpipe. To be removed.
- P Plywood boxing. To be removed.
- Q Hardwood louver door. To be replaced.
- R Flint walling. To be re-built/reinstated.
- S Roof structure and covering. Missing tiles to be reinstated.
- T Rainwater gutters missing. Reinstat rainwater gutters.
- U Fire control point. Plywood backing to be removed and original window reinstated.
- V Existing planting to be removed.

Project No. 2801/June 2008



SOUTH WEST ELEVATION
As Existing.



 ARCHITECTURAL PARTNERSHIP LLP 40 CAMBRIDGE ROAD, HASTINGS, EAST SUSSEX TN54 1DT 01424 200222 01424 200333 admin@a-and-m.co.uk	
Client Bourne Leisure Ltd.	
Project Church Farm Holiday Park Pagham, Nr. Chichester, West Sussex	
Drawing Name LISTED BUILDING EXISTING ELEVATIONS.	
Status	
Scale 1:50	Date 25.06.08
Drawn By G.J.Lea.	Checked By
Computer File Name	
Drawing No 2801-102	Revision