

Copyright This drawing is the property of A&M Architectural Partnership LLP. Its copyright and design content is reserved by them and the drawing is issued on the condition that it is not copied, reproduced, retained or disclosed to any other unauthorised person, either wholly or in part without the consent in writing of A&M Architectural Partnership LLP. Do not scale this drawing.

Verify all dimensions on site before commencing any work or preparing any shop drawings. All dimensions are in mm unless otherwise stated. Report any alterations or omissions to the Architect. This drawing incorporates information from other professions. A&M Architectural Partnership LLP cannot accept responsibility for the integrity and accuracy of such information. Any clarification and/or additions that are required pertaining to such information should be sought from the relevant profession or their appointed representative.

Drawing to be read in conjunction with separate construction notes.

PROPOSED ELEVATIONS.


LEGEND

01 Existing services, redundant fixtures, fittings etc. removed and/or relocated. Existing walling made good where disturbed. Brick sample materials to be approved by Local Authority prior to commencement.

02 Replace windows as original pattern. See sep. joinery details. White painted softwood.

03 Reinstall cement rendered projecting sill. Detail to match existing GW03 and GW04. For paint decoration gloss white.

04 Reinstall, make good cement rendered window surround to match existing FW04 and FW05. For paint decoration gloss white.

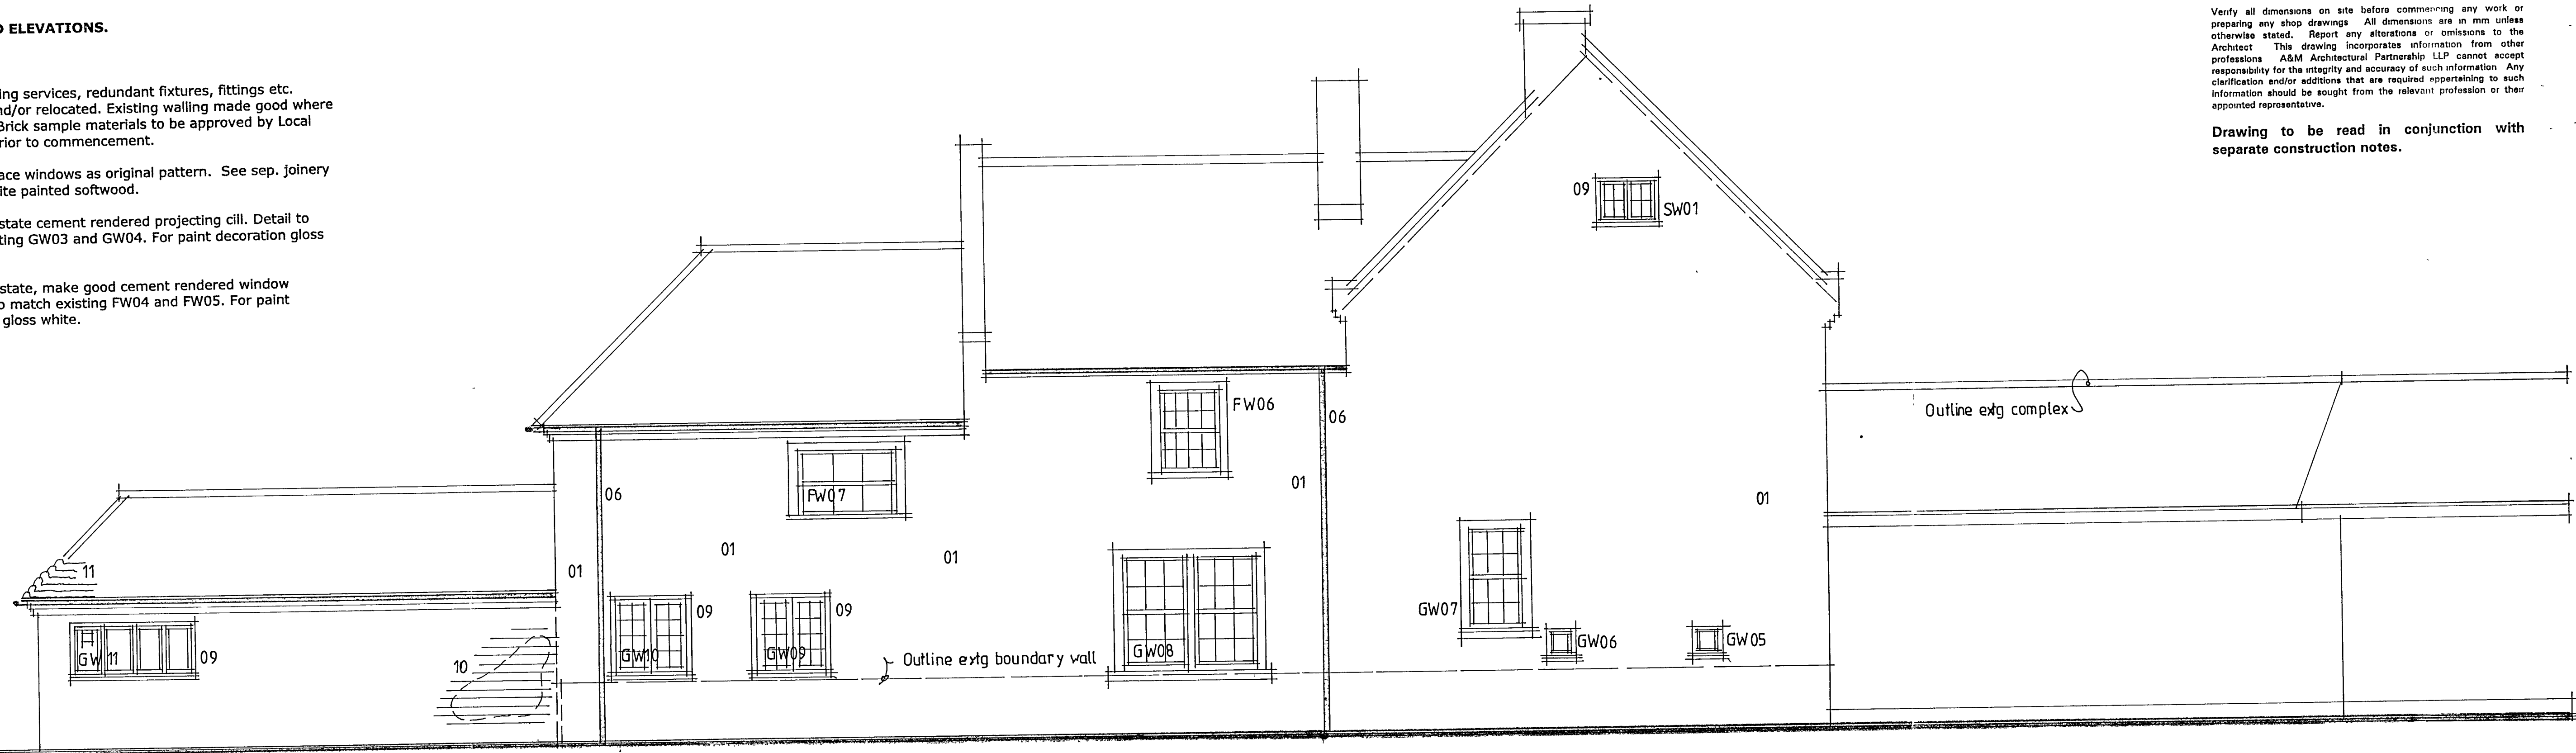

NORTH WEST ELEVATION
As Proposed.

05 Form new cement rendered door surround, to project approx. 25mm more than existing/extended render plinth. Surround to have 12mm chamfer to exposed edge. For paint decoration colour Grey, sample to be approved by Local Authority prior to commencement.

06 New cast iron rainwater goods, gutters and round downpipes. Decorated gloss black.

07 Replace hardwood entrance door. See sep. joinery details for GD01.

08 Extend cement rendered plinth course, detail to match existing. For paint decoration as entrance door surround, item 05 above.

09 Remove existing plywood sheeting, inspect original window, joinery, repair as necessary for paint decoration gloss white. GW11 to include repositioning of fire control point in plywood infill decorated gloss black.

10 Make good to flint walling to match existing. Mortar to include coarse sand to match colour and texture of adjoining areas.

11 Make good damaged roof areas/hip. Roof and hip tiles to match existing as far as possible.

Project No. 2801/June 2008



SOUTH WEST ELEVATION
As Proposed.

**BOURNE
LEISURE
LIMITED**

The Haven



ARCHITECTURAL PARTNERSHIP LLP
40 CAMBRIDGE ROAD,
HASTINGS, EAST SUSSEX
TN34 1DT
01424 200222
01424 200333
admin@a-and-m.co.uk

Client Bourne Leisure Ltd.	
Project Church Farm Holiday Park Pagham, Nr. Chichester, West Sussex	
Drawing Name LISTED BUILDING. PROPOSED ELEVATIONS.	
Status	
Scale 1:50	Date 25.06.08
Drawn By G.J.Lea.	Checked By
Computer File Name	
Drawing No 2801-103	Revision