


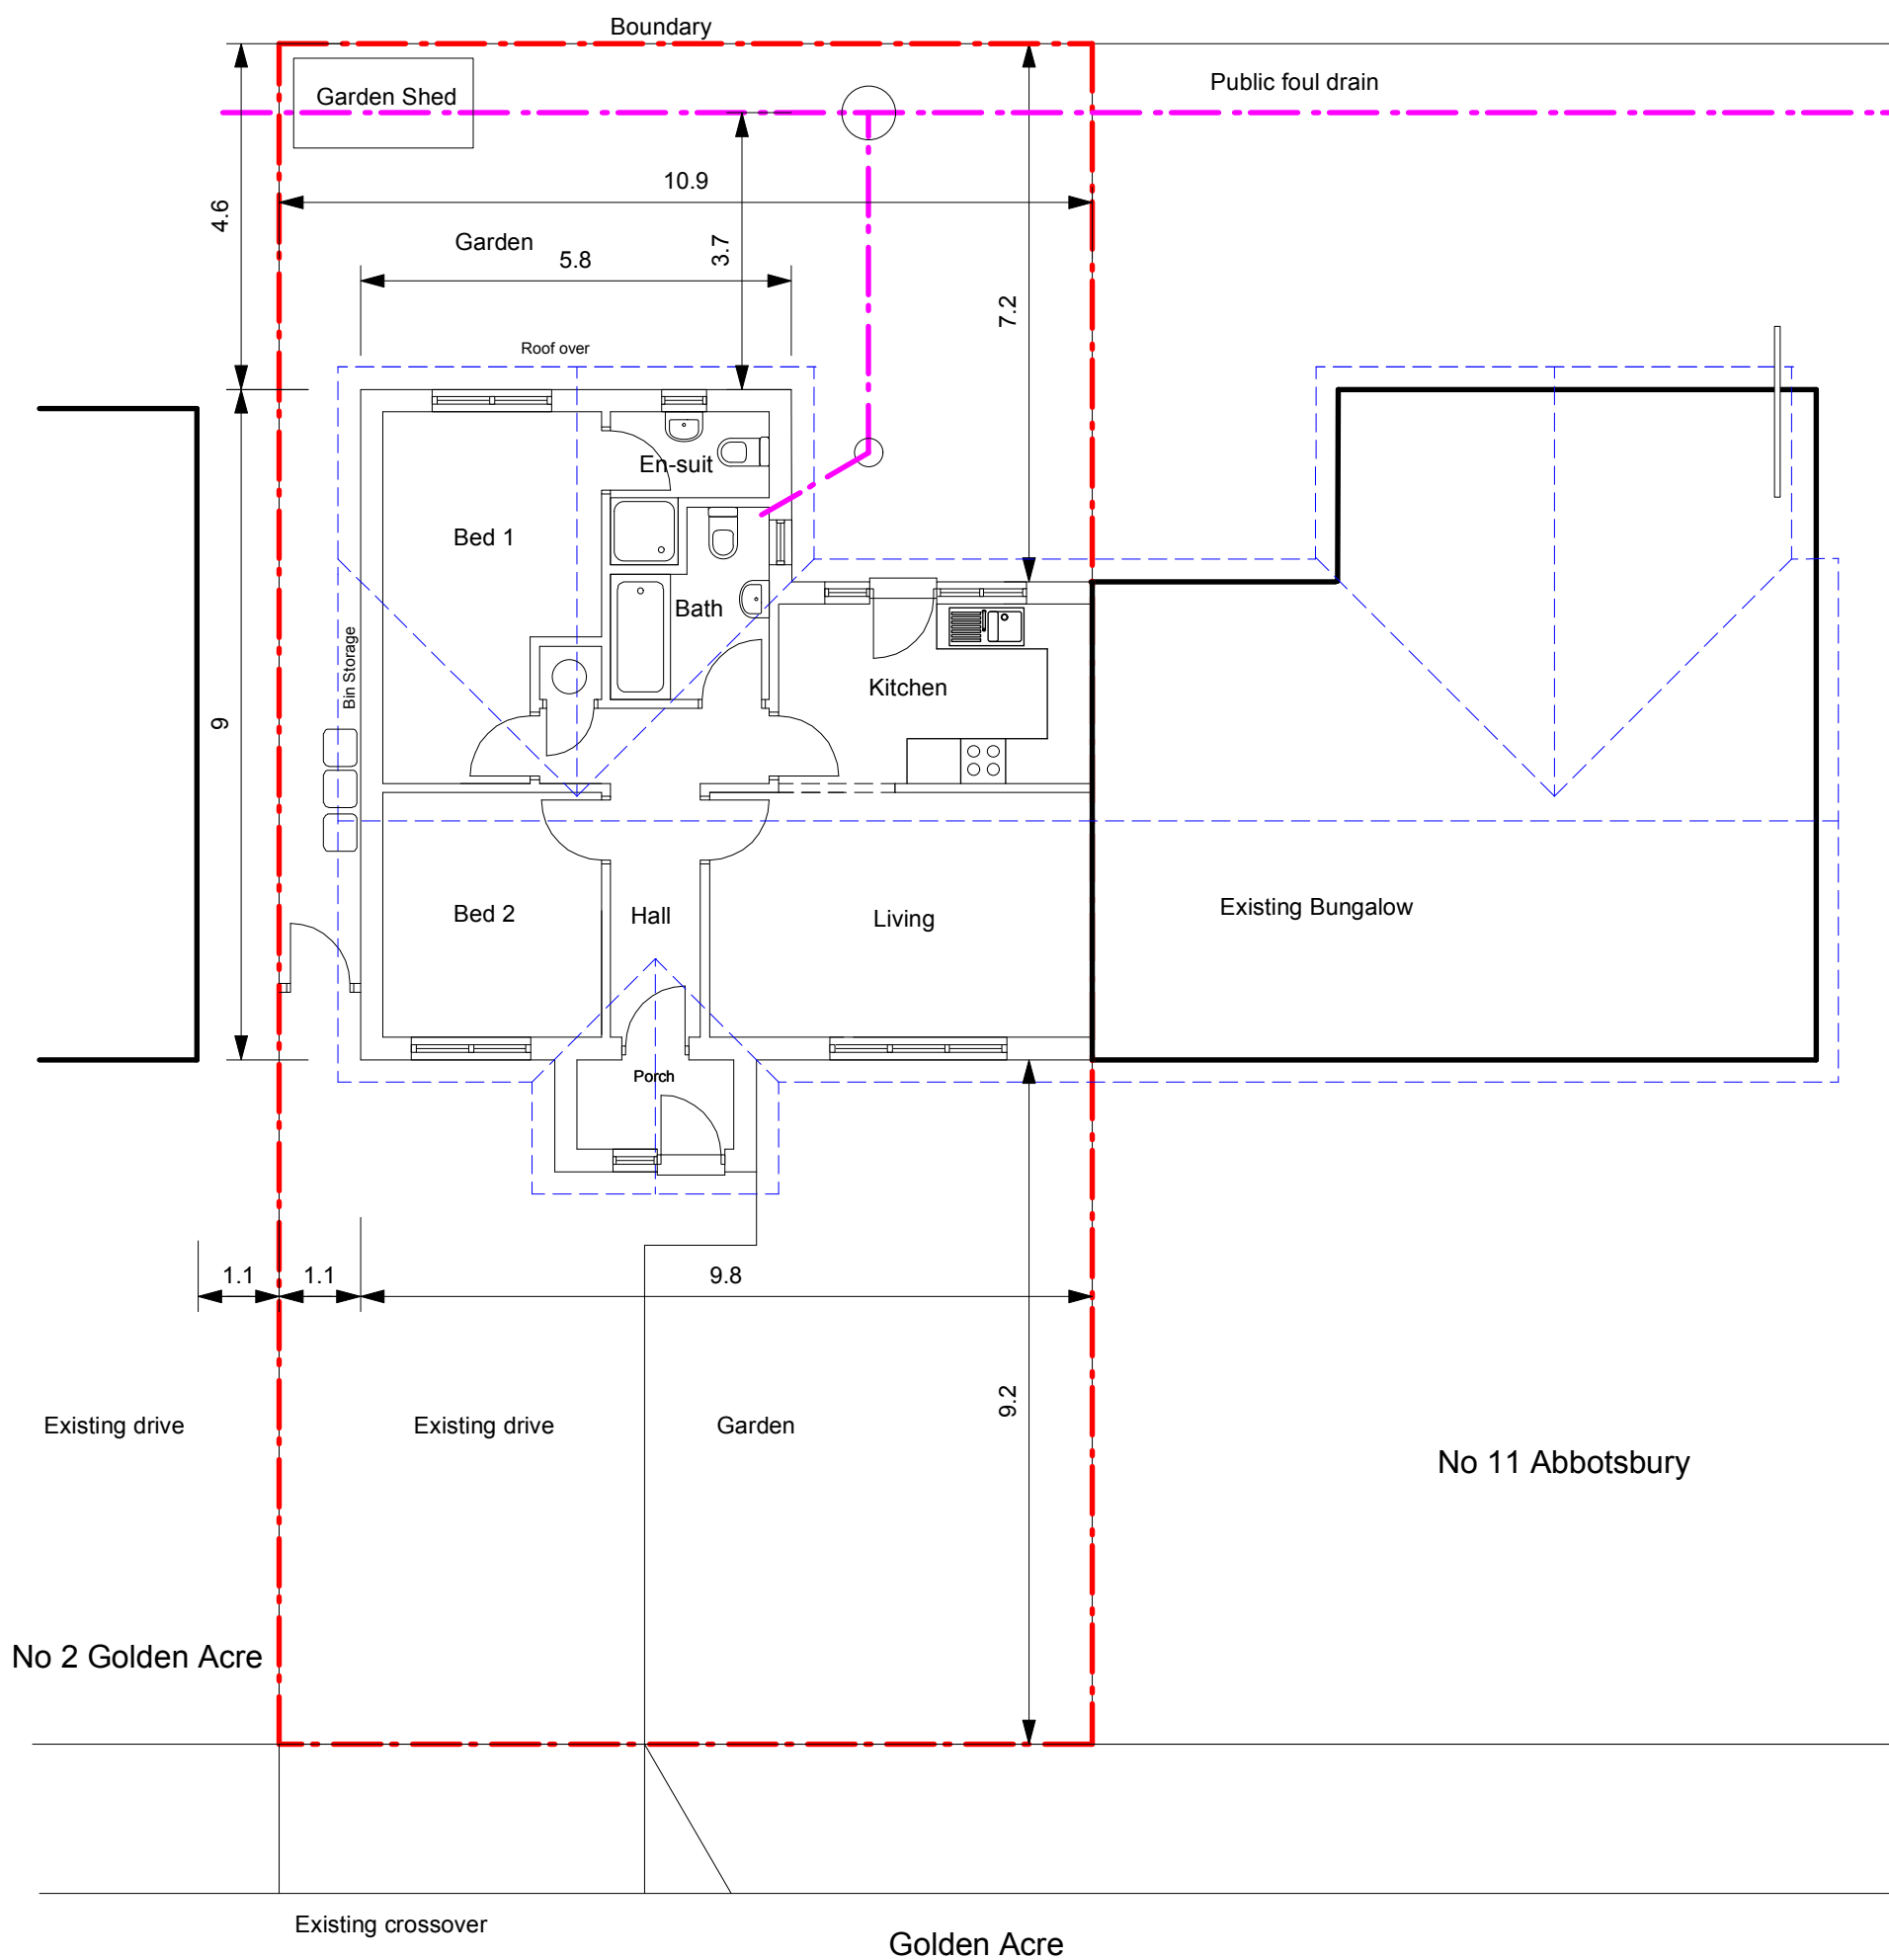


Proposed Floor Plan & Site Plan



ACCOMMODATION SCHEDULE

2 Bedroom 4 person Bungalow


Living	16 sq m
Kitchen	10.2 sq m
Combined K/L/D	26.2 sq m
Bed 1	12.75 sq m
Bed 2	9.5 sq m
Bathroom	4.5 sq m
En-suite	3.25 sq m
Storage	2 sq m
Parking	2 Spaces
Cycles	2 Spaces
Garden storage	3 sq m
Rear garden area	60 sq m
Total site are	240 sq m
Total GIA	71 sq m

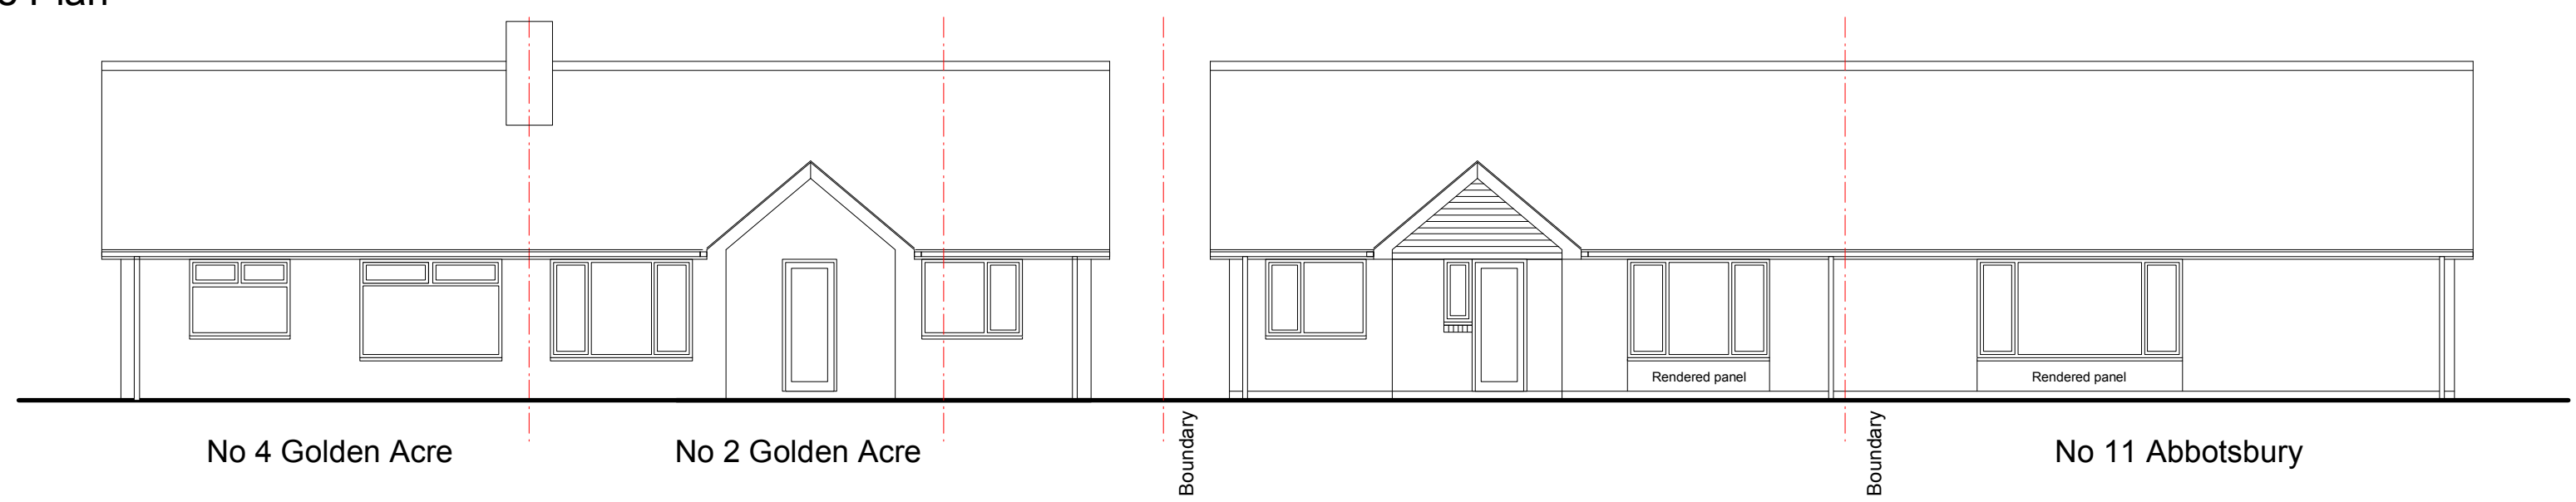


Proposed Front Elevation Street Scene

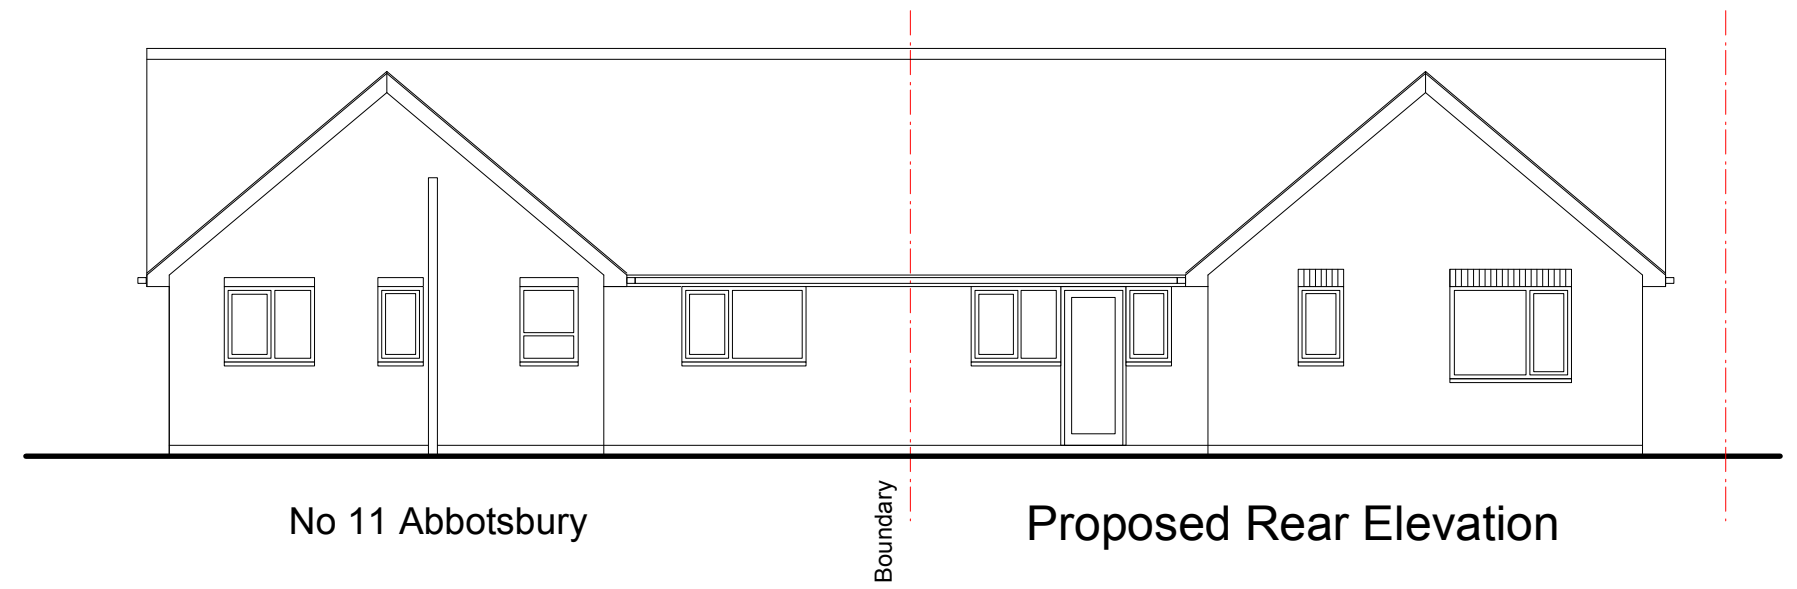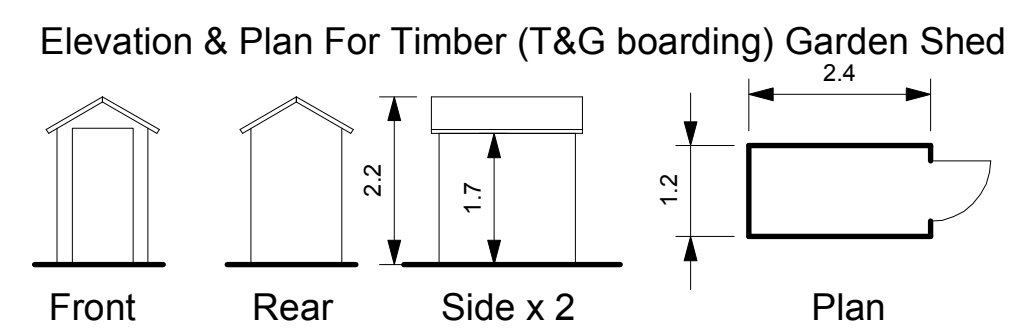

Proposed Rear Elevation

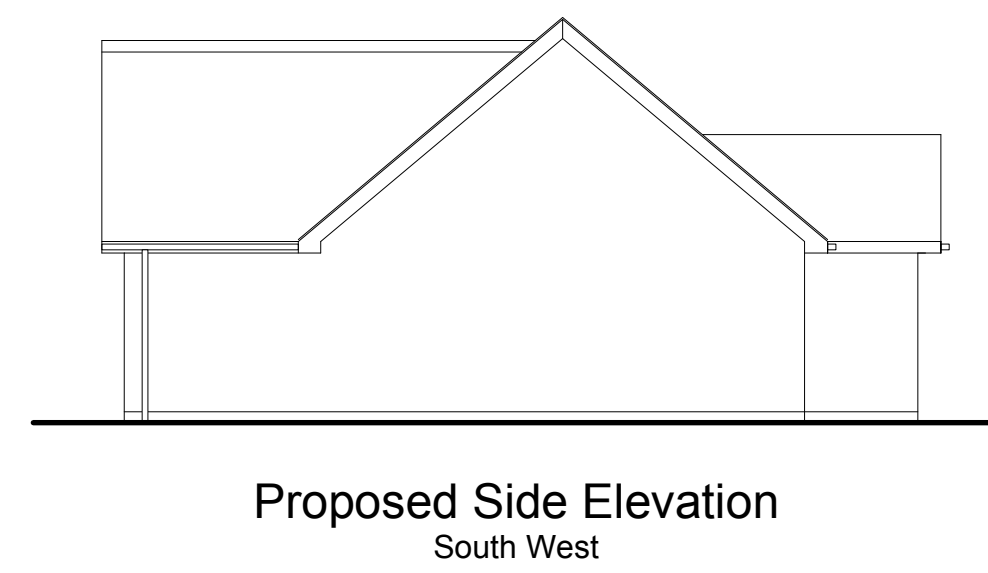

Proposed Side Elevation
South West

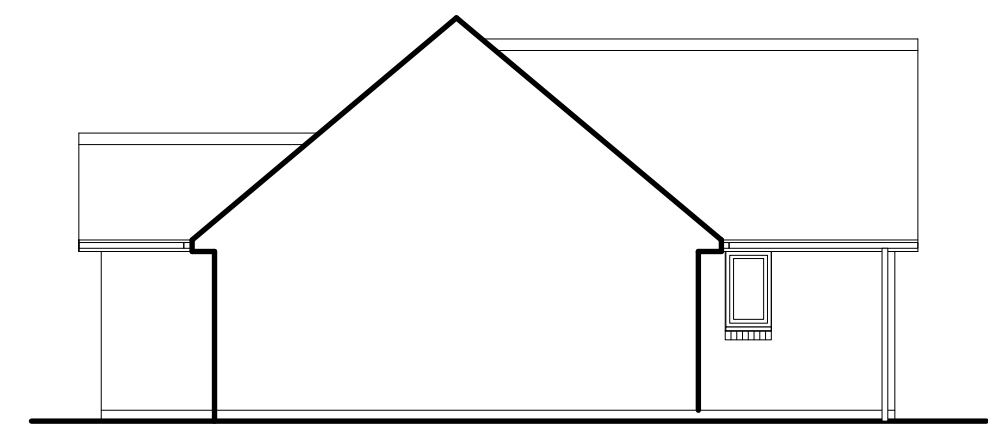

Proposed Side Elevation/Section

FINISHES SCHEDULE

Wall	Brick to match existing
Wall Panels	White render
Porch Gable	White Eternit Cladding
Roof	Concrete pantiles to match existing
Gutters	White plastic
Facial & Sofits	White UPVC
Windows	White UPVC
Doors	White UPVC

IVON BLUMER ARCHITECTS LTD

PROJECT	11 Abbotsbury Road	DATE	23 June 2015
TITLE	Proposed Plans and Elevations	DRG NO	IBA/433/02
SCALE	1 : 100	REVISIONS	A

IBA

Orchard House Studio
41 West Drive
Aldwick Bay
West Sussex
PO21 4LZ
Tel 01243 263241
www.ivonblumerarchitects.com
ivon@ivonblumerarchitects.com