


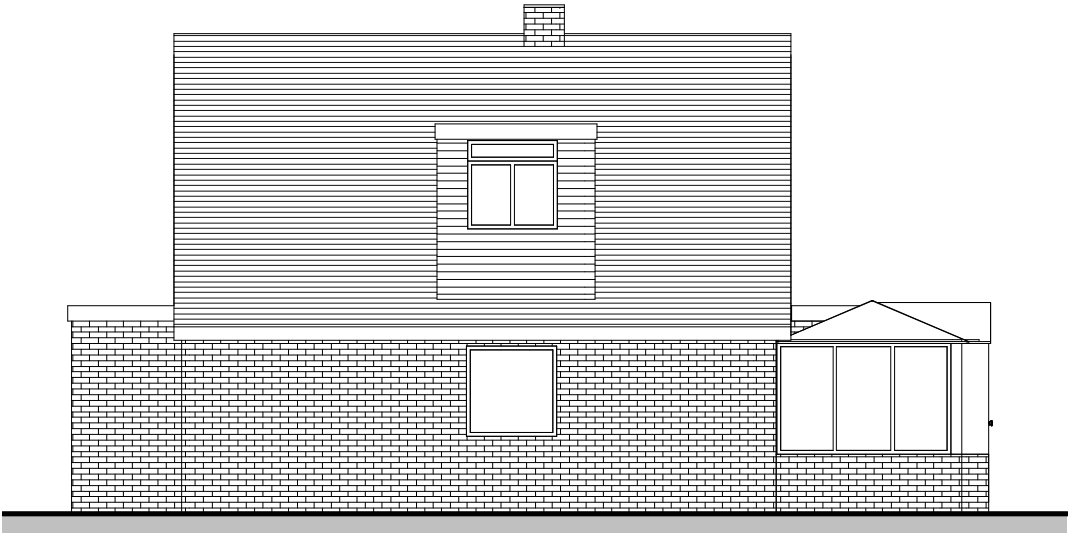


Existing North Elevation
1 : 100




Existing West Elevation
1 : 100




Existing South Elevation
1 : 100

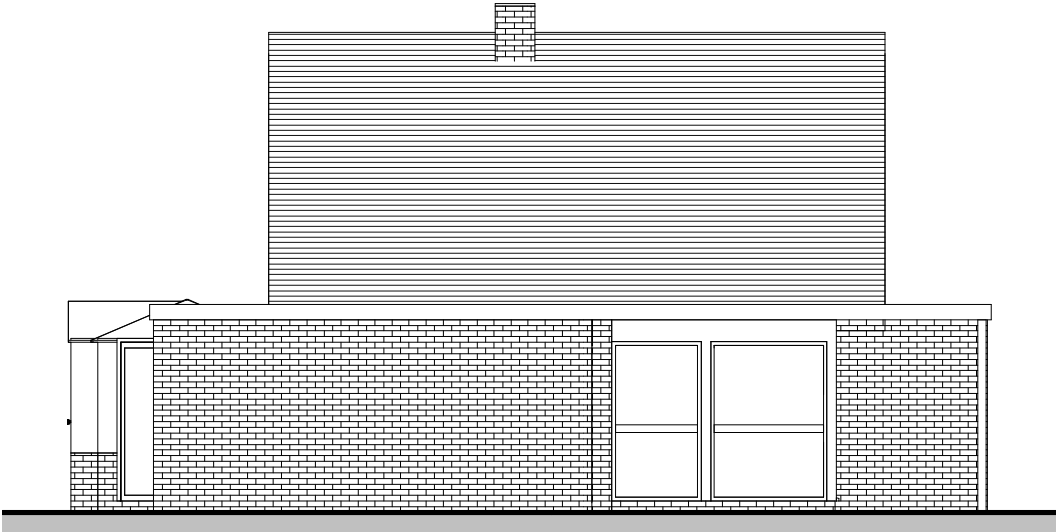

Existing East Elevation
1 : 100

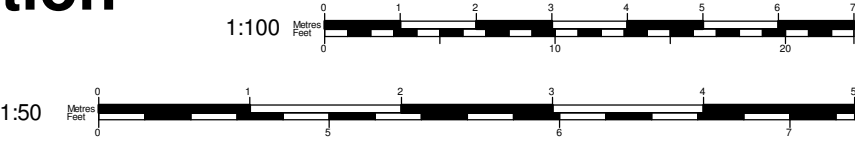


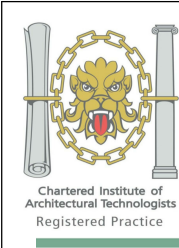


Tel: 0800 6127 664
www.yourhomeplans.co.uk

Your Home Plans

These drawings are for approval purposes. Materials and products should not be ordered based on scaling from drawings as errors may occur along existing building lines. All measurements and supporting elements are to be checked on site. Refer to Your Home Plans if any discrepancies are found.	Mr S Williamson		Existing Elevations	
	11 Downlands Close		A101	
	Bognor Regis			
	West Sussex			
	PO21 3QA			
	Project number	11DOW-19		
	Date	19th August 2019		
	Drawn by	JG		
	Checked by	Checker	Scale	1 : 100

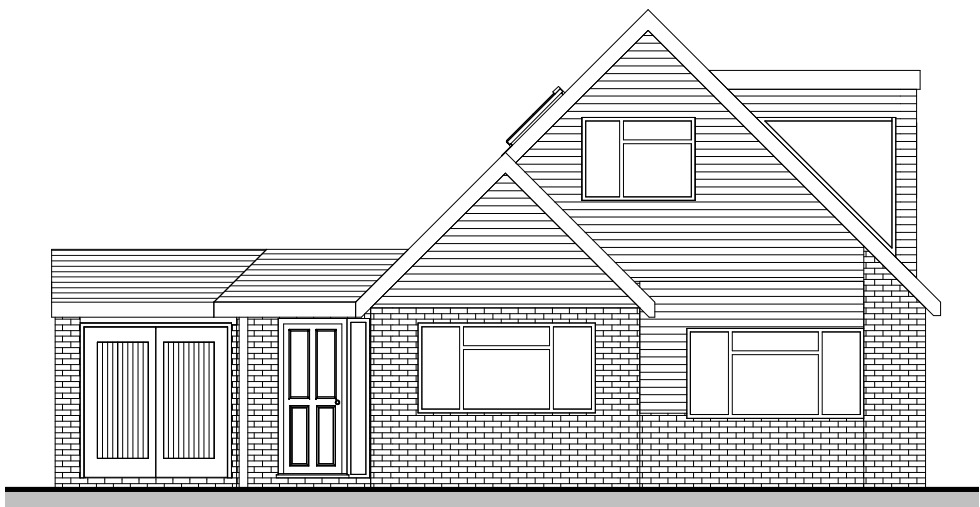


Proposed North Elevation
1 : 100

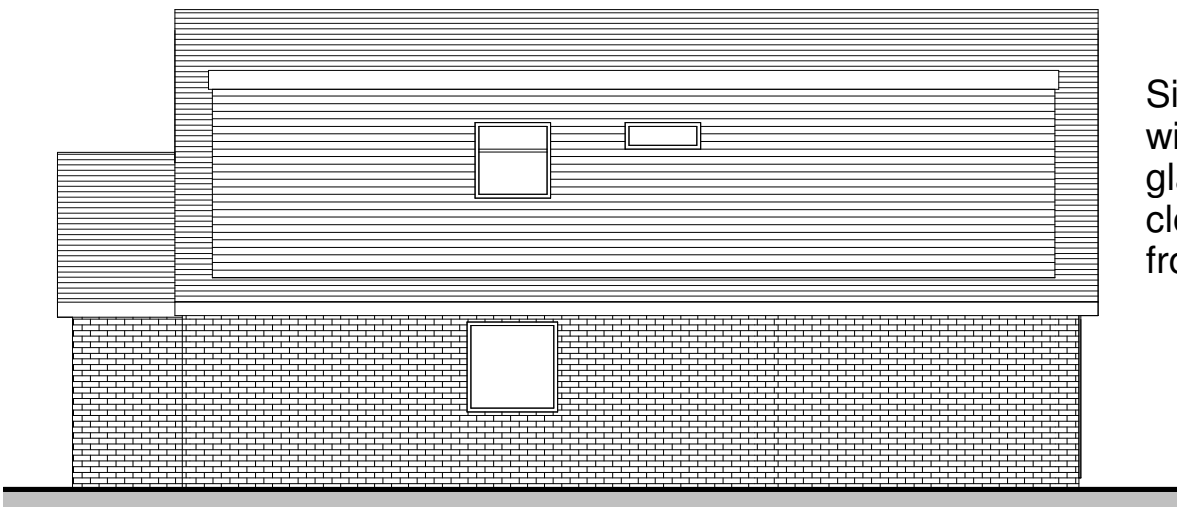


Side elevation
windows obscure
glazed and fixed
closed below 1.7m
from floor level



Proposed West Elevation
1 : 100

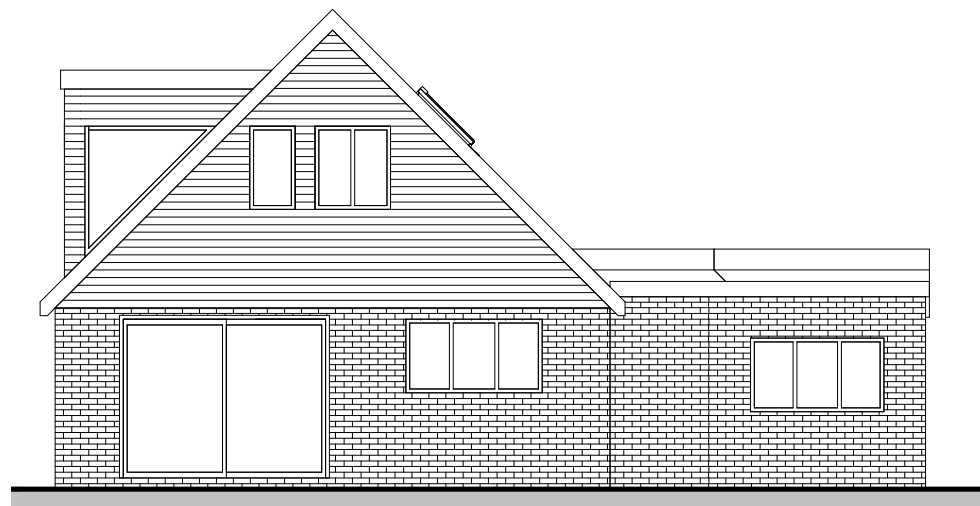

Proposed South Elevation
1 : 100

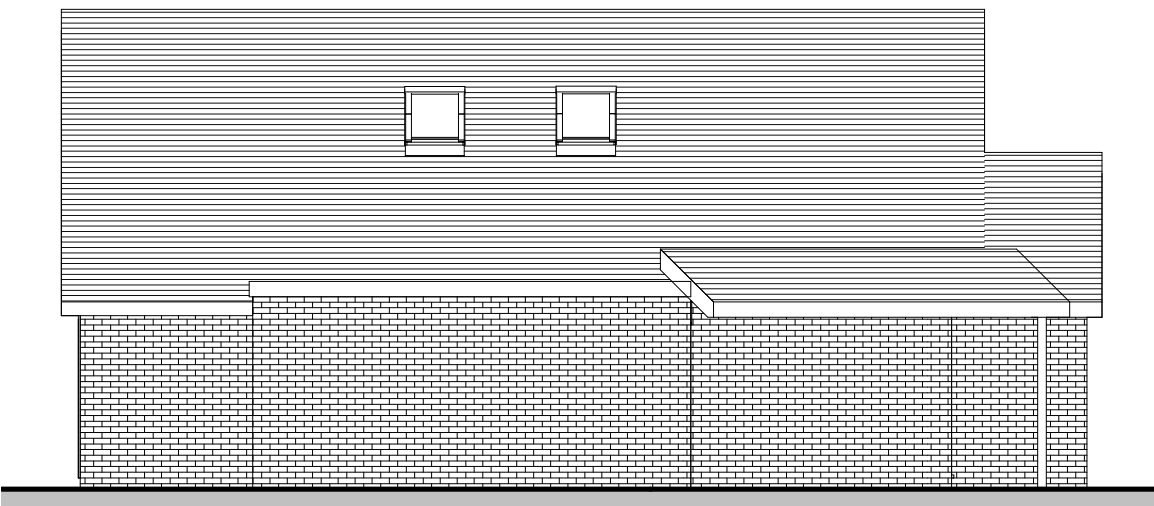

Proposed East Elevation
1 : 100

  

Tel: 0800 6127 664
www.yourhomeplans.co.uk

Your Home Plans




These drawings are for approval purposes. Materials and products should not be ordered based on scaling from drawings as errors may occur along existing building lines. All measurements and supporting elements are to be checked on site. Refer to Your Home Plans if any discrepancies are found.


Mr S Williamson
11 Downlands Close
Bognor Regis
West Sussex
PO21 3QA

Proposed Elevations


Project number	11DOW-19	A102
Date	19th August 2019	
Drawn by	JG	
Checked by	Checker	Scale
		1 : 100

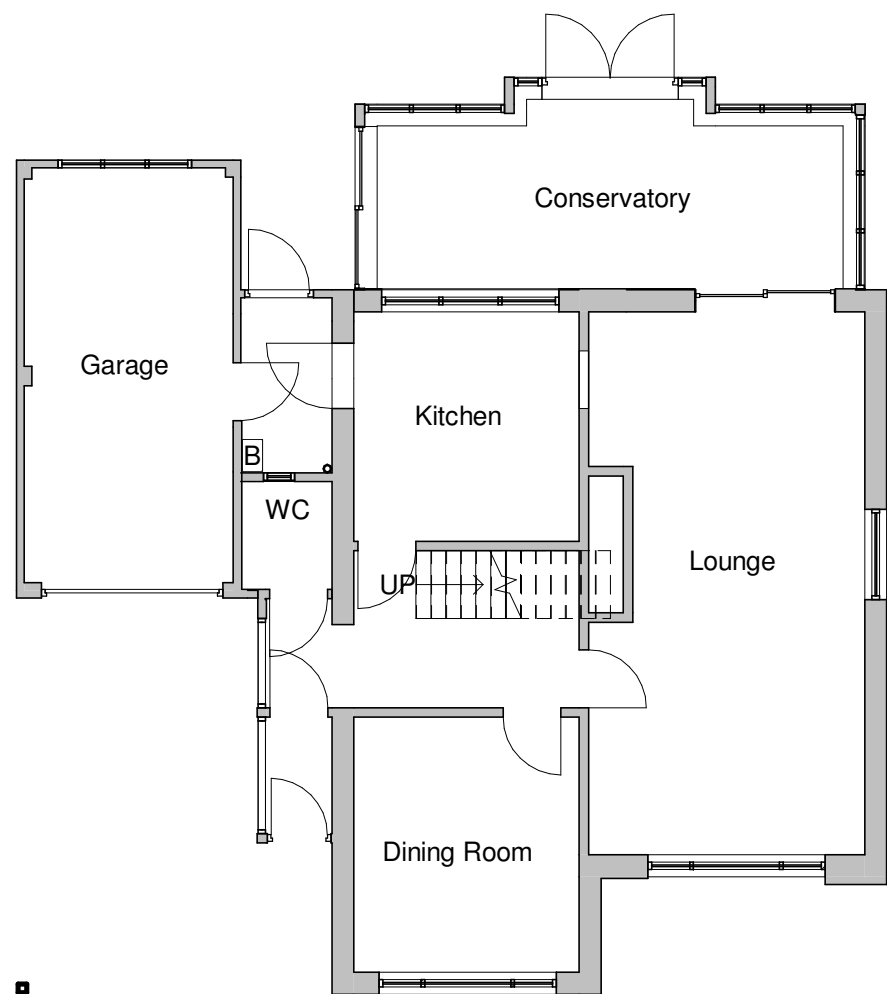


Existing Ground Floor
1 : 100

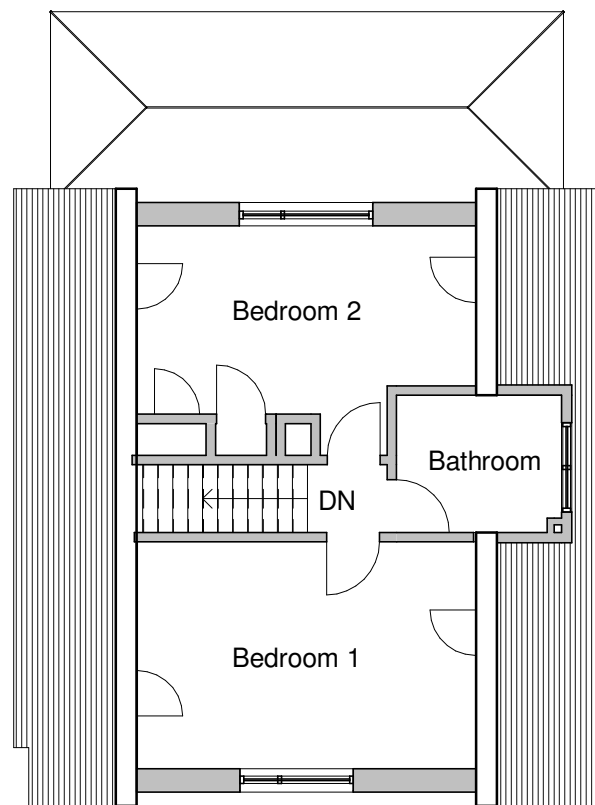

Existing First Floor
1 : 100

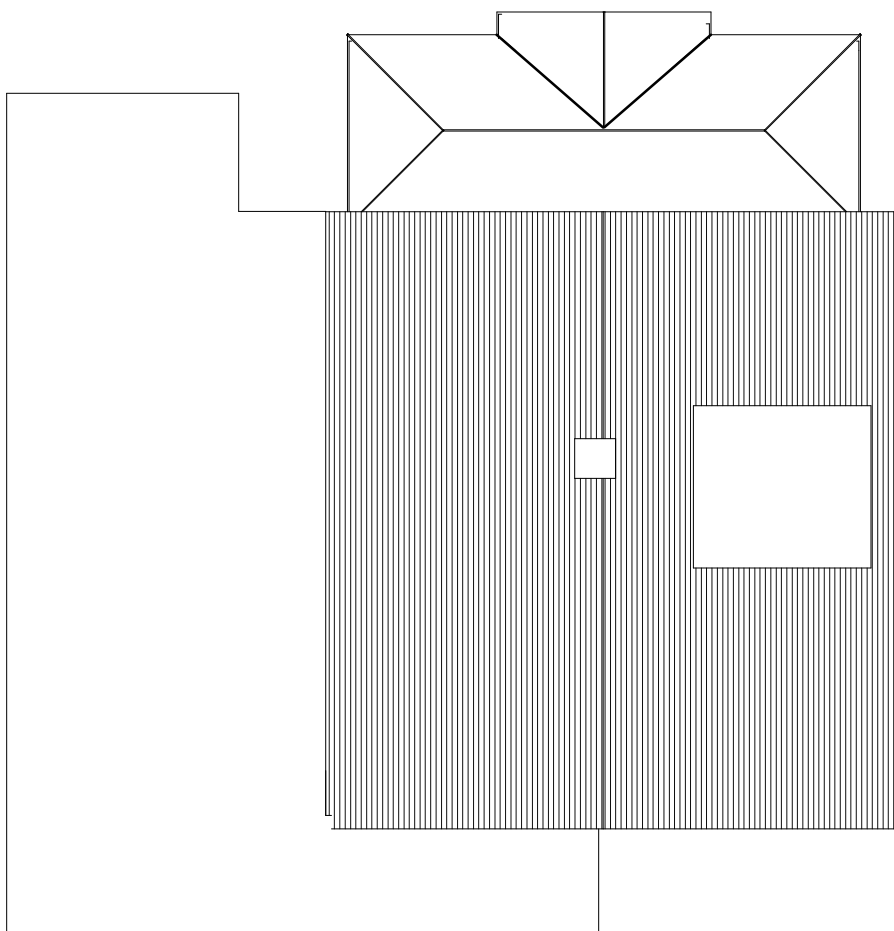

Existing Roof Plan
1 : 100

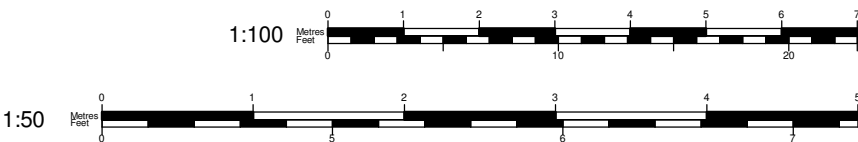



Chartered Institute of
Architectural Technologists
Registered Practice

Tel: 0800 6127 664
www.yourhomeplans.co.uk




Your Home Plans


These drawings are for approval purposes. Materials and products should not be ordered based on scaling from drawings as errors may occur along existing building lines. All measurements and supporting elements are to be checked on site. Refer to Your Home Plans if any discrepancies are found.

Mr S Williamson
11 Downlands Close
Bognor Regis
West Sussex
PO21 3QA


Existing Floor Plans			
Project number	11DOW-19	A103	Scale 1 : 100
Date	19th August 2019		
Drawn by	JG		
Checked by	Checker		

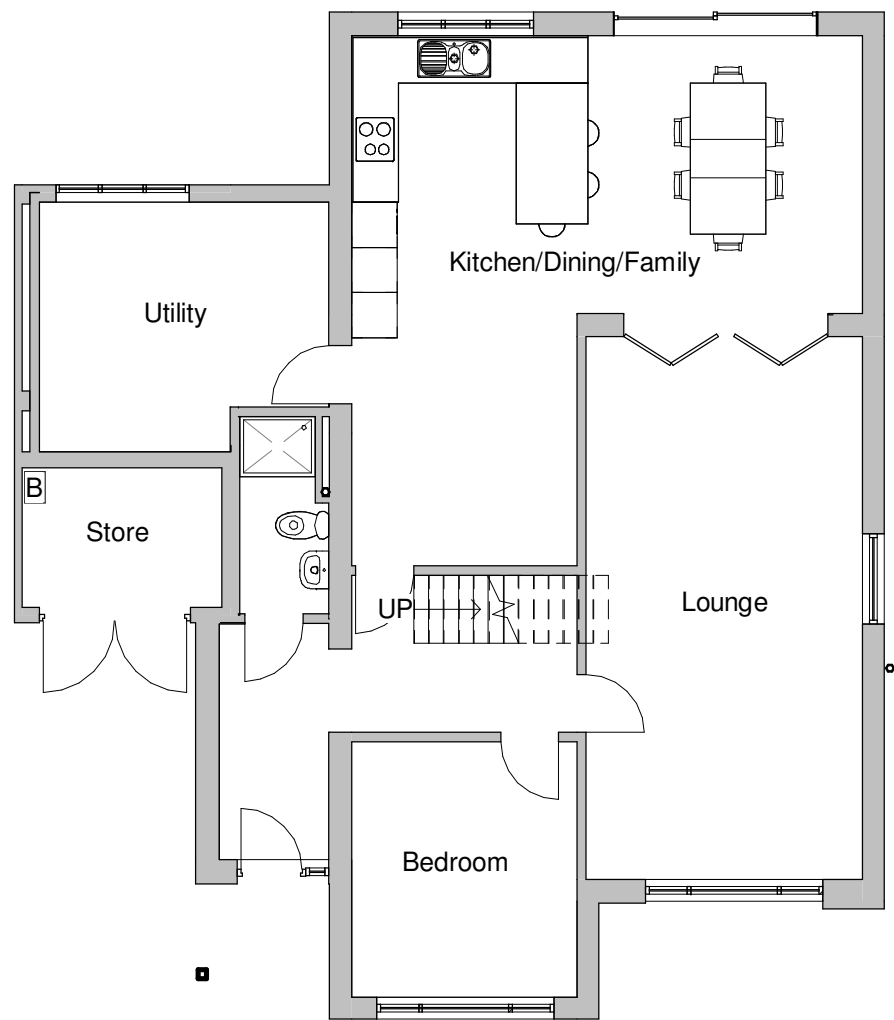



Proposed Ground Floor
1 : 100

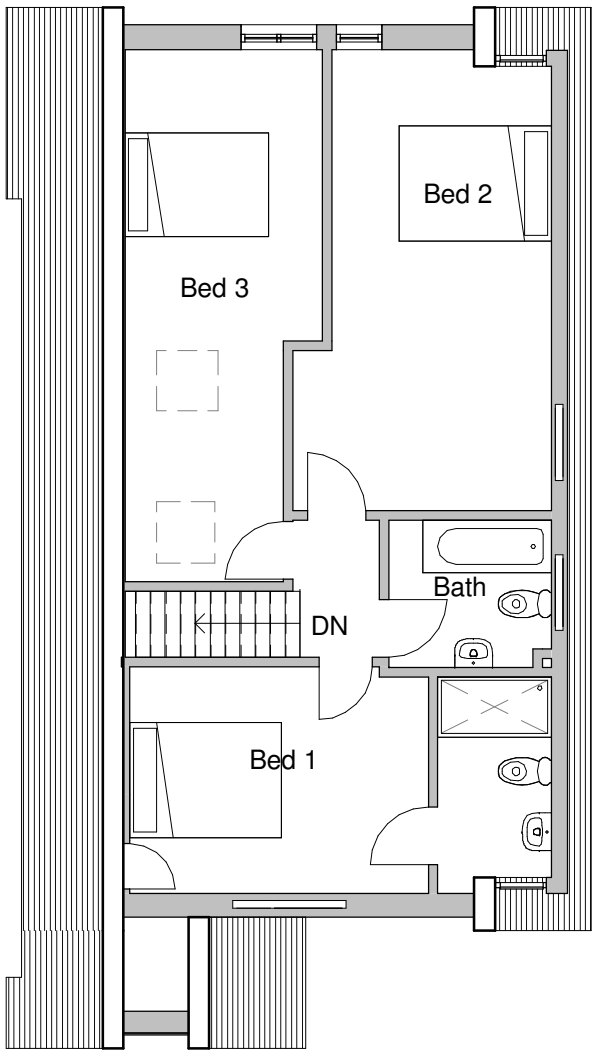


Proposed First Floor
1 : 100

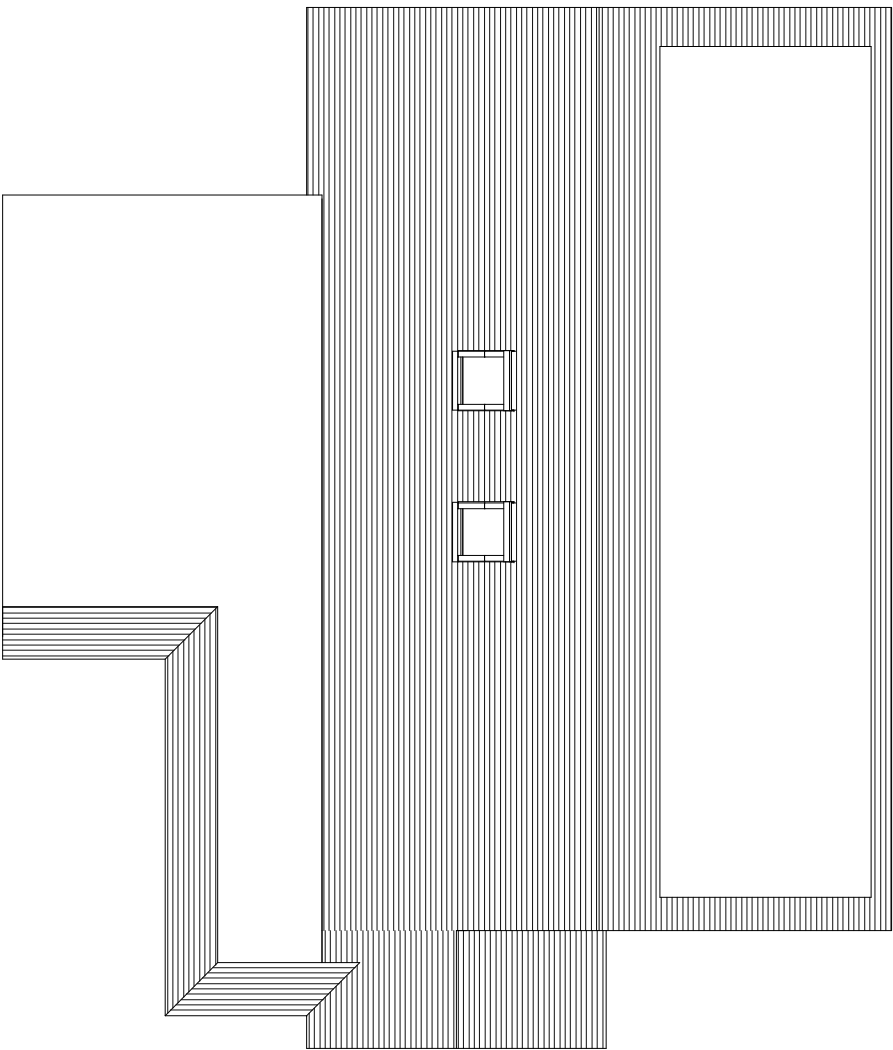

Proposed Roof Plan
1 : 100

  

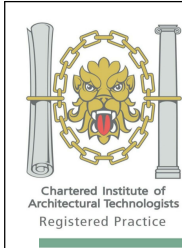

Chartered Institute of
Architectural Technologists
Registered Practice

Tel: 0800 6127 664
www.yourhomeplans.co.uk

Your Home Plans



These drawings are for approval purposes. Materials and products should not be ordered based on scaling from drawings as errors may occur along existing building lines. All measurements and supporting elements are to be checked on site. Refer to Your Home Plans if any discrepancies are found.

Mr S Williamson
11 Downlands Close
Bognor Regis
West Sussex
PO21 3QA

Proposed Floor Plans

Project number	11DOW-19	A104
Date	19th August 2019	
Drawn by	JG	
Checked by	Checker	
Scale		1 : 100