


PROPOSED

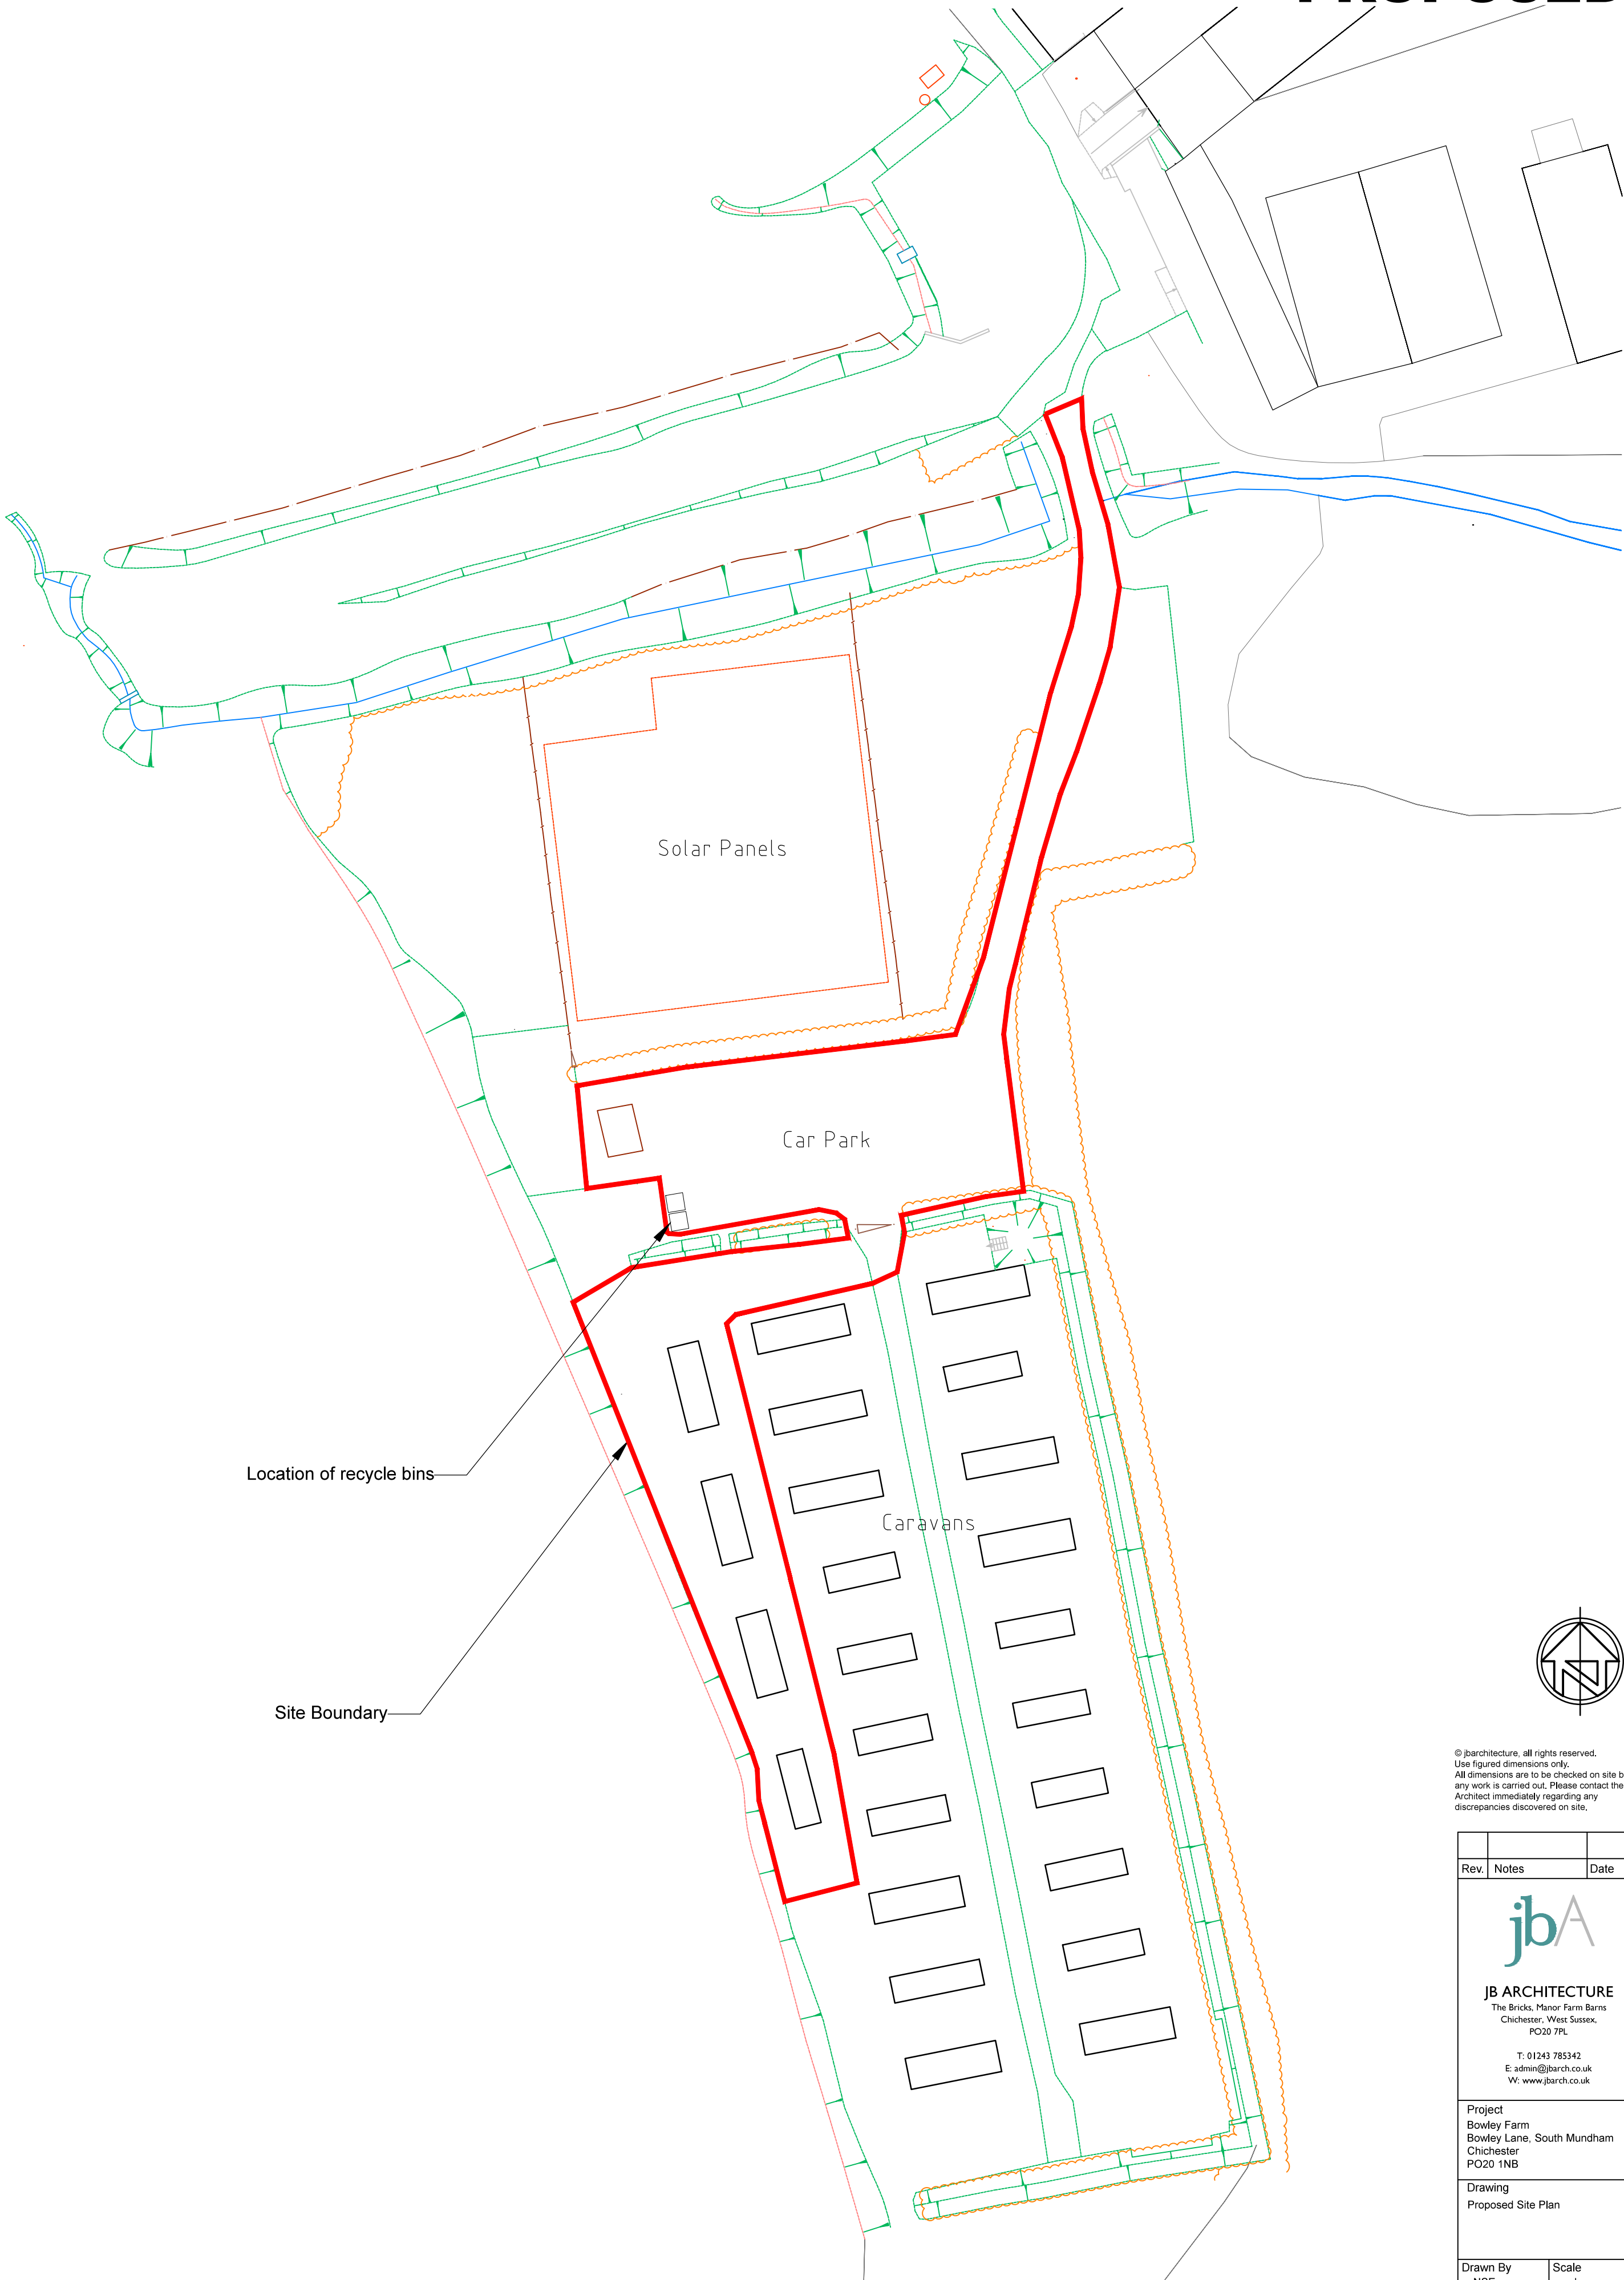


Location of recycle bins

Site Boundary

Solar Panels

Car Park

Caravans

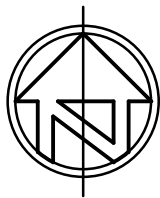

© jbarchitecture, all rights reserved.
Use figured dimensions only.
All dimensions are to be checked on site before
any work is carried out. Please contact the
Architect immediately regarding any
discrepancies discovered on site.

Rev.	Notes	Date
 JB ARCHITECTURE The Bricks, Manor Farm Barns Chichester, West Sussex, PO20 7PL T: 01243 785342 E: admin@jbarch.co.uk W: www.jbarch.co.uk		
Project Bowley Farm Bowley Lane, South Mundham Chichester PO20 1NB		
Drawing Proposed Site Plan		
Drawn By NSE	Scale as shown	
Date August 2020	Revision	
Drawing No. 10201 - DPA - 04		

SITE PLAN
1:500 @ A2



©Crown Copyright. All rights reserved. Licence no. 100019980