


SEASIDE EXTENSION

- 1 glazed panel
- 2 'drop down' window
- 3 render (existing)

GARDEN EXTENSION

(set back from beach wall)


- 4 horizontal timber boarding
- 5 timber door, with glazed panel
- 6 windows, powder coated aluminium

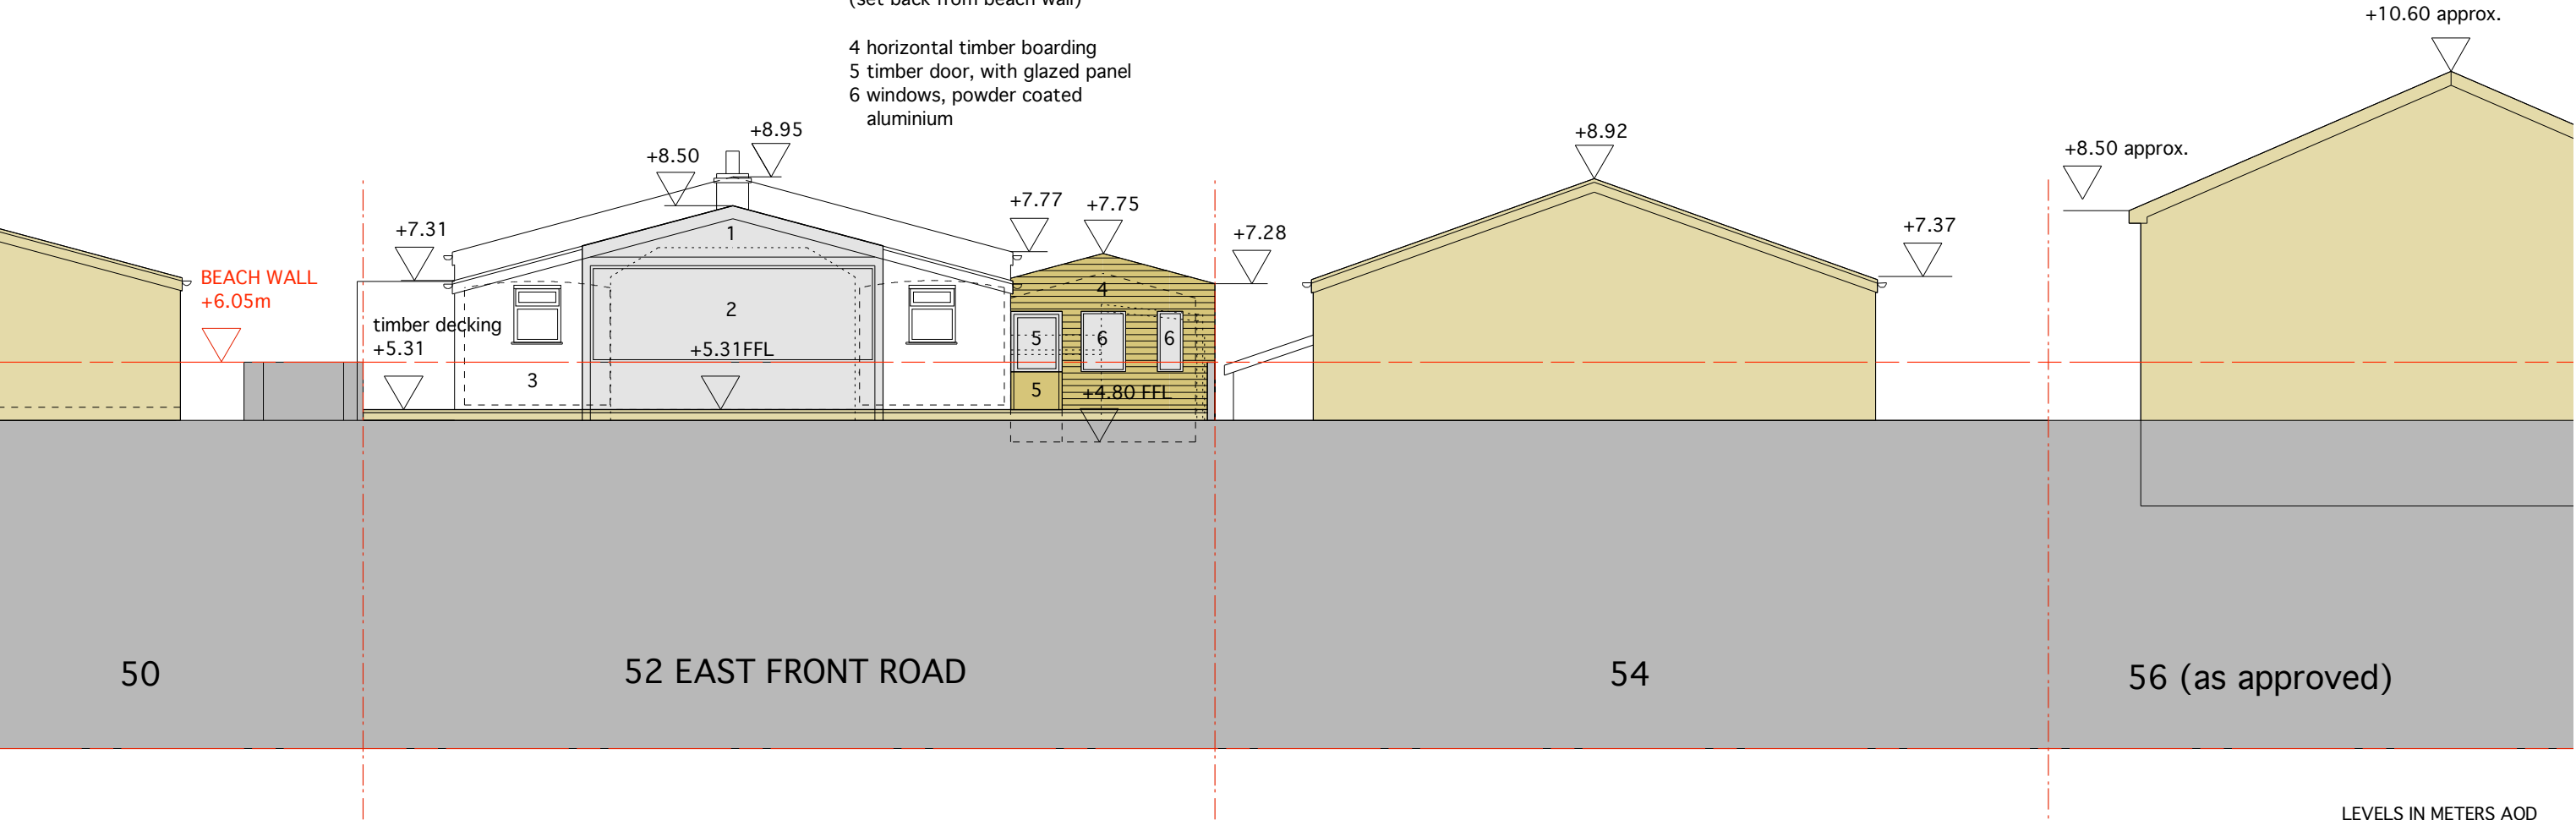

LEVELS IN METERS AOD

DEMOLISHED STRUCTURES
SHOWN DOTTED

d 25.10.11 replacement drawing (P2), roof shape of garden extension altered, FFL of garden ext. lowered, ridge and eaves height of garden ext. lowered

 

W I S A L O N

S A B I N E K U N Z E D I P L I N G A R C H 35 Perrers Road London W6 0EY t 020 87484716

Project	52 EAST FRONT ROAD, PAGHAM, BOGNOR REGIS WEST SUSSEX PO21 4ST	Drawn	sk	Project	126
For	Mr and Mrs Eysers	Scale	1:100 @ A3		
Title	SOUTH ELEVATION - PROPOSED 2011	Date	25.10.2011	Revision	d
				Drawing No.	P 06

All dimensions & levels are to be checked on site. Any discrepancy between this drawing & other information is to be referred to the architects before the work is put in hand. This drawing is to be read in conjunction with all other relevant documents. Do not scale. This drawing is copyright.