



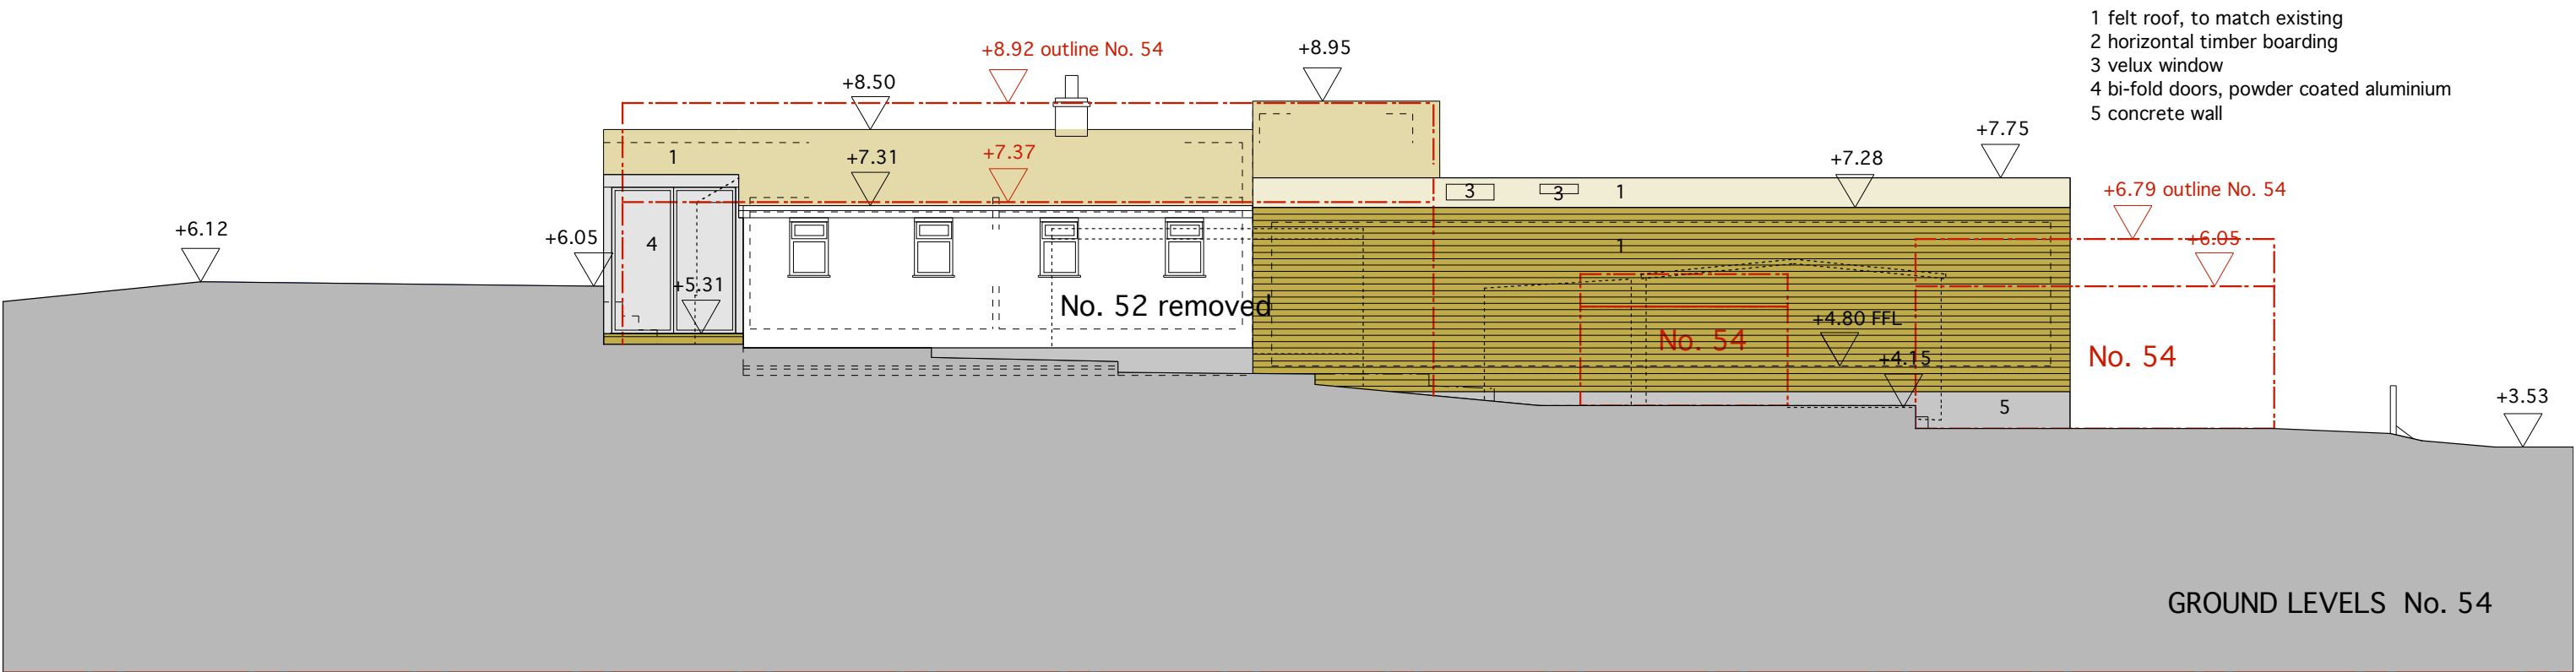


EAST ELEVATION

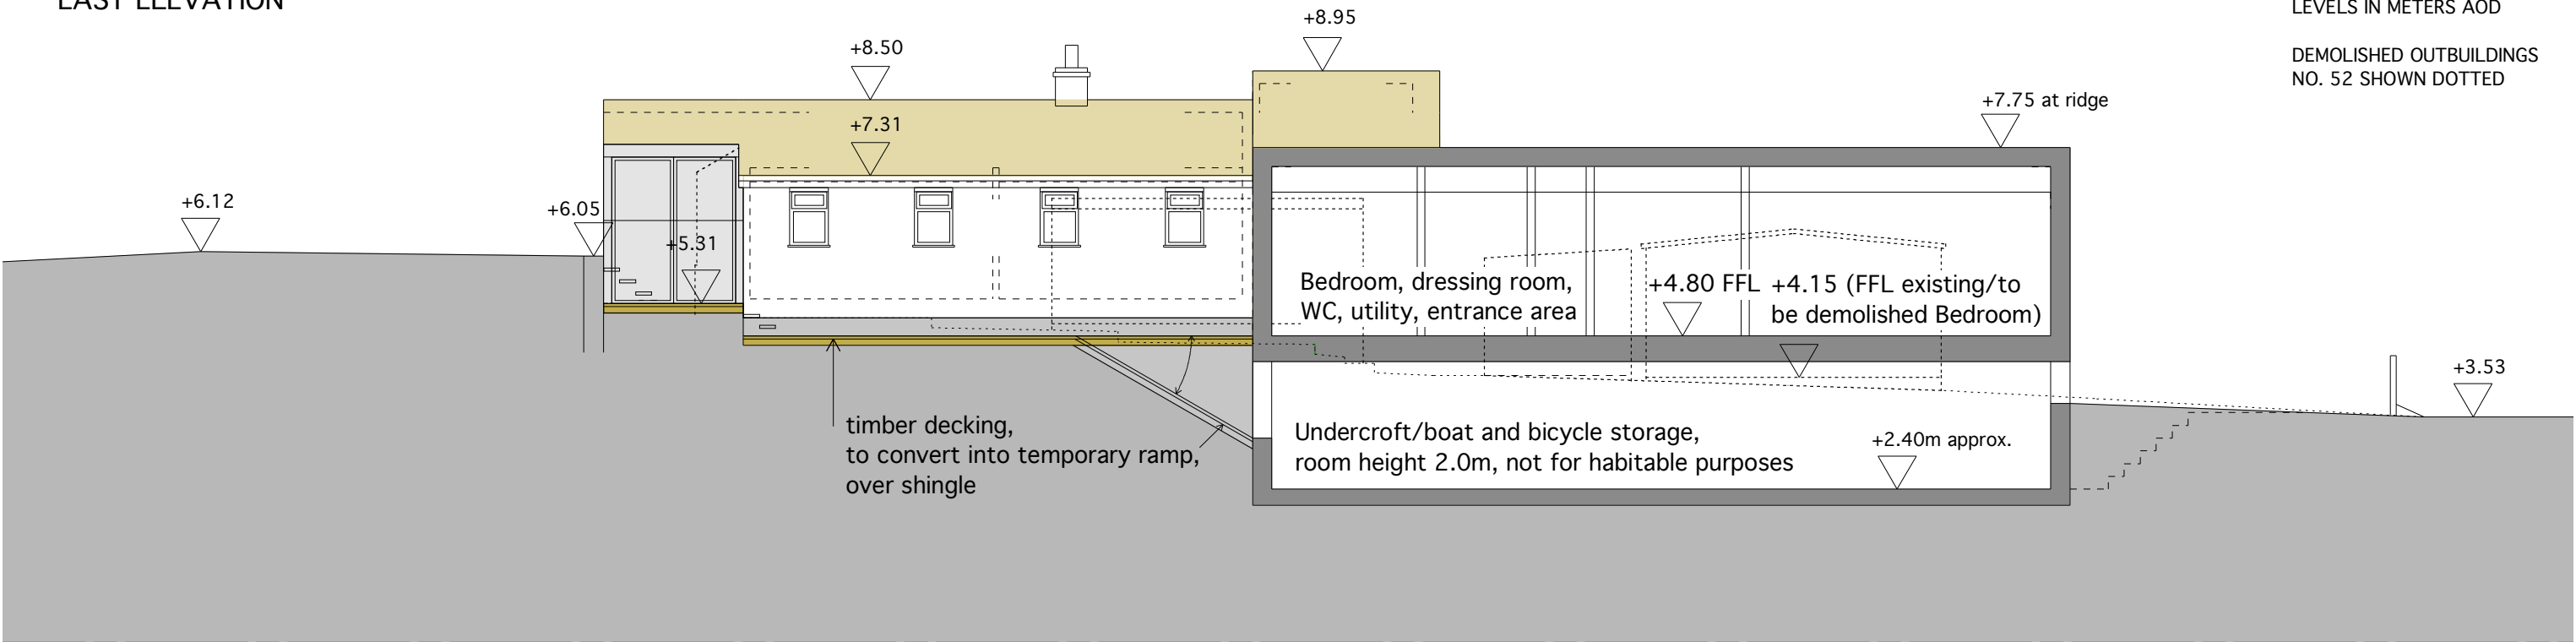

SECTION A-A

d 25.10.11 replacement drawing (P2), FFL garden extension lowered (GF and undercroft), ridge and eaves height garden ext. reduced, number of velux reduced to two in East elevation

 

W I S A L O N S A B I N E K U N Z E DIPL ING ARCH 35 Perrers Road London W6 0EY t 020 87484716

Project	52 EAST FRONT ROAD, PAGHAM, BOGNOR REGIS WEST SUSSEX PO21 4ST	Drawn	sk	Project	126
For	Mr and Mrs Eysers	Scale	1:100 @ A3		
Title	EAST ELEVATION AND SECTION A-A - PROPOSED	Date	25.10.2011	Revision	d
					Drawing No. P 07