




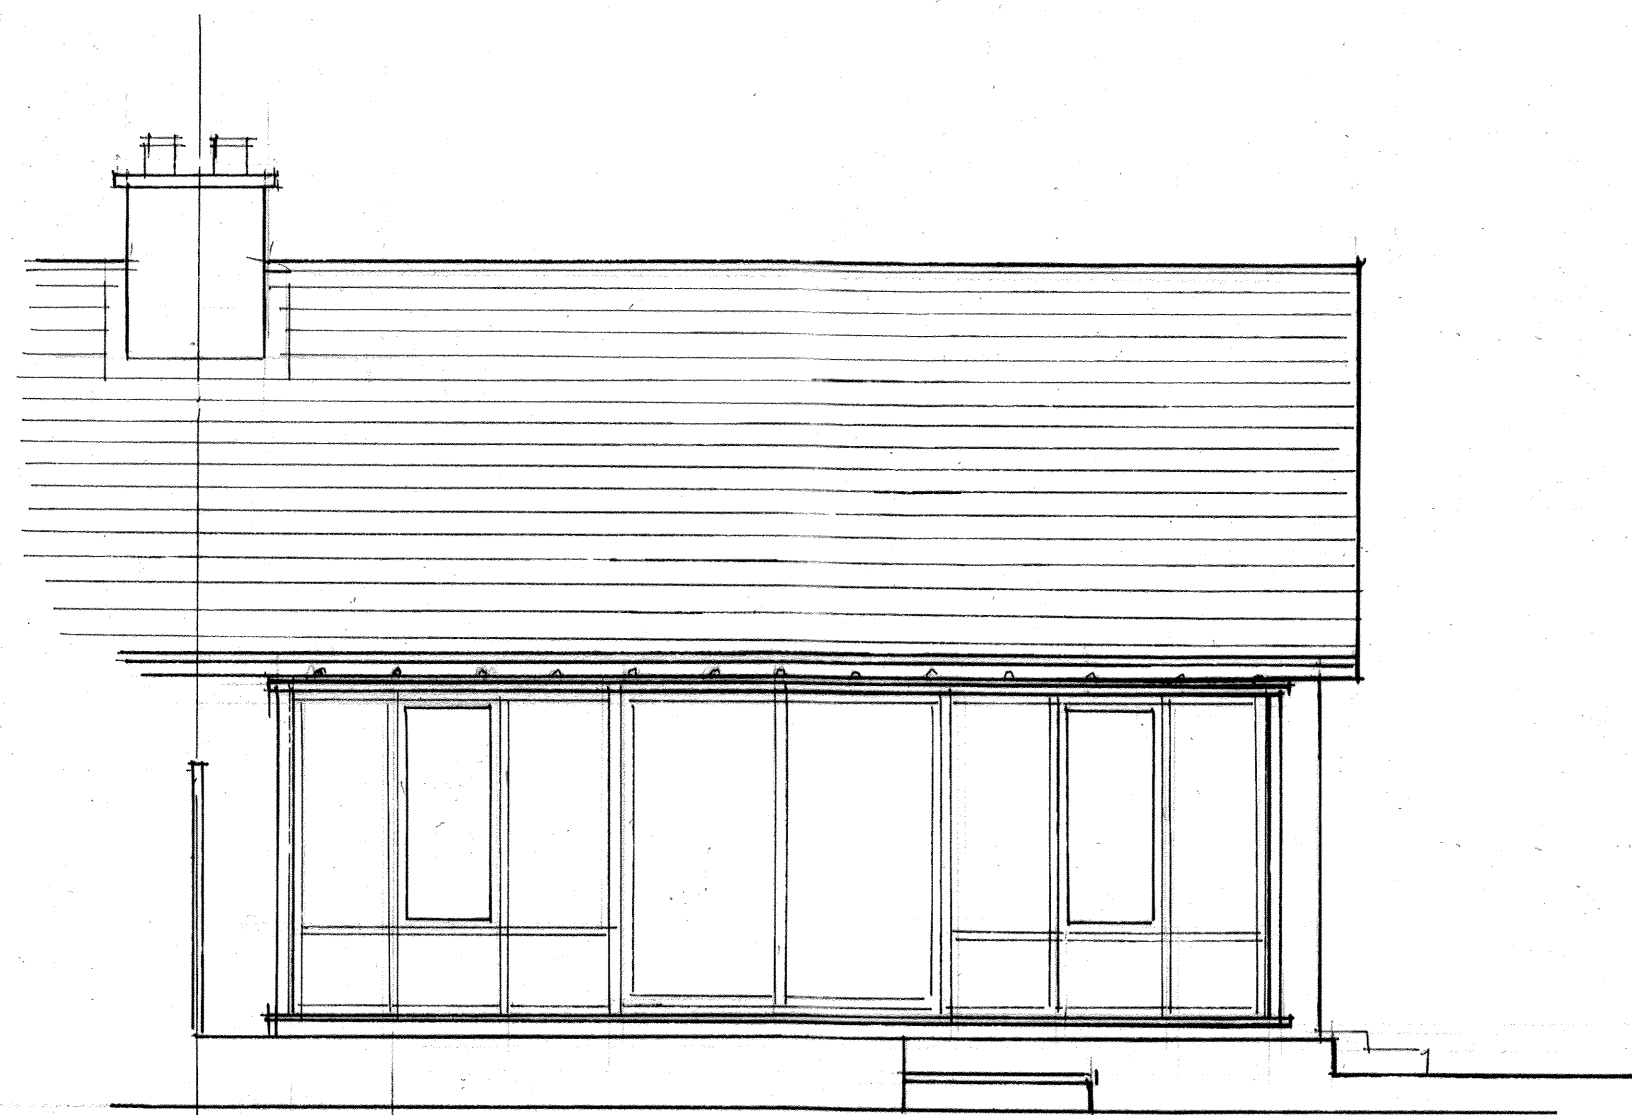


REAR ELEVATION

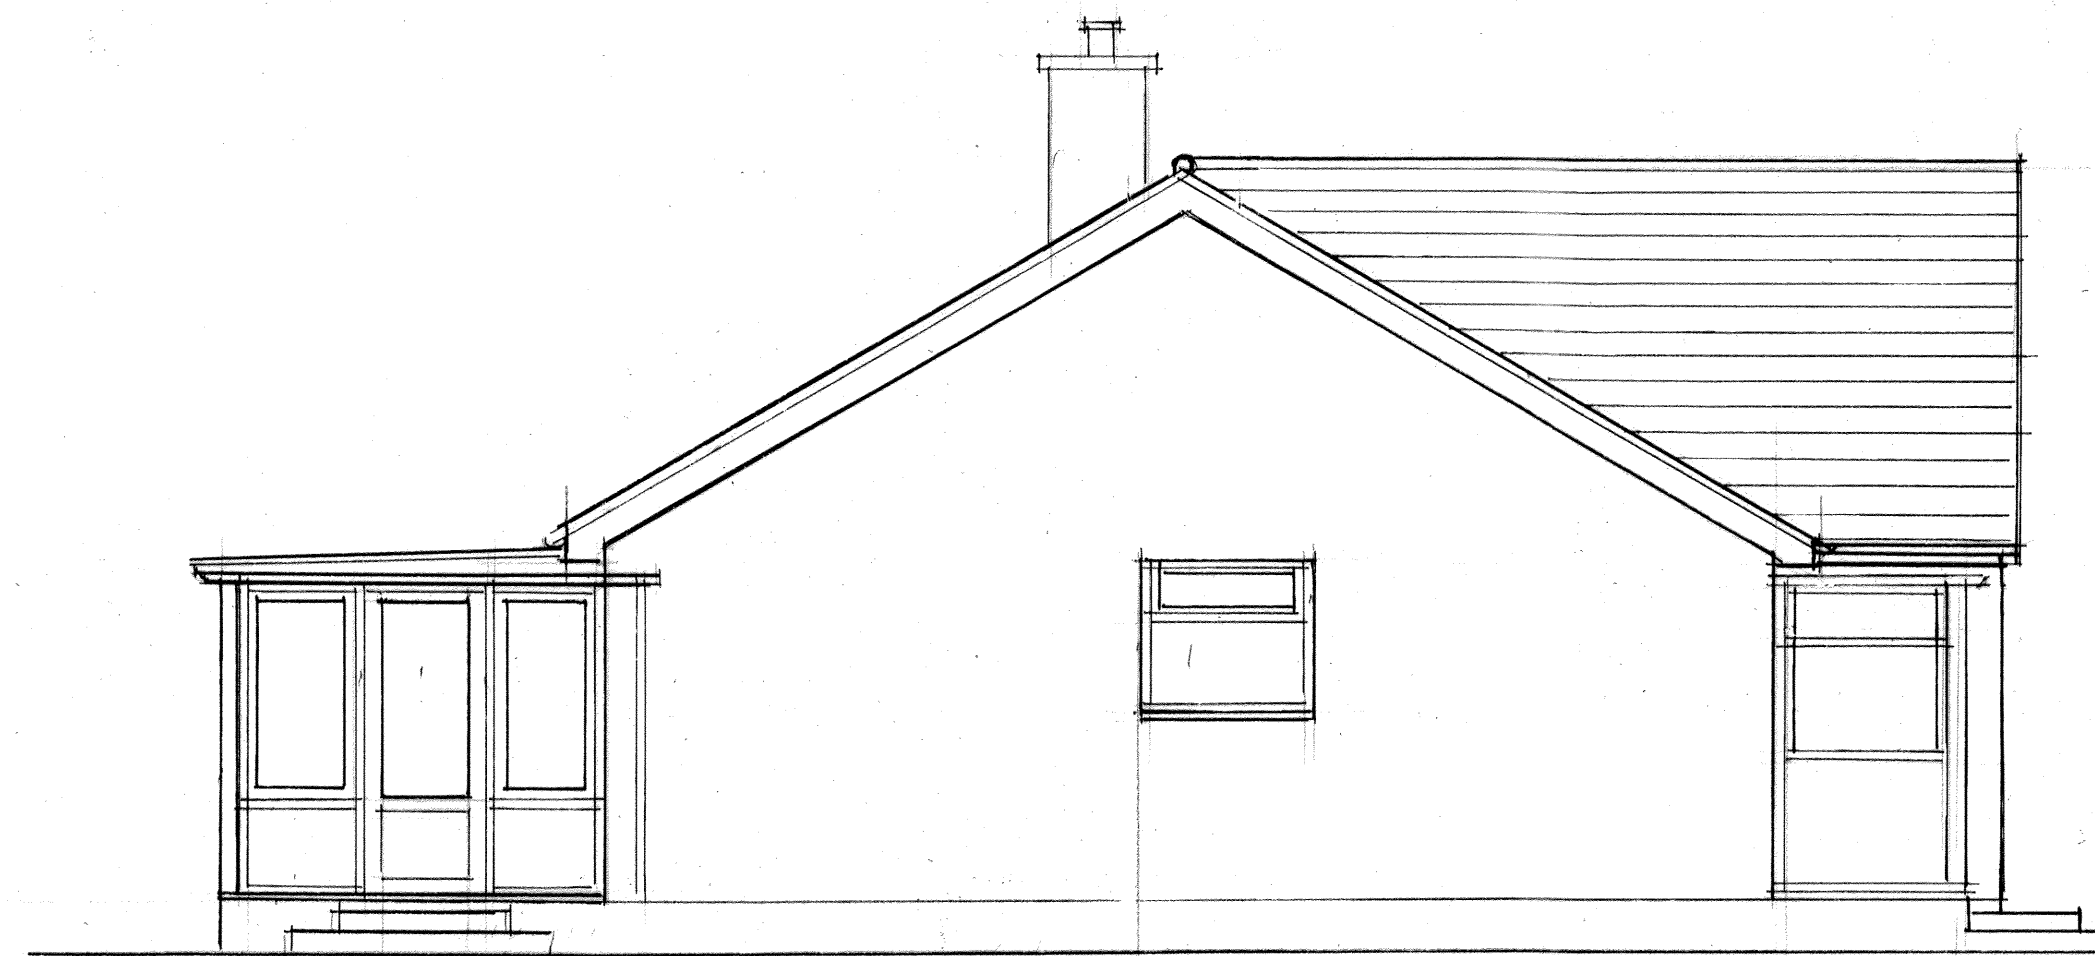


SIDE ELEVATION

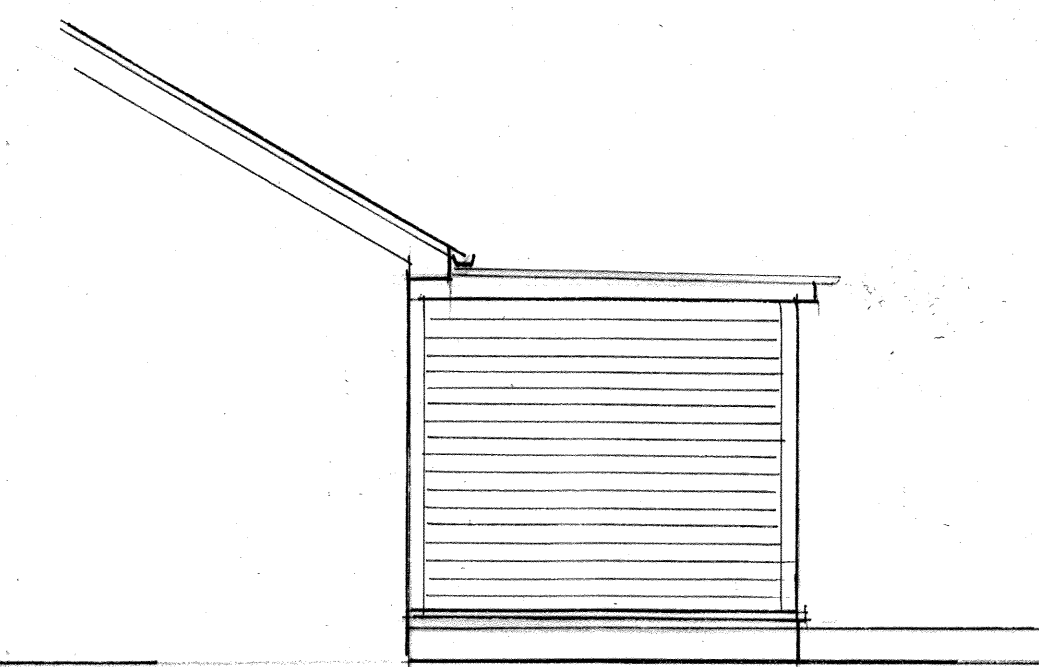

SIDE ELEVATION

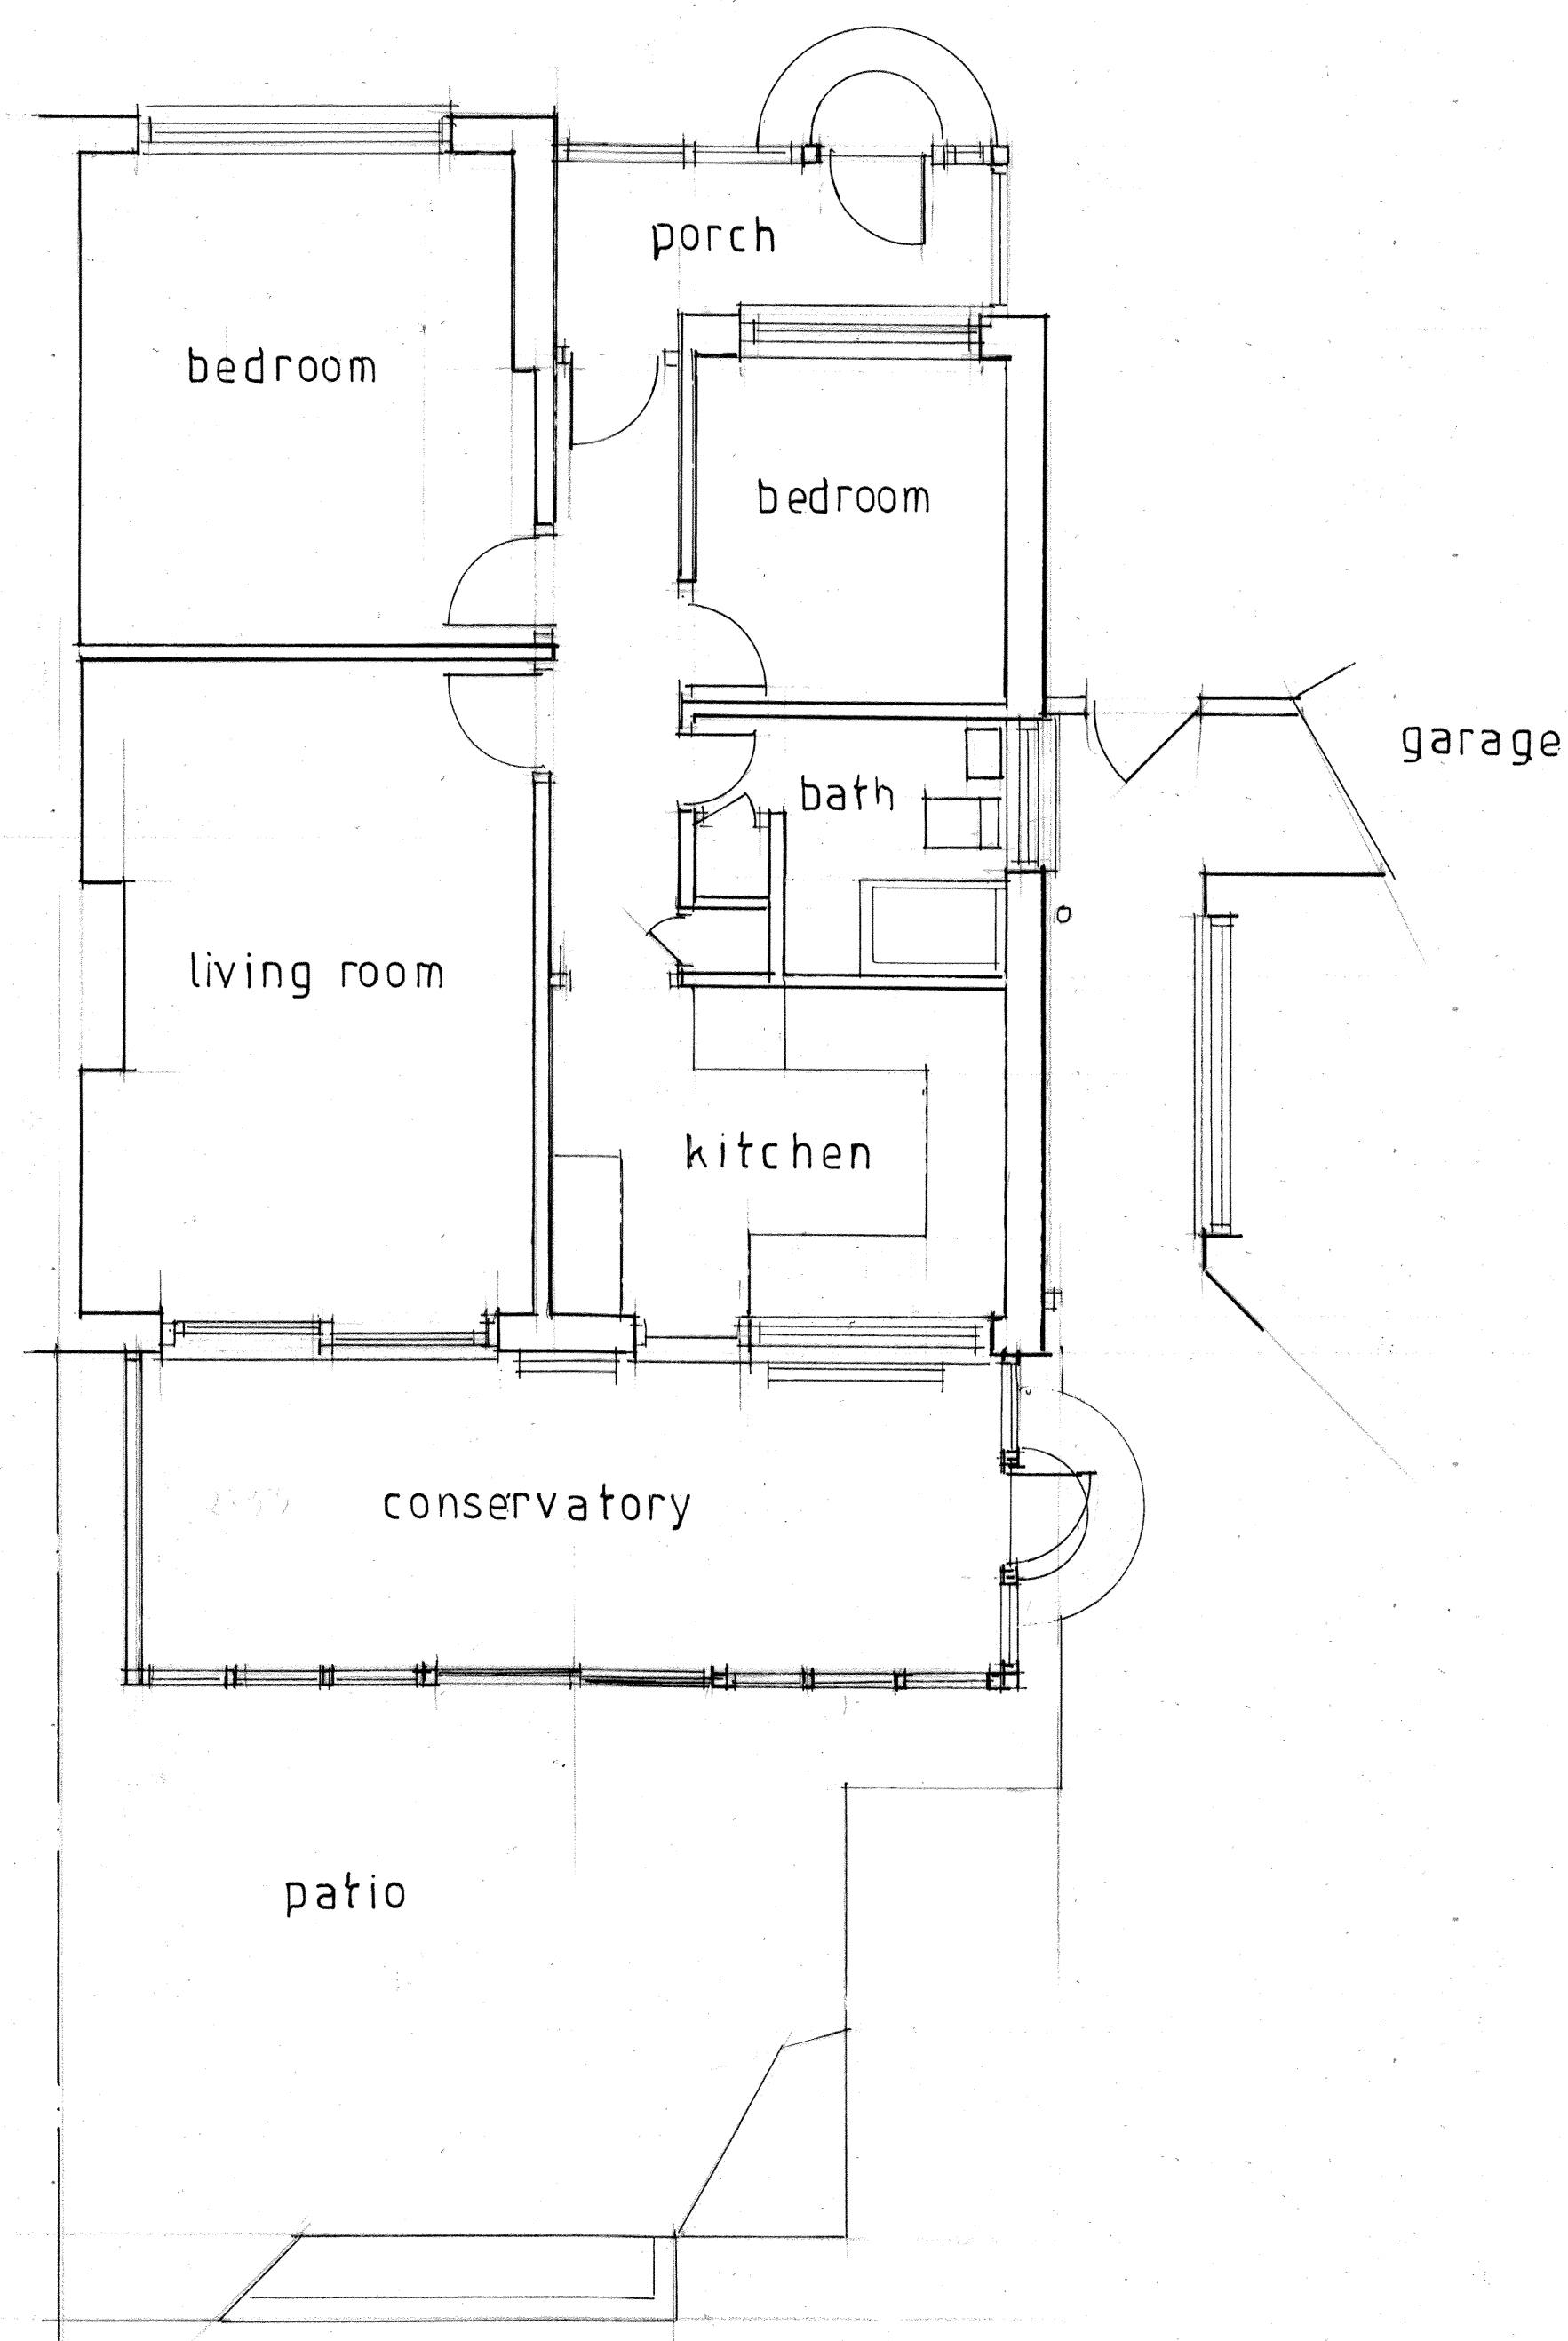

GROUND FLOOR PLAN 1:50

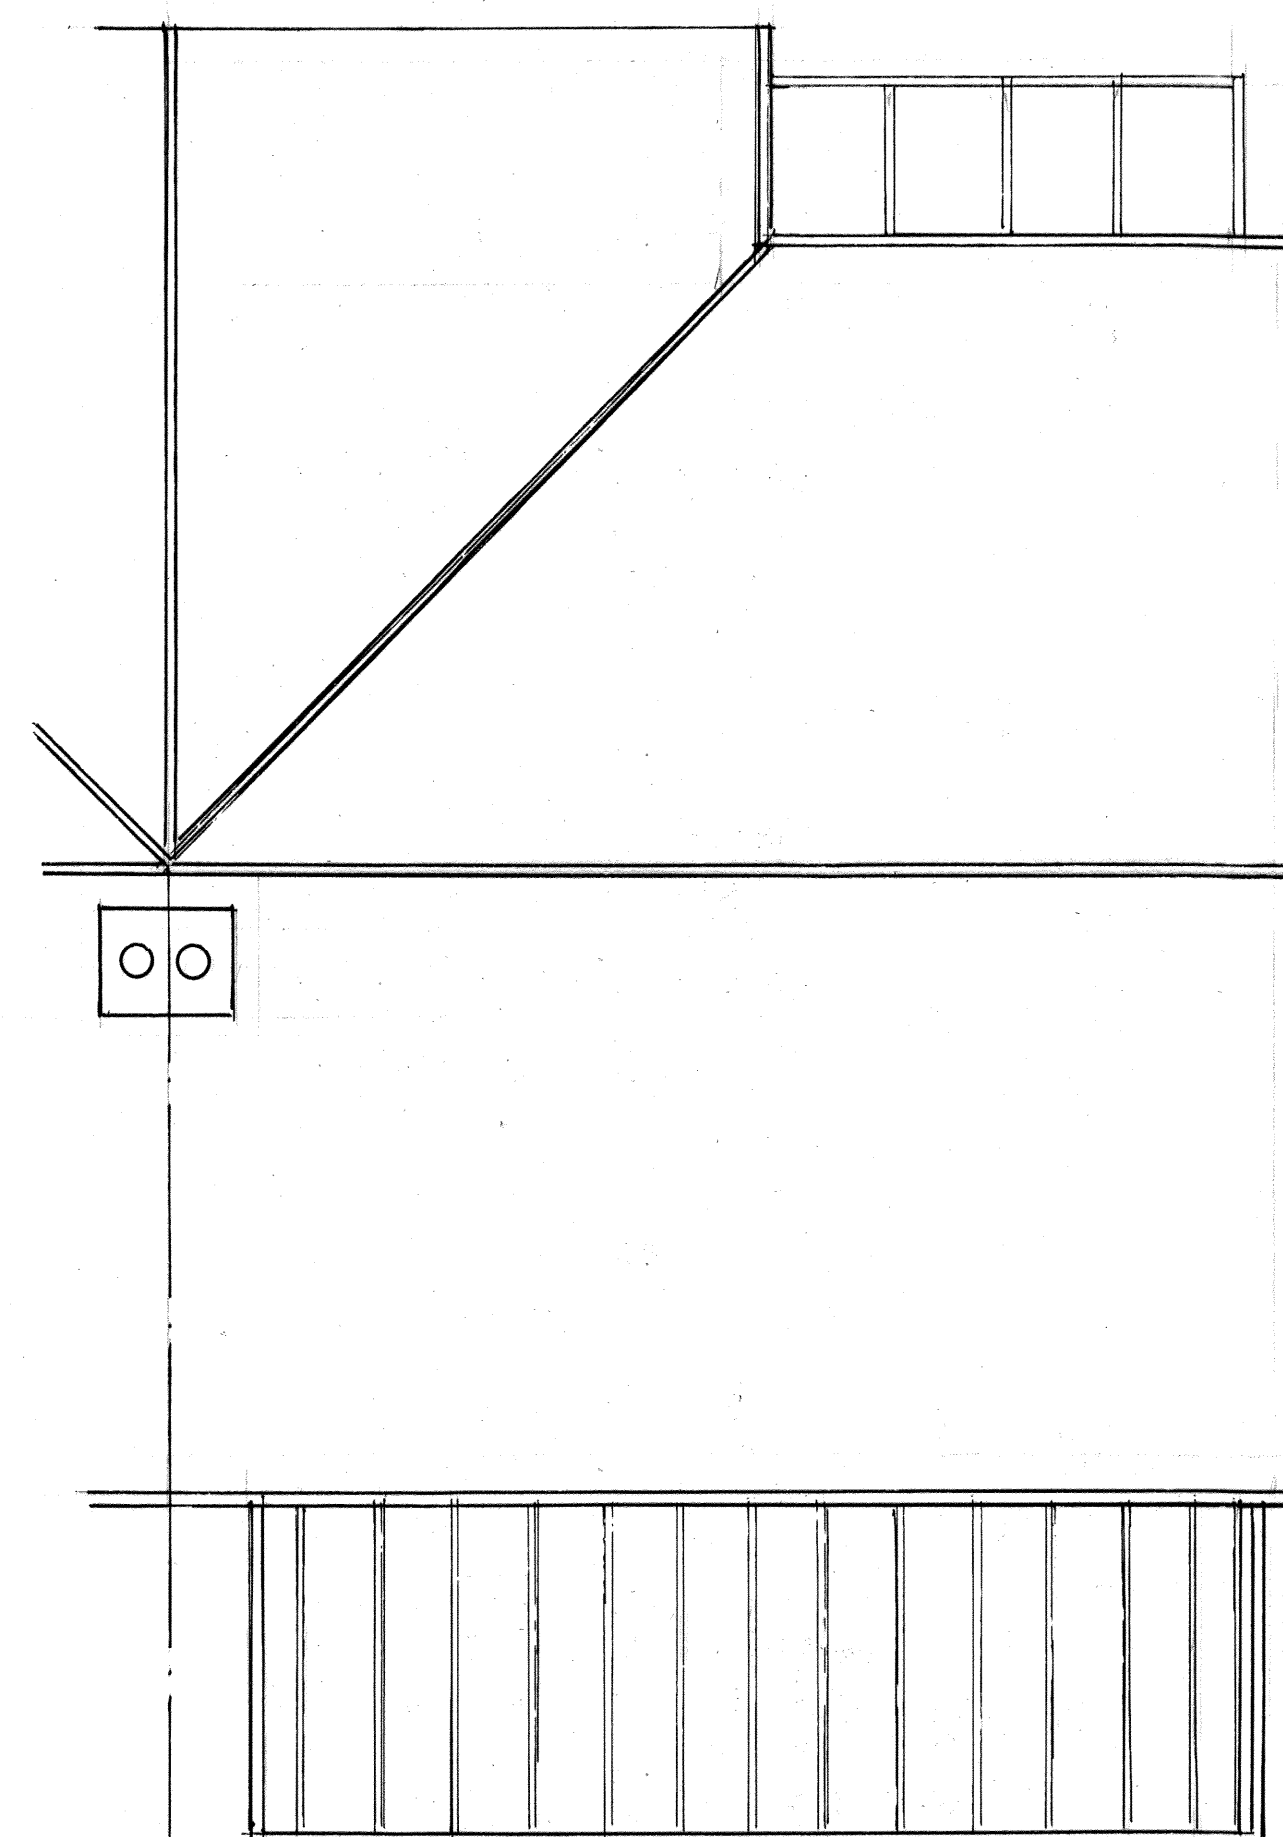

ROOF PLAN

No.	Revisions:	Date:
O NEILL ARCHITECTURAL SERVICES 16 Grosvenor Road, Donnington, Chichester, West Sussex. PO198RX. Telephone: (01243) 531333		
Client: Mr. & Mrs. P. TOONE		
Project: 48 GREENWAYS PAGHAM WEST SUSSEX.		
Drawing: SURVEY AS EXISTING		
Drawn by: P. O' NEILL	Date: AUGUST, 2020	
Scale/s: 1: 50.		
Drg. no. 2021 / 01	Rev.	