



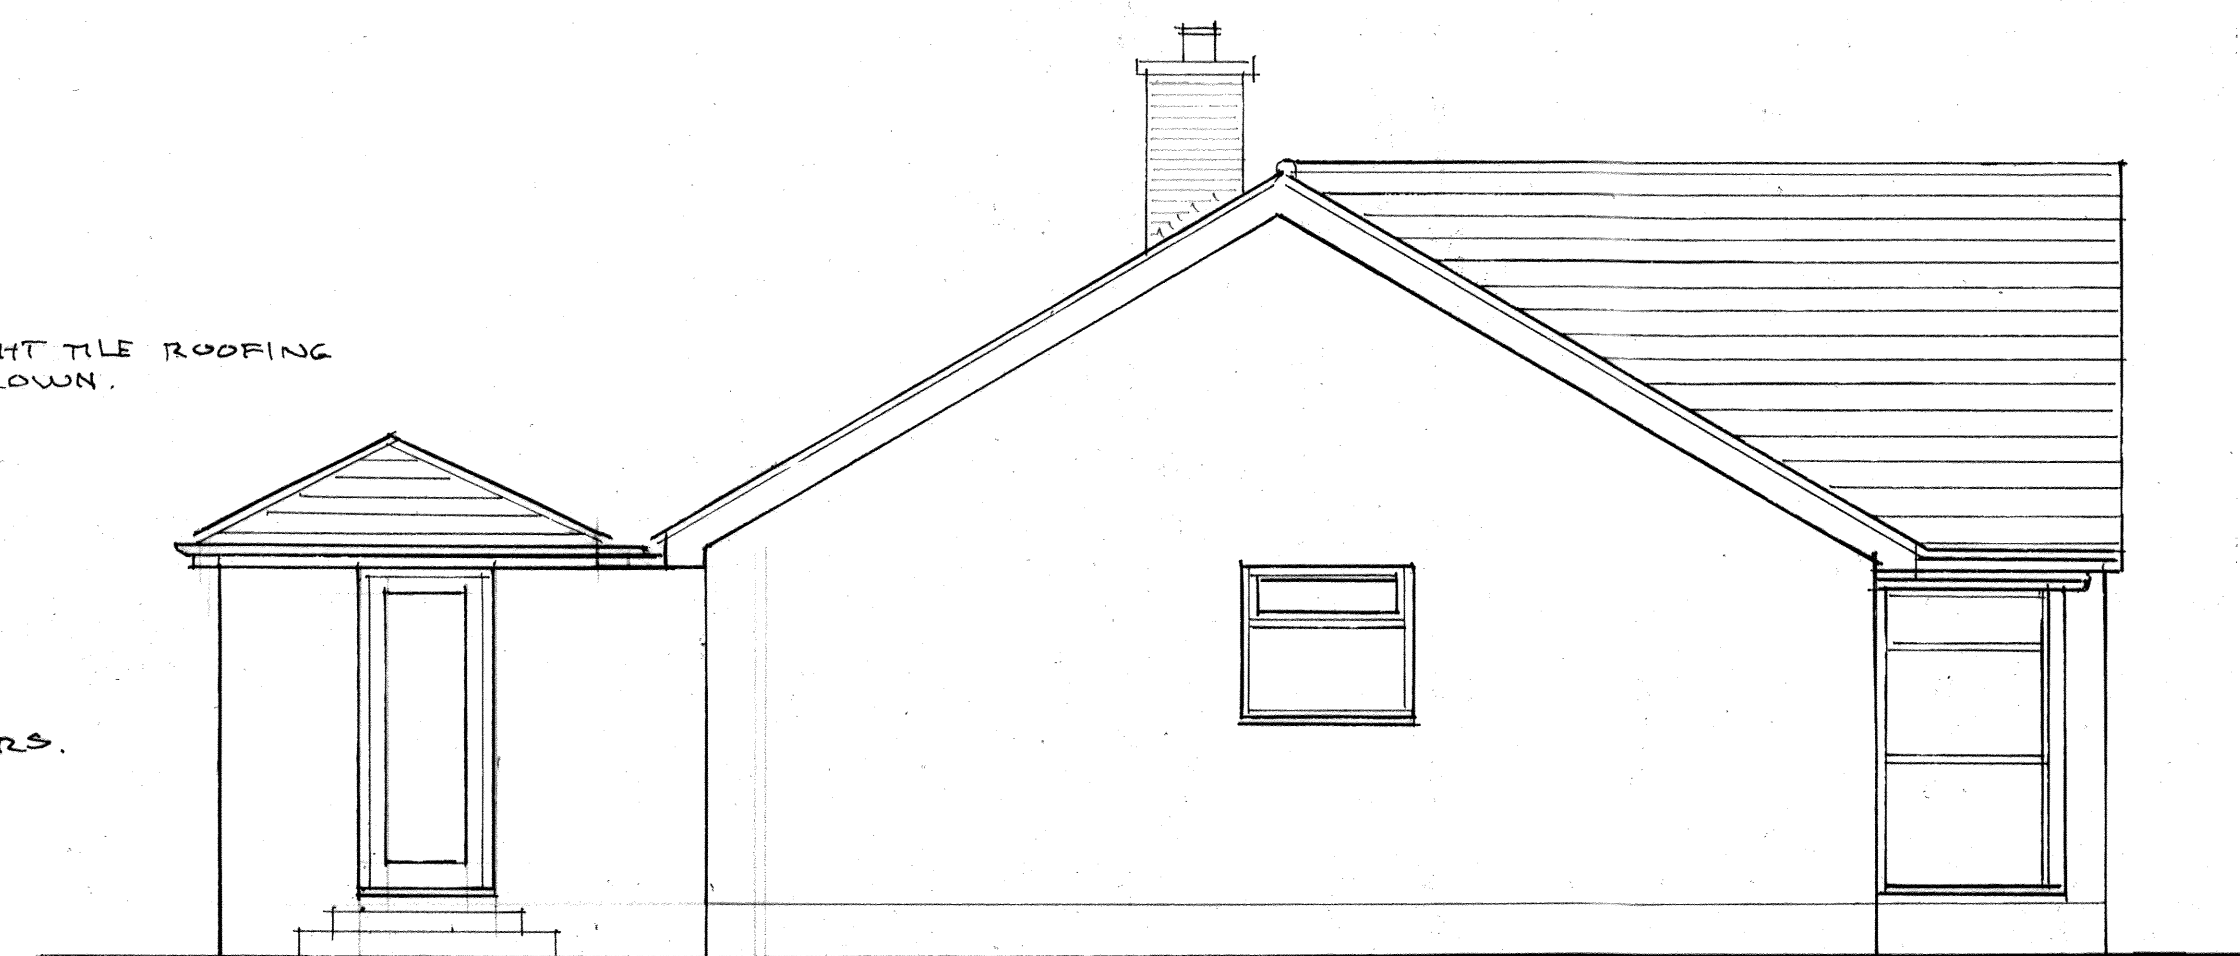


REAR ELEVATION

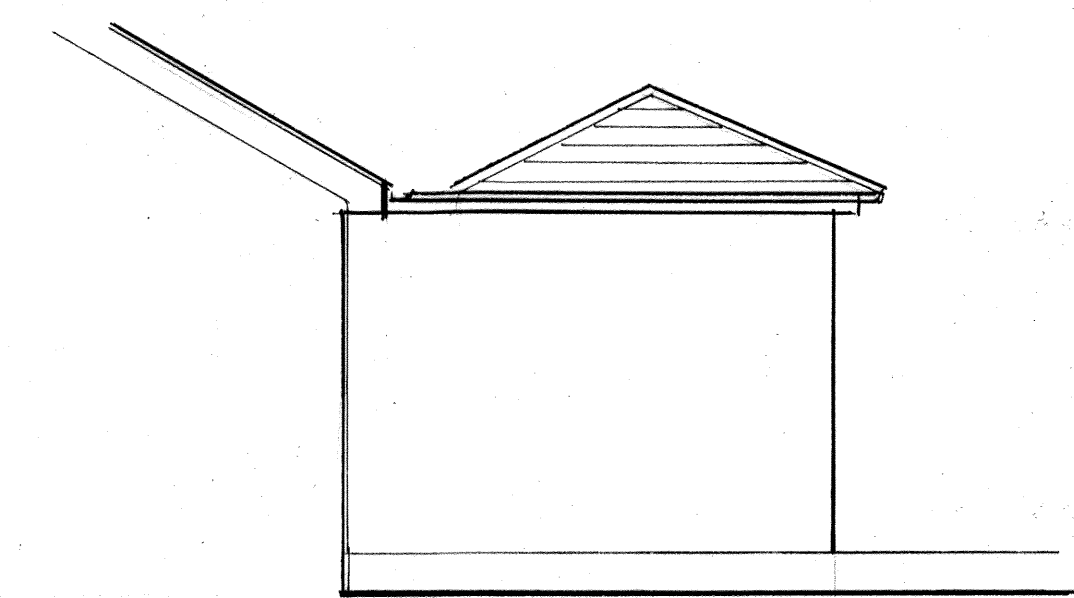


SIDE ELEVATION




SIDE ELEVATION

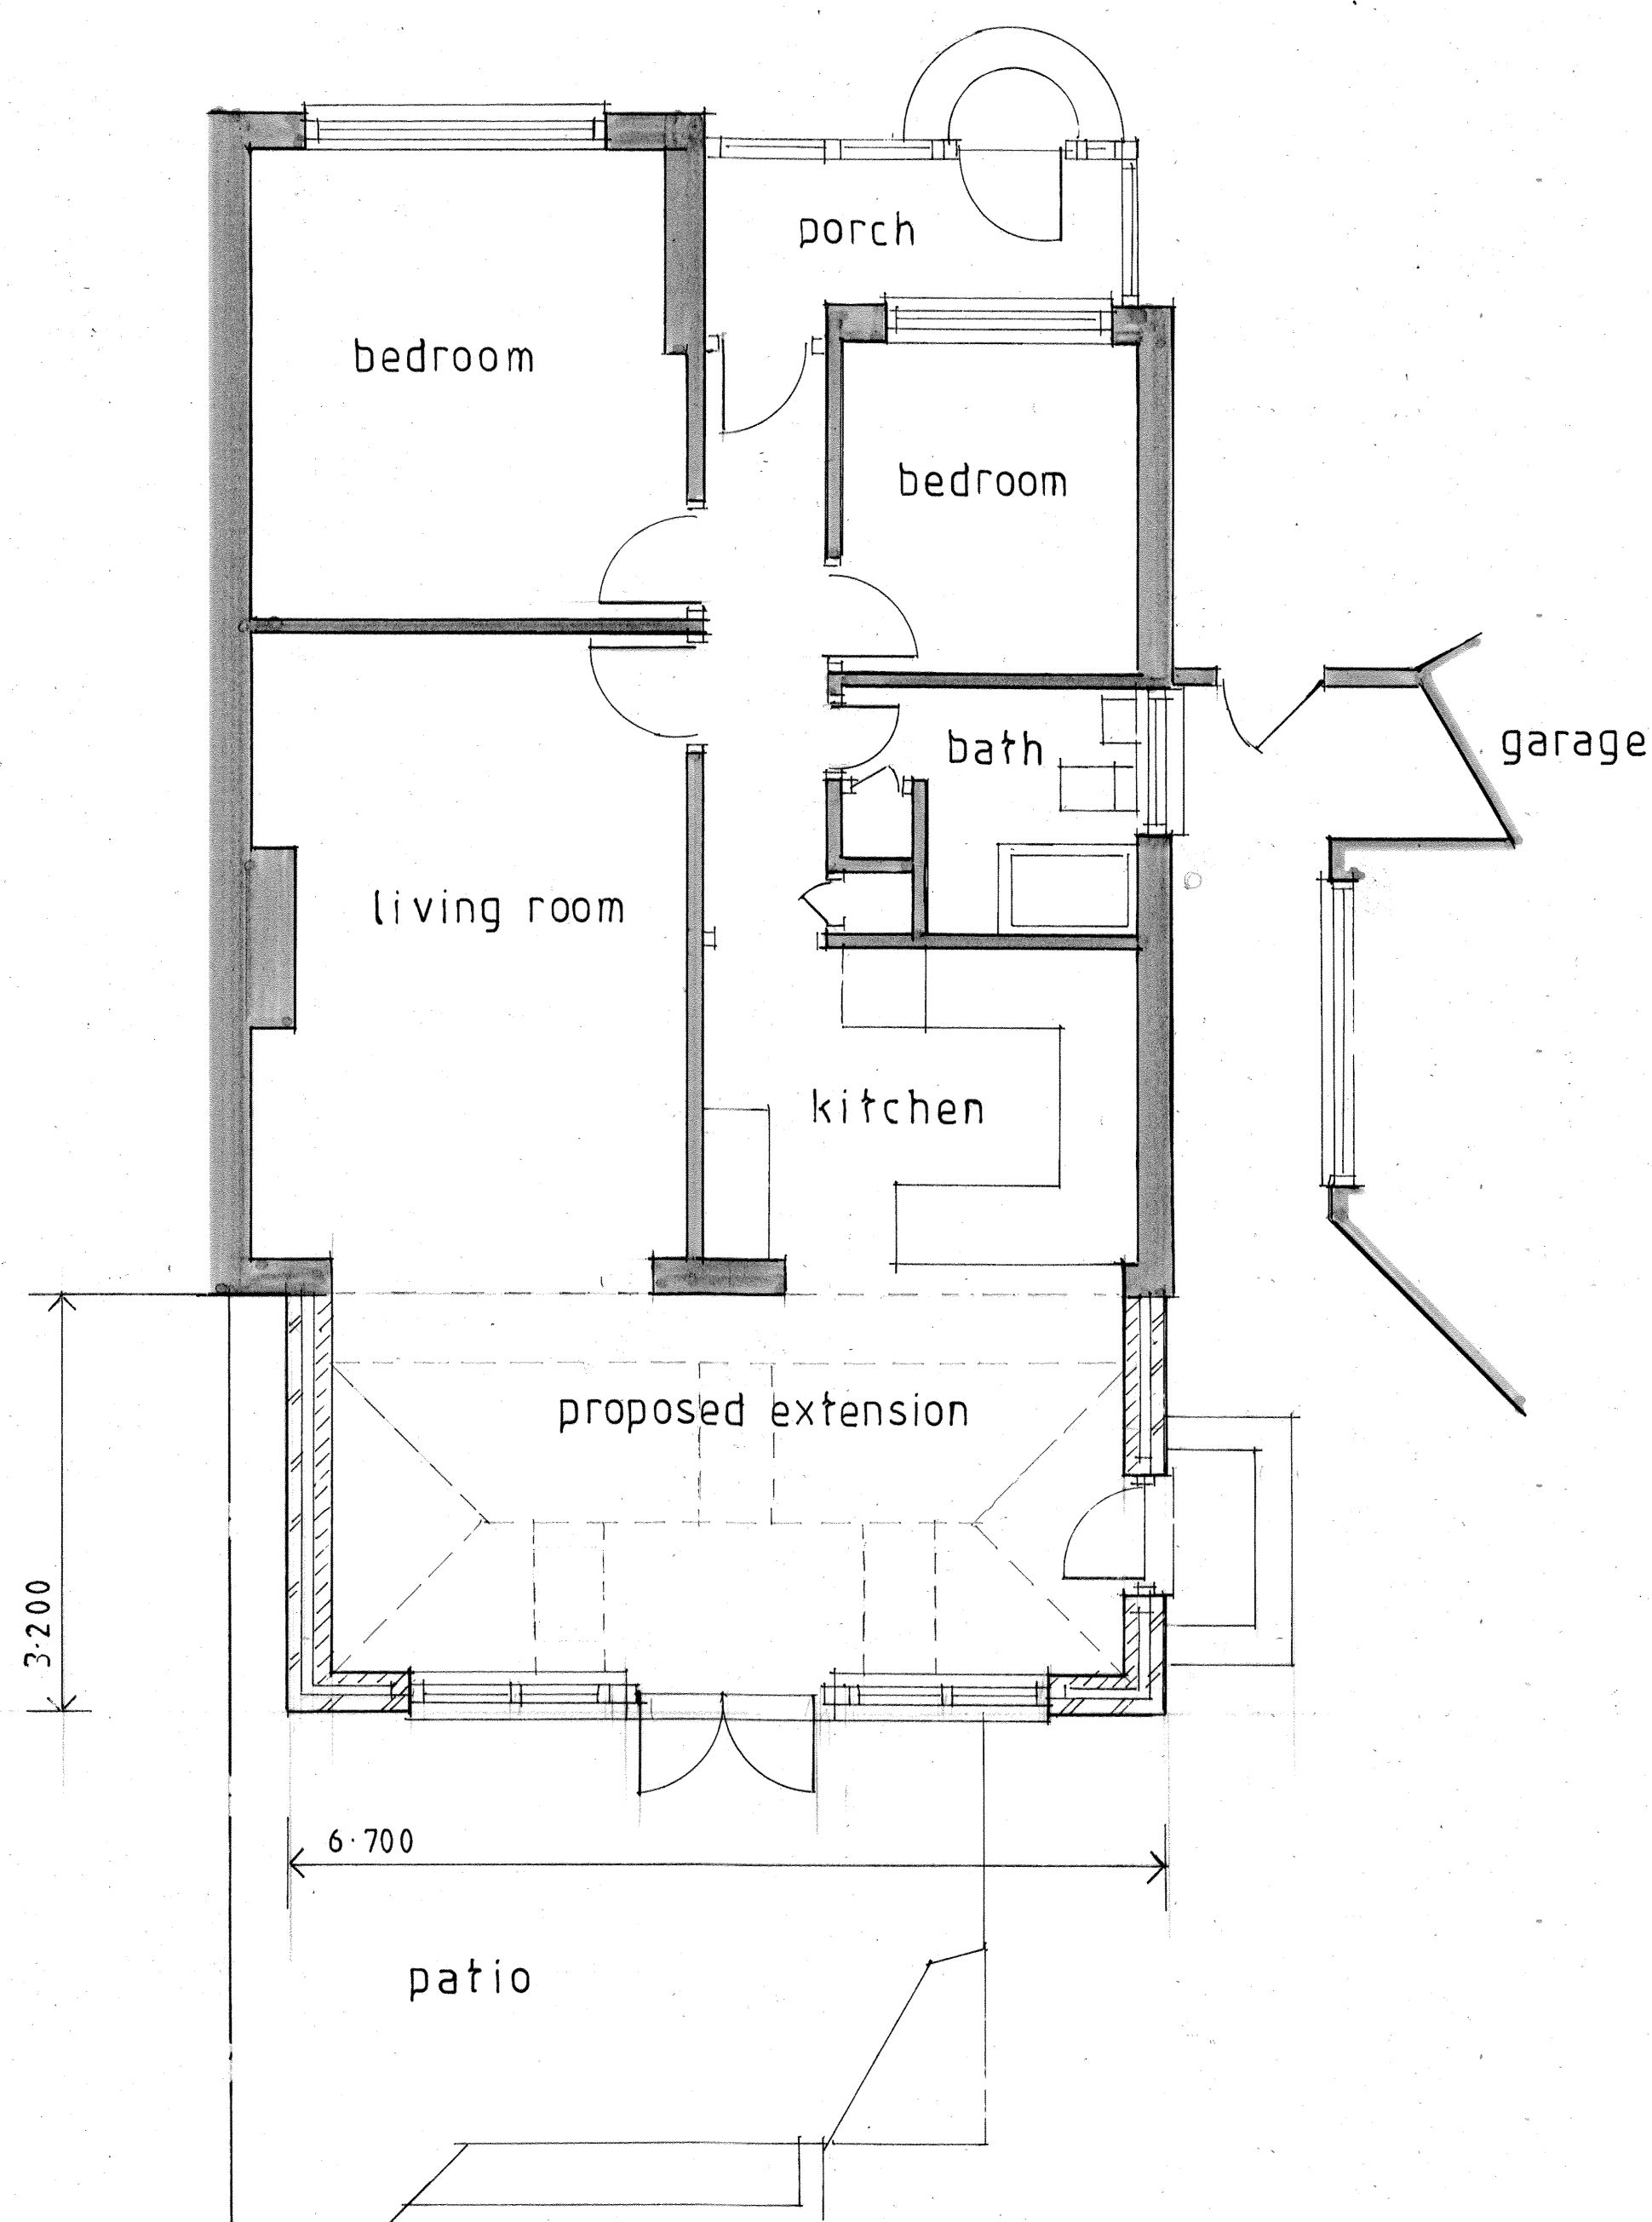

GROUND FLOOR PLAN 1:50

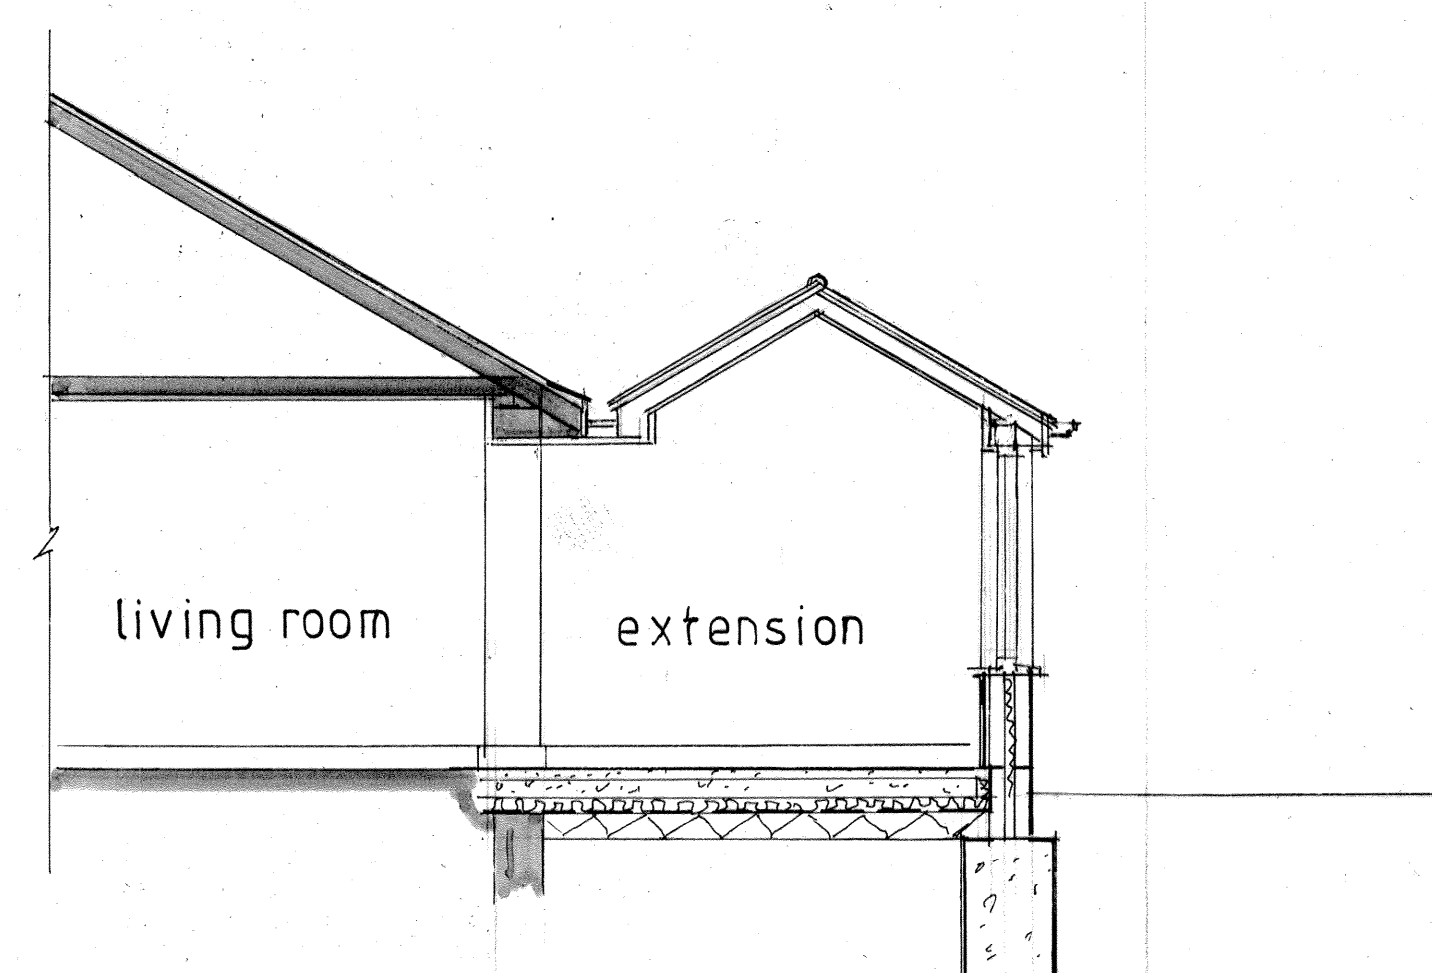

SECTION

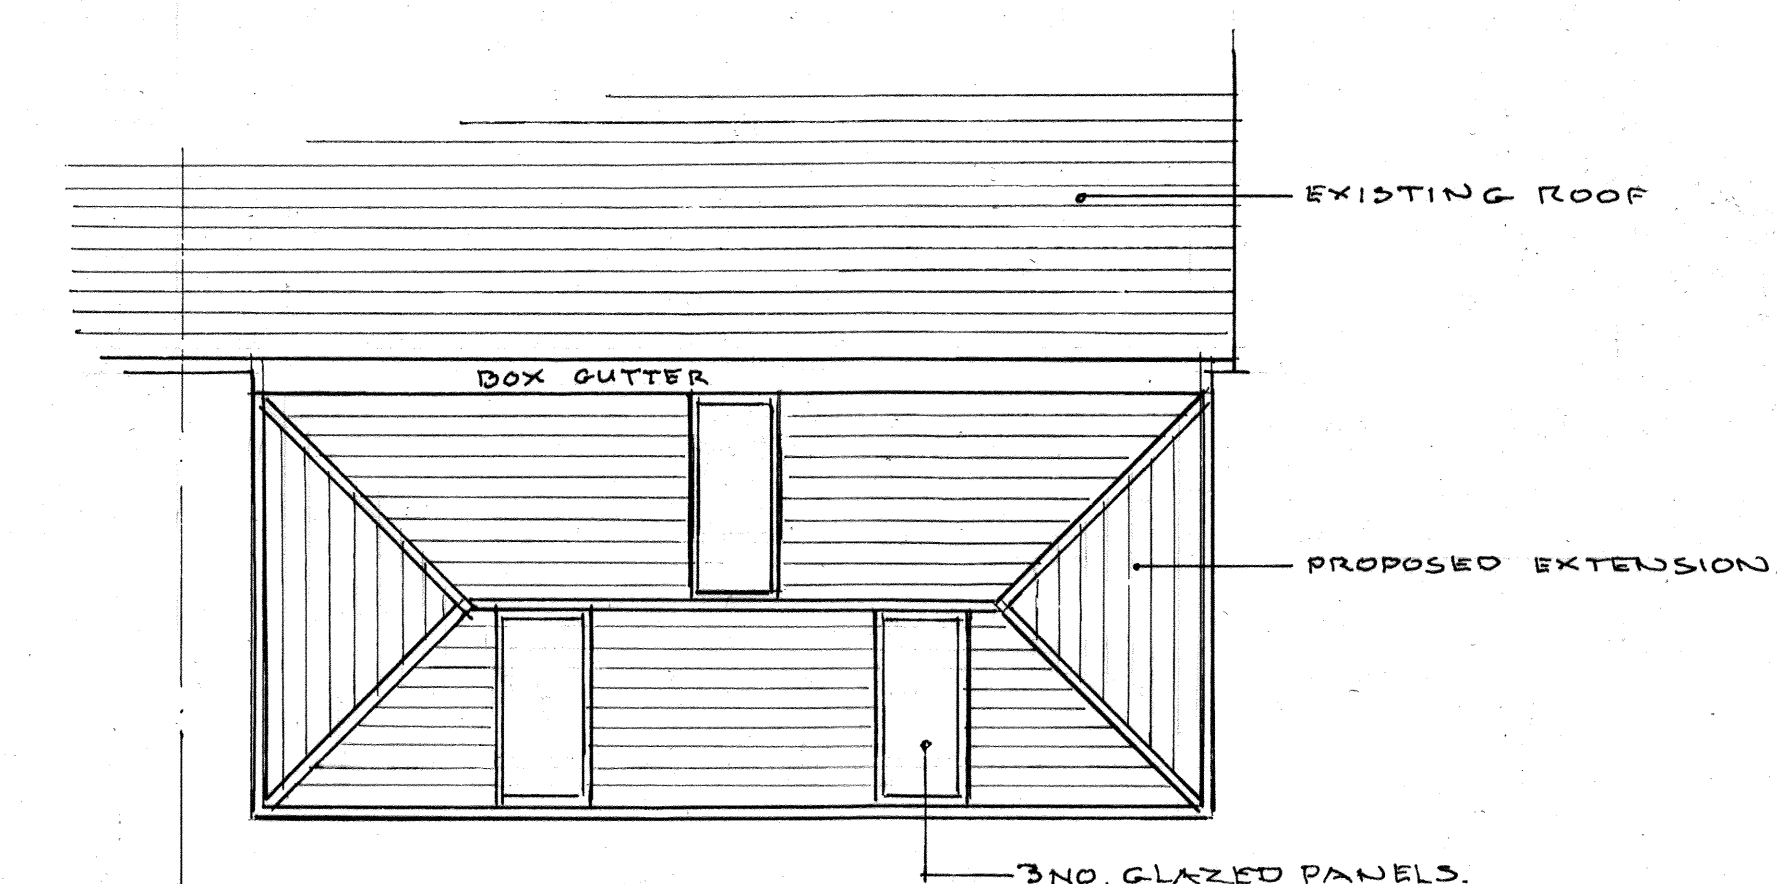

ROOF PLAN

No.	Revisions:	Date:
-----	------------	-------

O' NEILL
ARCHITECTURAL SERVICES
 16 Grosvenor Road, Donnington,
 Chichester, West Sussex. PO198RX.
 Telephone: [01243] 531333

Client:
 Mr. & Mrs. P. TOONE

Project:
 PROPOSED EXTENSION,
 48 GREENWAYS,
 PAGHAM,
 WEST SUSSEX.

Drawing:
 DESIGN PROPOSALS

Drawn by: P.O' NEILL	Date: AUGUST 2020
-------------------------	----------------------

Scale/s:
 1: 50

Drg.no. 2021 / 02	Rev.
----------------------	------