




1. The location, size, depth and identification of existing structures that may be shown or referred to on this drawing has been assessed from non intrusive observations, record drawings or the like. The contractor shall be responsible for ensuring that the structures are shown or referred to in a manner to satisfy himself that it is safe to proceed and that the assessments are accurate. Any discrepancies shall be notified to the prior prior to works commencing.
2. Trench or boring drawings shall not be used for the construction or the ordering of materials.
3. Do not take any dimensions and levels to be site confirmed.
4. This drawing shall be read in conjunction with all relevant attachments, consultants drawings and specifications, notes and the H&S plan requirements
5. Copyright: This drawing must not be copied, amended nor reproduced without the prior written agreement of the drafter.
6. All drawings specifications and recommendations made by drafter are subject to the Local authority and other relevant Statutory Authorities approval. Any works or services made abortive due to the Local authority or other relevant Statutory Authorities withdrawing wholly at the Clients risk, hold no responsibility for resulting abortive works or costs.

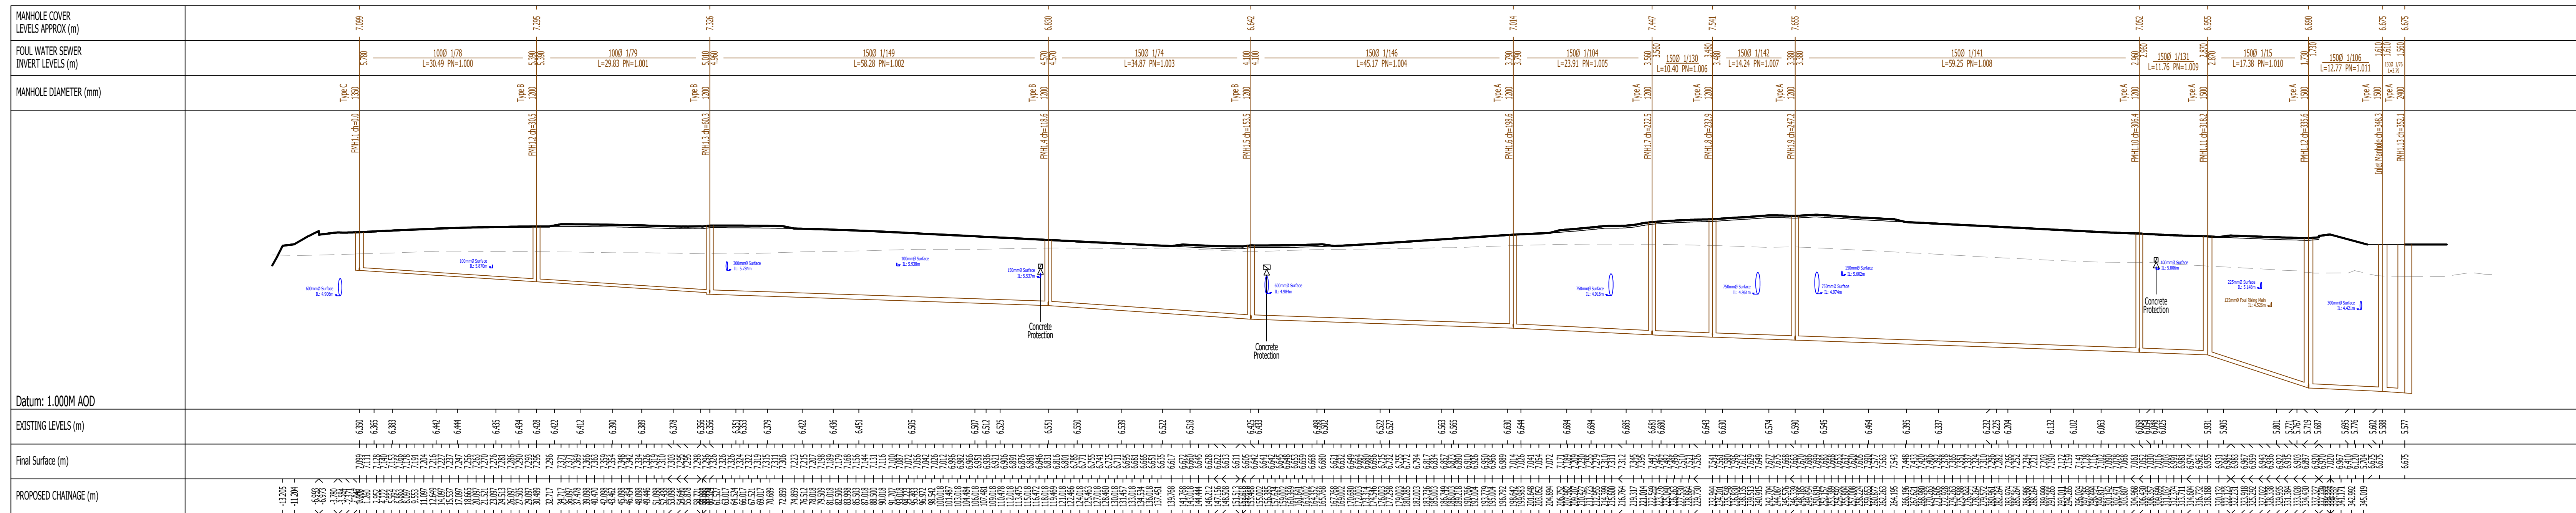


FMH1.1-FMH1.13 LONG SECTION

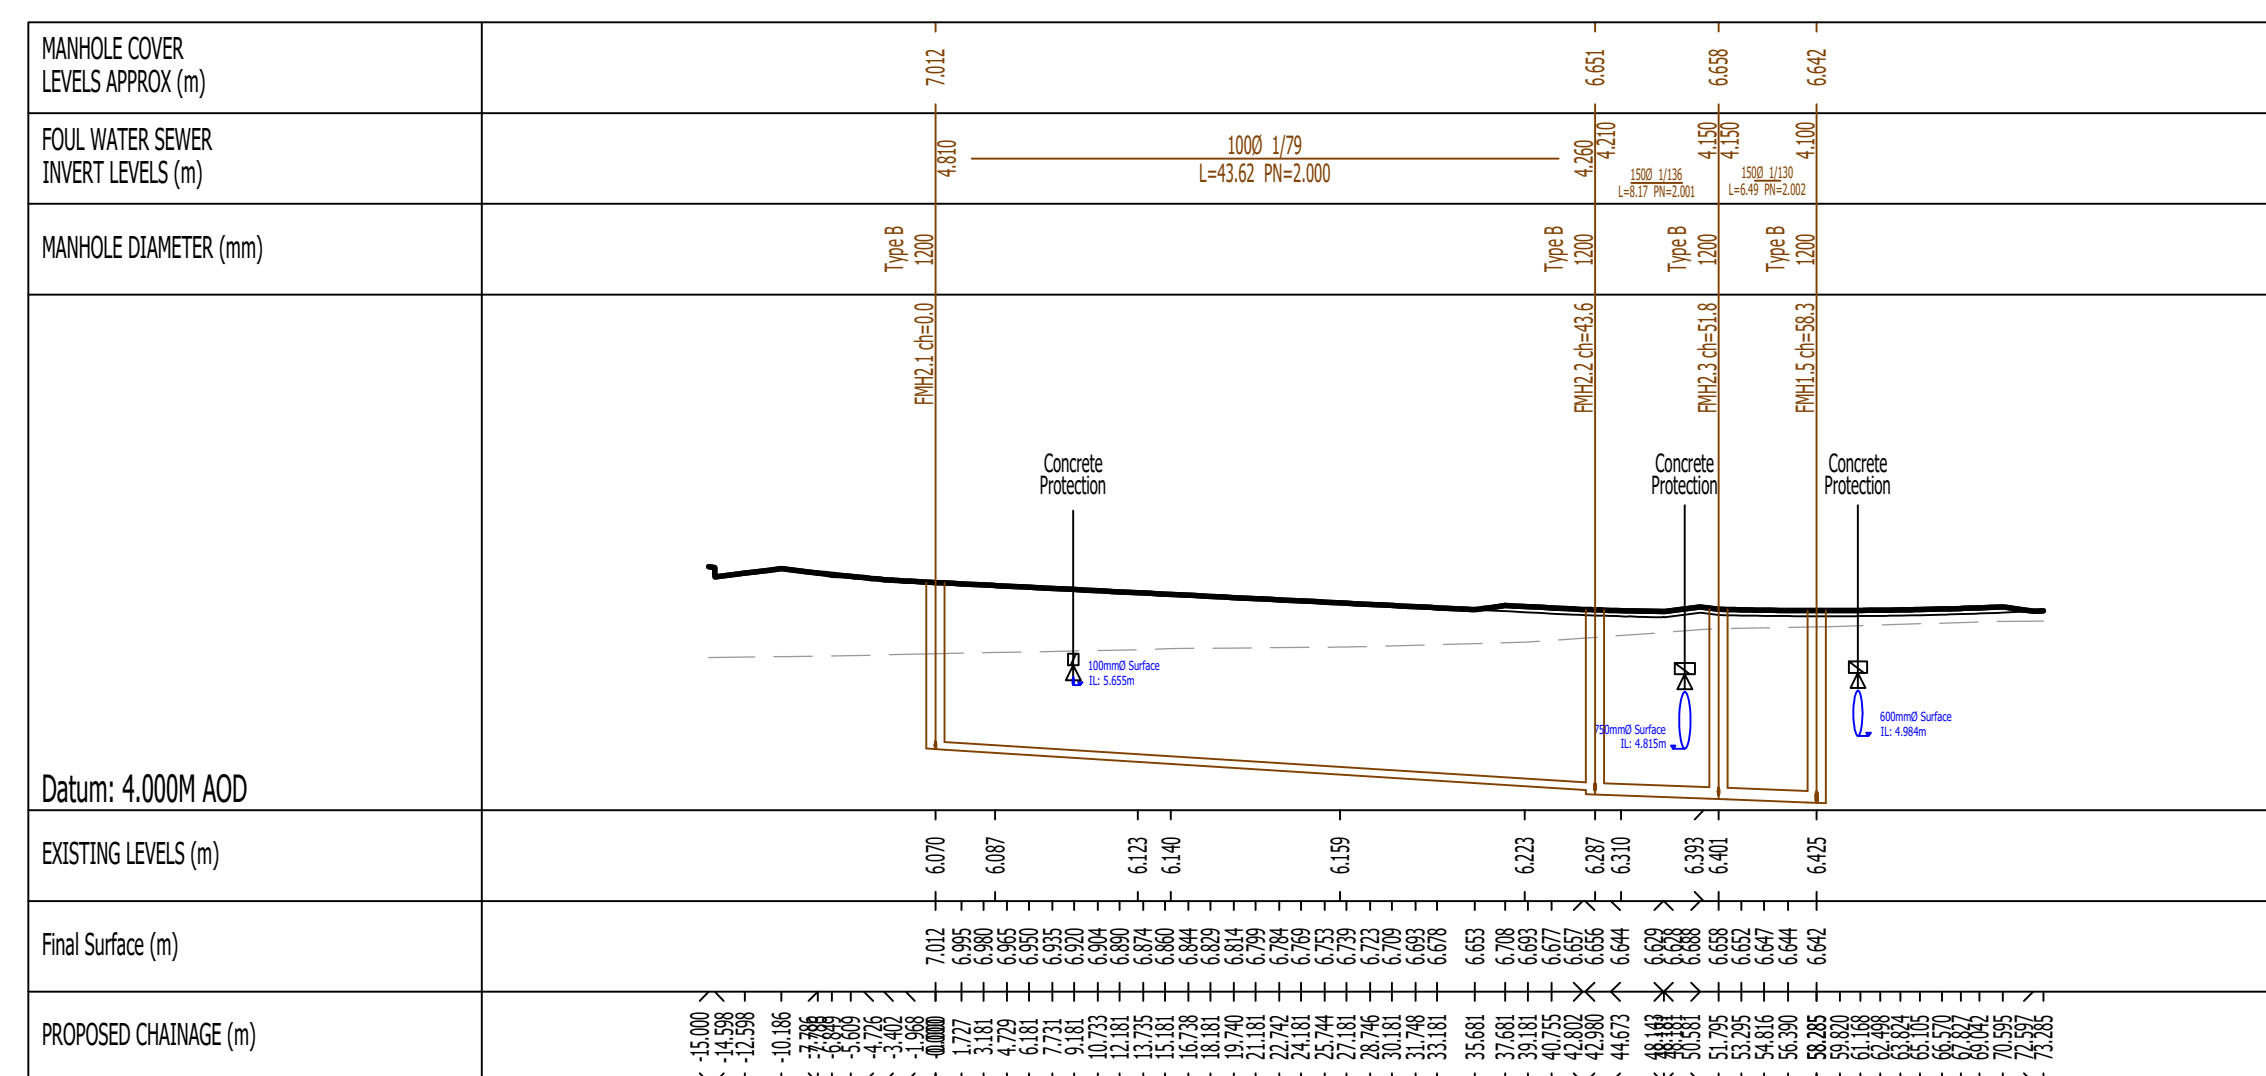


FMH2.1-FMH1.5 LONG SECTION

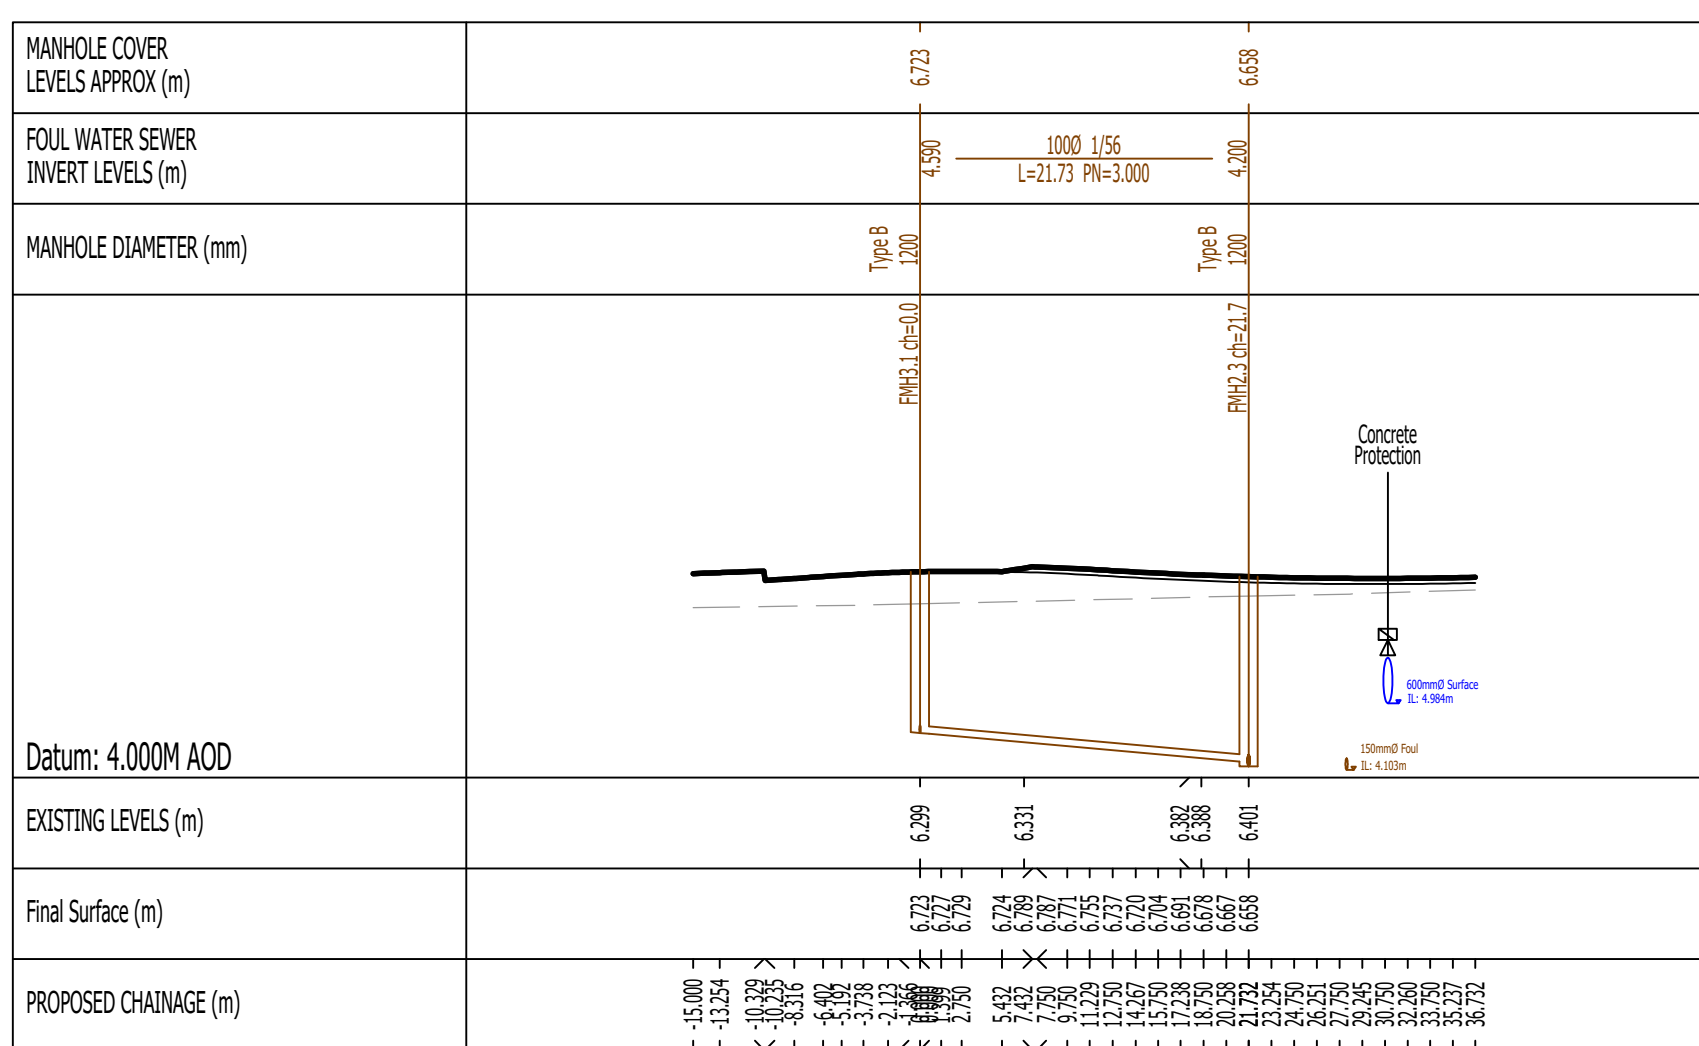


FMH3.1-FMH2.3 LONG SECTION

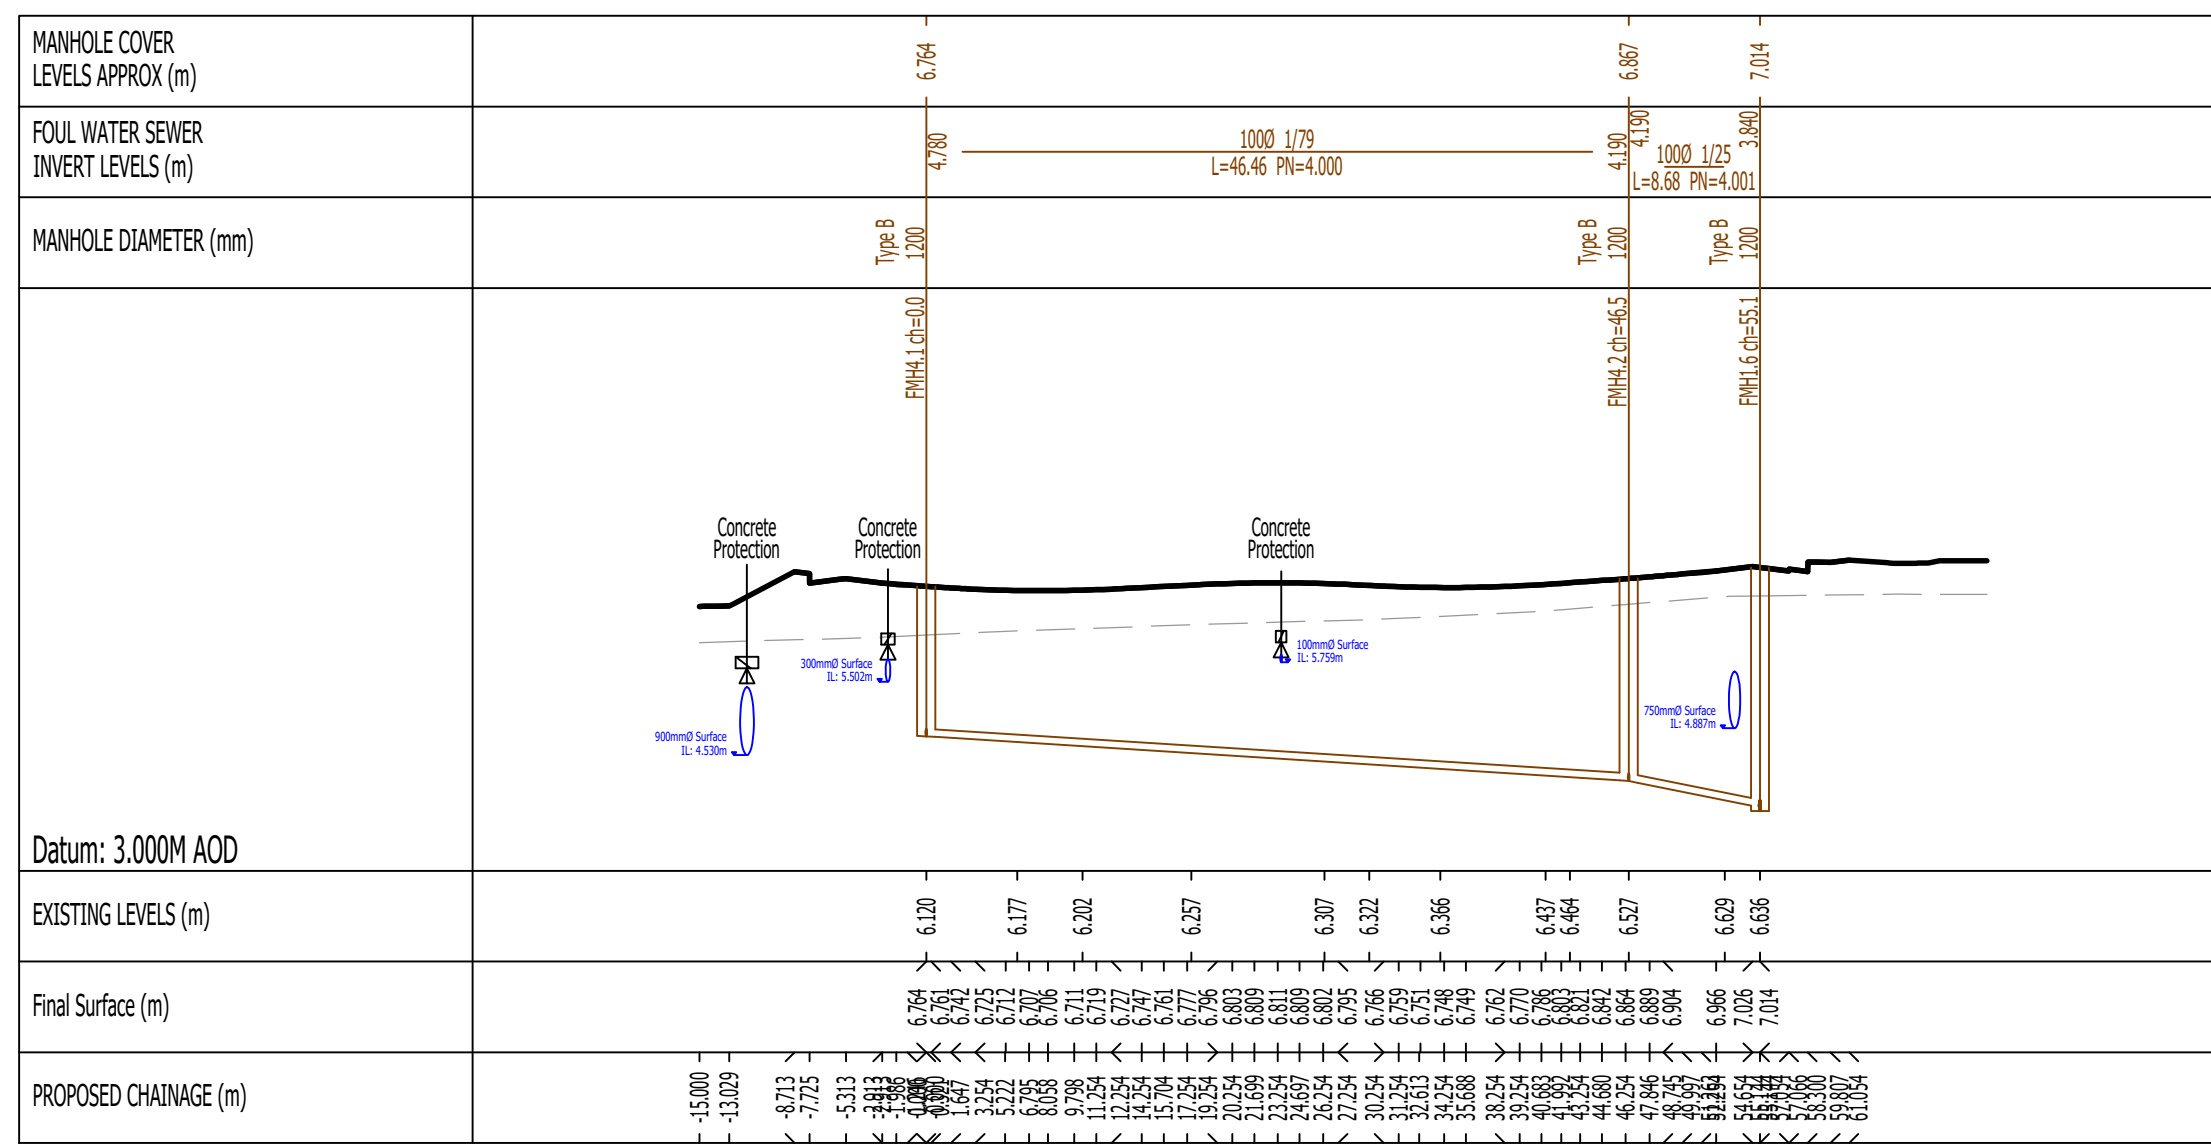

FMH4.1-FMH1.6 LONG SECTION

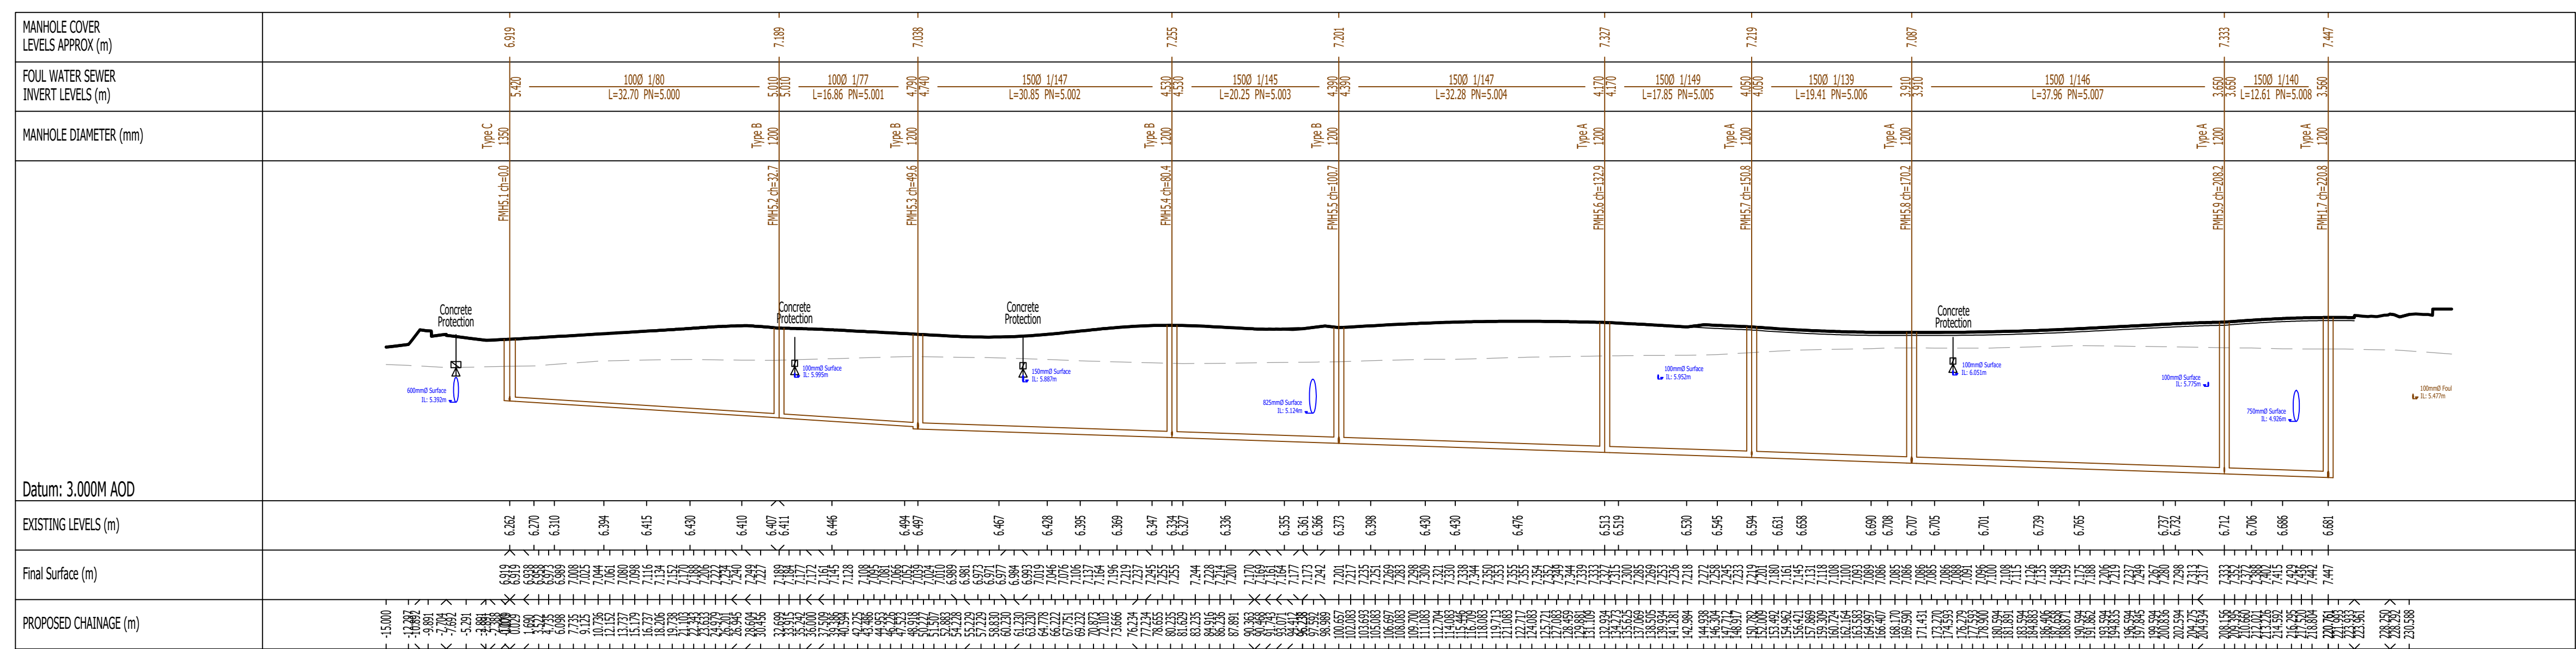

FMH5.1-FMH1.7 LONG SECTION

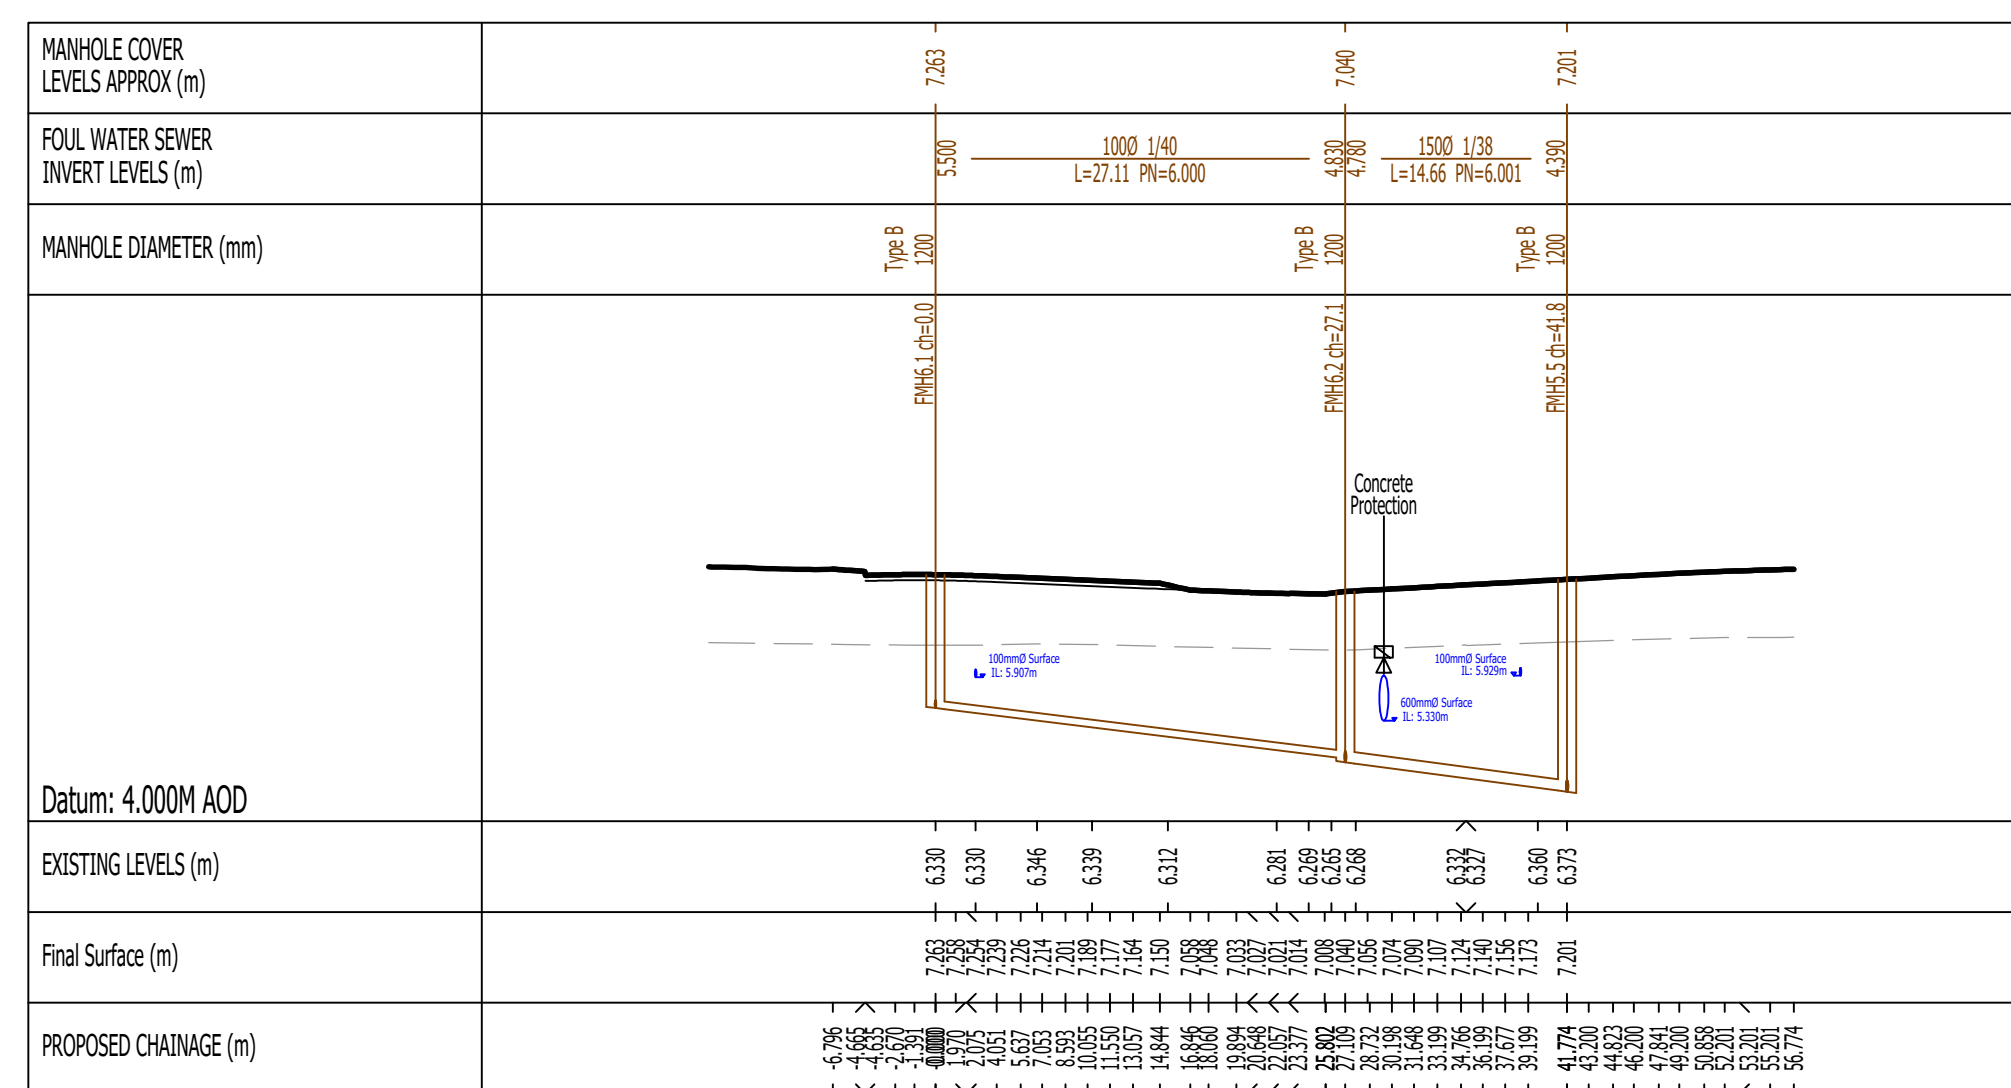

FMH6.1-FMH5.5 LONG SECTION

TO BE READ IN CONJUNCTION WITH
SECTION 104 AGREEMENT PLAN

P3	Sections amended to suit updated drainage layout	10.5.22	DT	MR
P3	Sections amended to suit updated drainage layout	18.3.22	DT	MR
P3	Further Issue	25.2.22	DT	MR
Rev	Amendments	Date	Drawn	Check

Status

Client

Taylor Wimpey

Architect

Project

SEFTER ROAD
BOGNOR REGIS

Title

ADOPTABLE FOUL SEWER
LONG SECTIONS
SHEET 1 OF 3

Date

Scale of A0

1:500H, 1:100V

Client Ref.

10768

gta Civils & Transport

Glooucester House, 66a Church Way,
Burgess Hill, West Sussex, BN15 9BS
Tel 01444 611444 Web: www.gta.co.uk

Drawing Number

10768/1321

Rev.

P3

[illegible]