




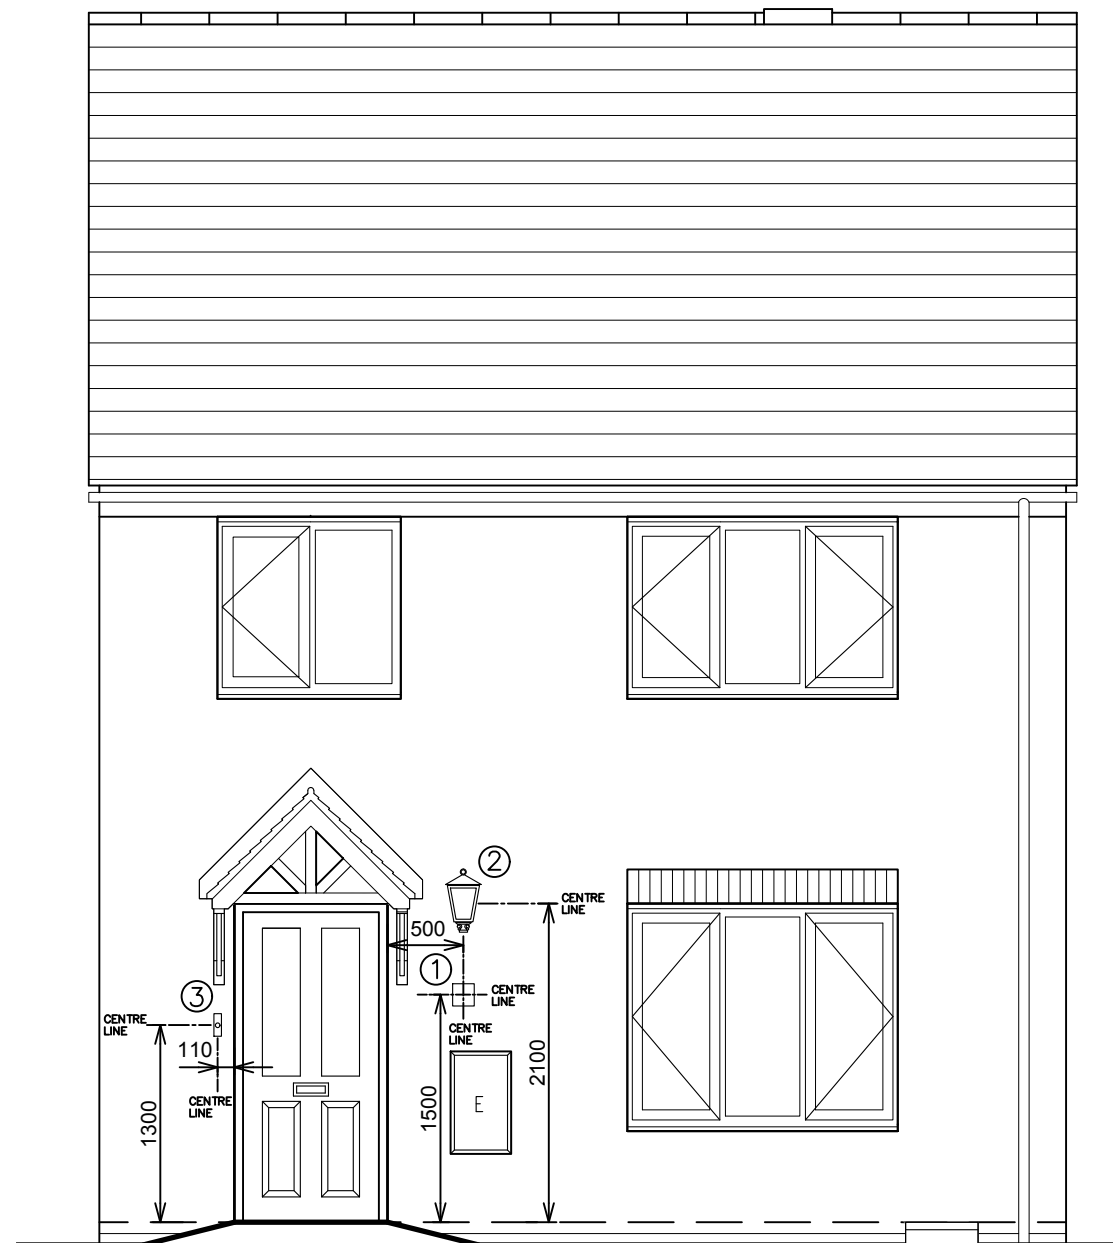

FRONT ELEVATION

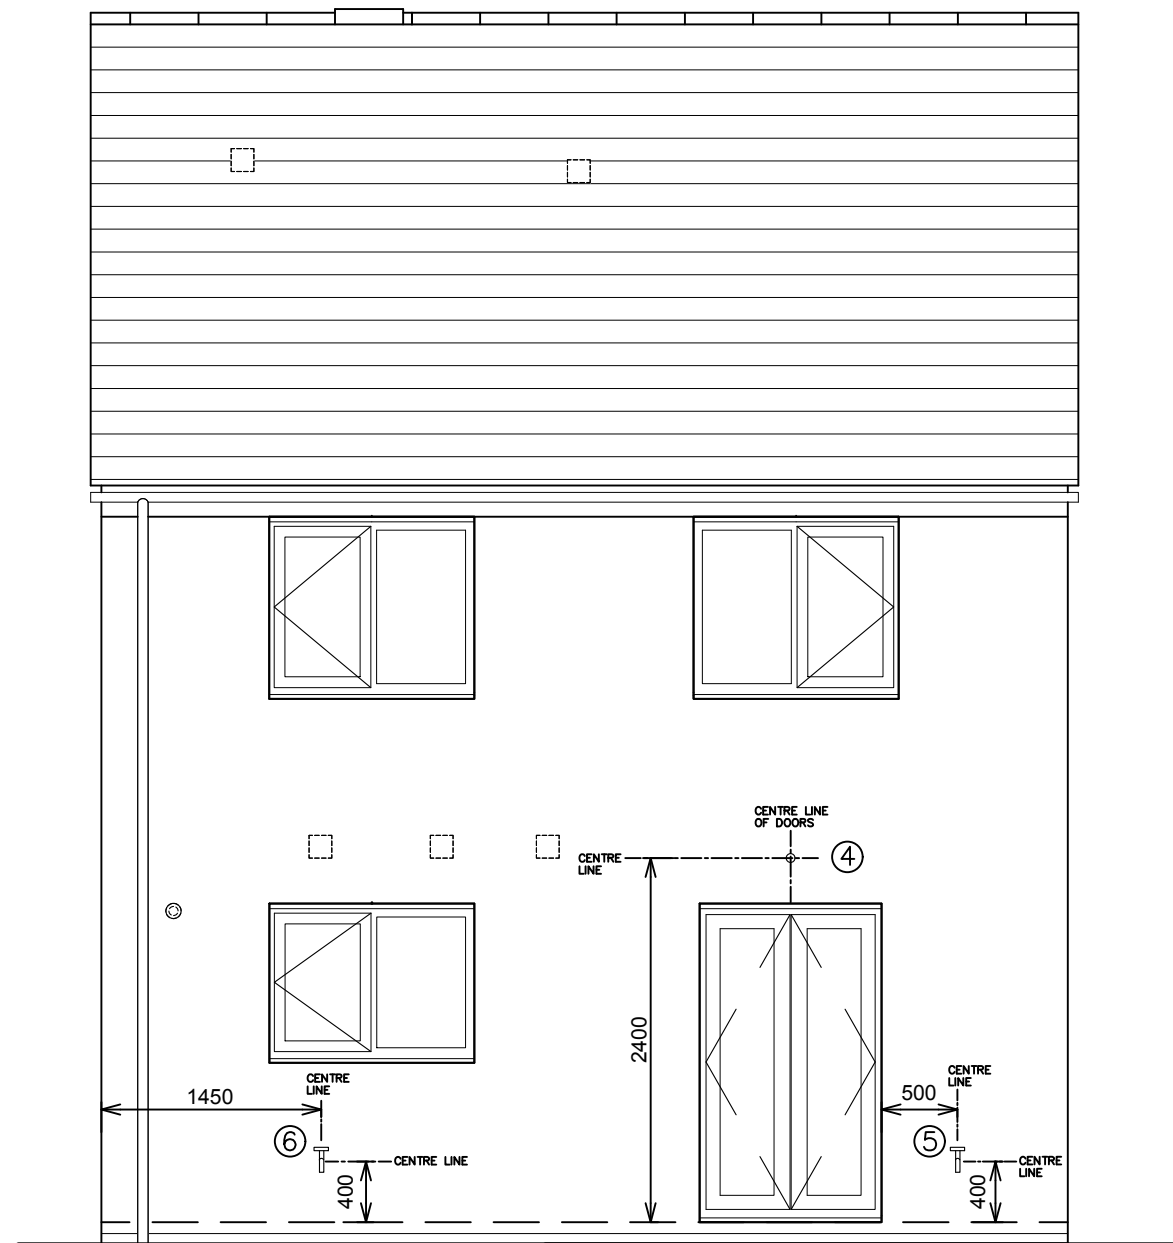

REAR ELEVATION

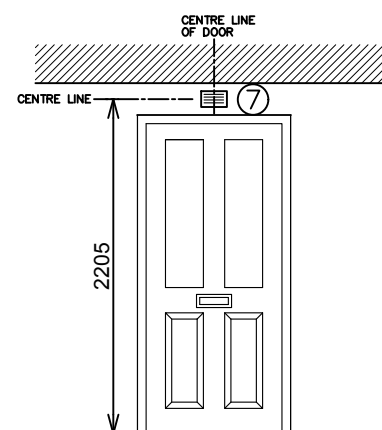

INTERNAL FRONT
DOOR ELEVATION

- ① LOCATION OF PROPERTY NUMBER.
- ② LOCATION OF FRONT ELEVATION EXTERNAL LIGHT
- ③ LOCATION OF DOOR BELL TO LEFT OF FRONT DOOR (HANDED ON OTHER SIDE OF DOOR ON HANDED UNITS)
- ④ LOCATION OF REAR ELEVATION EXTERNAL LIGHT (WIRING POSITION ONLY)
- ⑤ REAR EXTERNAL TAP POSITION 1. LOCATION IF KITCHEN IS SITUATED AT FRONT OF HOUSE
- ⑥ REAR EXTERNAL TAP POSITION 2. LOCATION IF KITCHEN IS SITUATED AT REAR OF HOUSE. TAP ADJACENT TO SINK.
- ⑦ INTERNAL DOOR BELL CHIME POSITION.

Notes:

DO NOT SCALE FROM THIS DRAWING.
USE WRITTEN DIMENSIONS ONLY.
ANY DISCREPANCIES OR SUGGESTED
REVISIONS TO BE REPORTED TO TAYLOR
WIMPEY UK.
DRAWING TO BE READ IN CONJUNCTION
WITH LATEST TAYLOR WIMPEY NATIONAL
CONSTRUCTION SPECIFICATION.

ANCILLARIES GENERAL NOTES:

Site specific details to be assessed by
Taylor Wimpey Regional Technical Teams
for suitability and sustainability prior to
incorporation.

Air Barrier Continuity:

Apply continuous ribbons of adhesive along top of wall. Apply
expanding foam tape or sealant under the skirting & continuous bead
of sealant to the back of the skirting prior to fixing. Where there is
no skirting apply expanding foam tape or sealant between plasterboard
& floor. Seal all penetrations in the plasterboard.

LEGEND:

1. REFER TO THE INDIVIDUAL HOUSE TYPE DRAWINGS.

NHBC Type Approval
Reference
Number 0126/B/2017

C	29/01/19	Drawing Title amended from Ancillaries to Additional Items & drawing number amended accordingly to suit TW 29.01.19	ABA
B	13/12/18	NHBC Type Reference Number added to suit TW email 22.11.2018.	ABA
A	07/11/17	Drawing amended to revision A to identify future drawing issue.	ABA

**Taylor
Wimpey**

Title:
Additional Items 18
2013 STANDARD HOUSING RANGE
Generic
Elevation Details

Drg No:	AD(13)-18	07	C
---------	-----------	----	---

Scale: 1:50 @ A3 Date: June 2017
Drawn By: ABA Checked By: ABA

Taylor Wimpey UK Ltd
Gate House, Turnpike Road,
High Wycombe, Bucks HP12 3NR
Tel 01494 558323 Fax 01494 885663
www.taylorwimpey.com

Drg No: AD(13)-18-07