


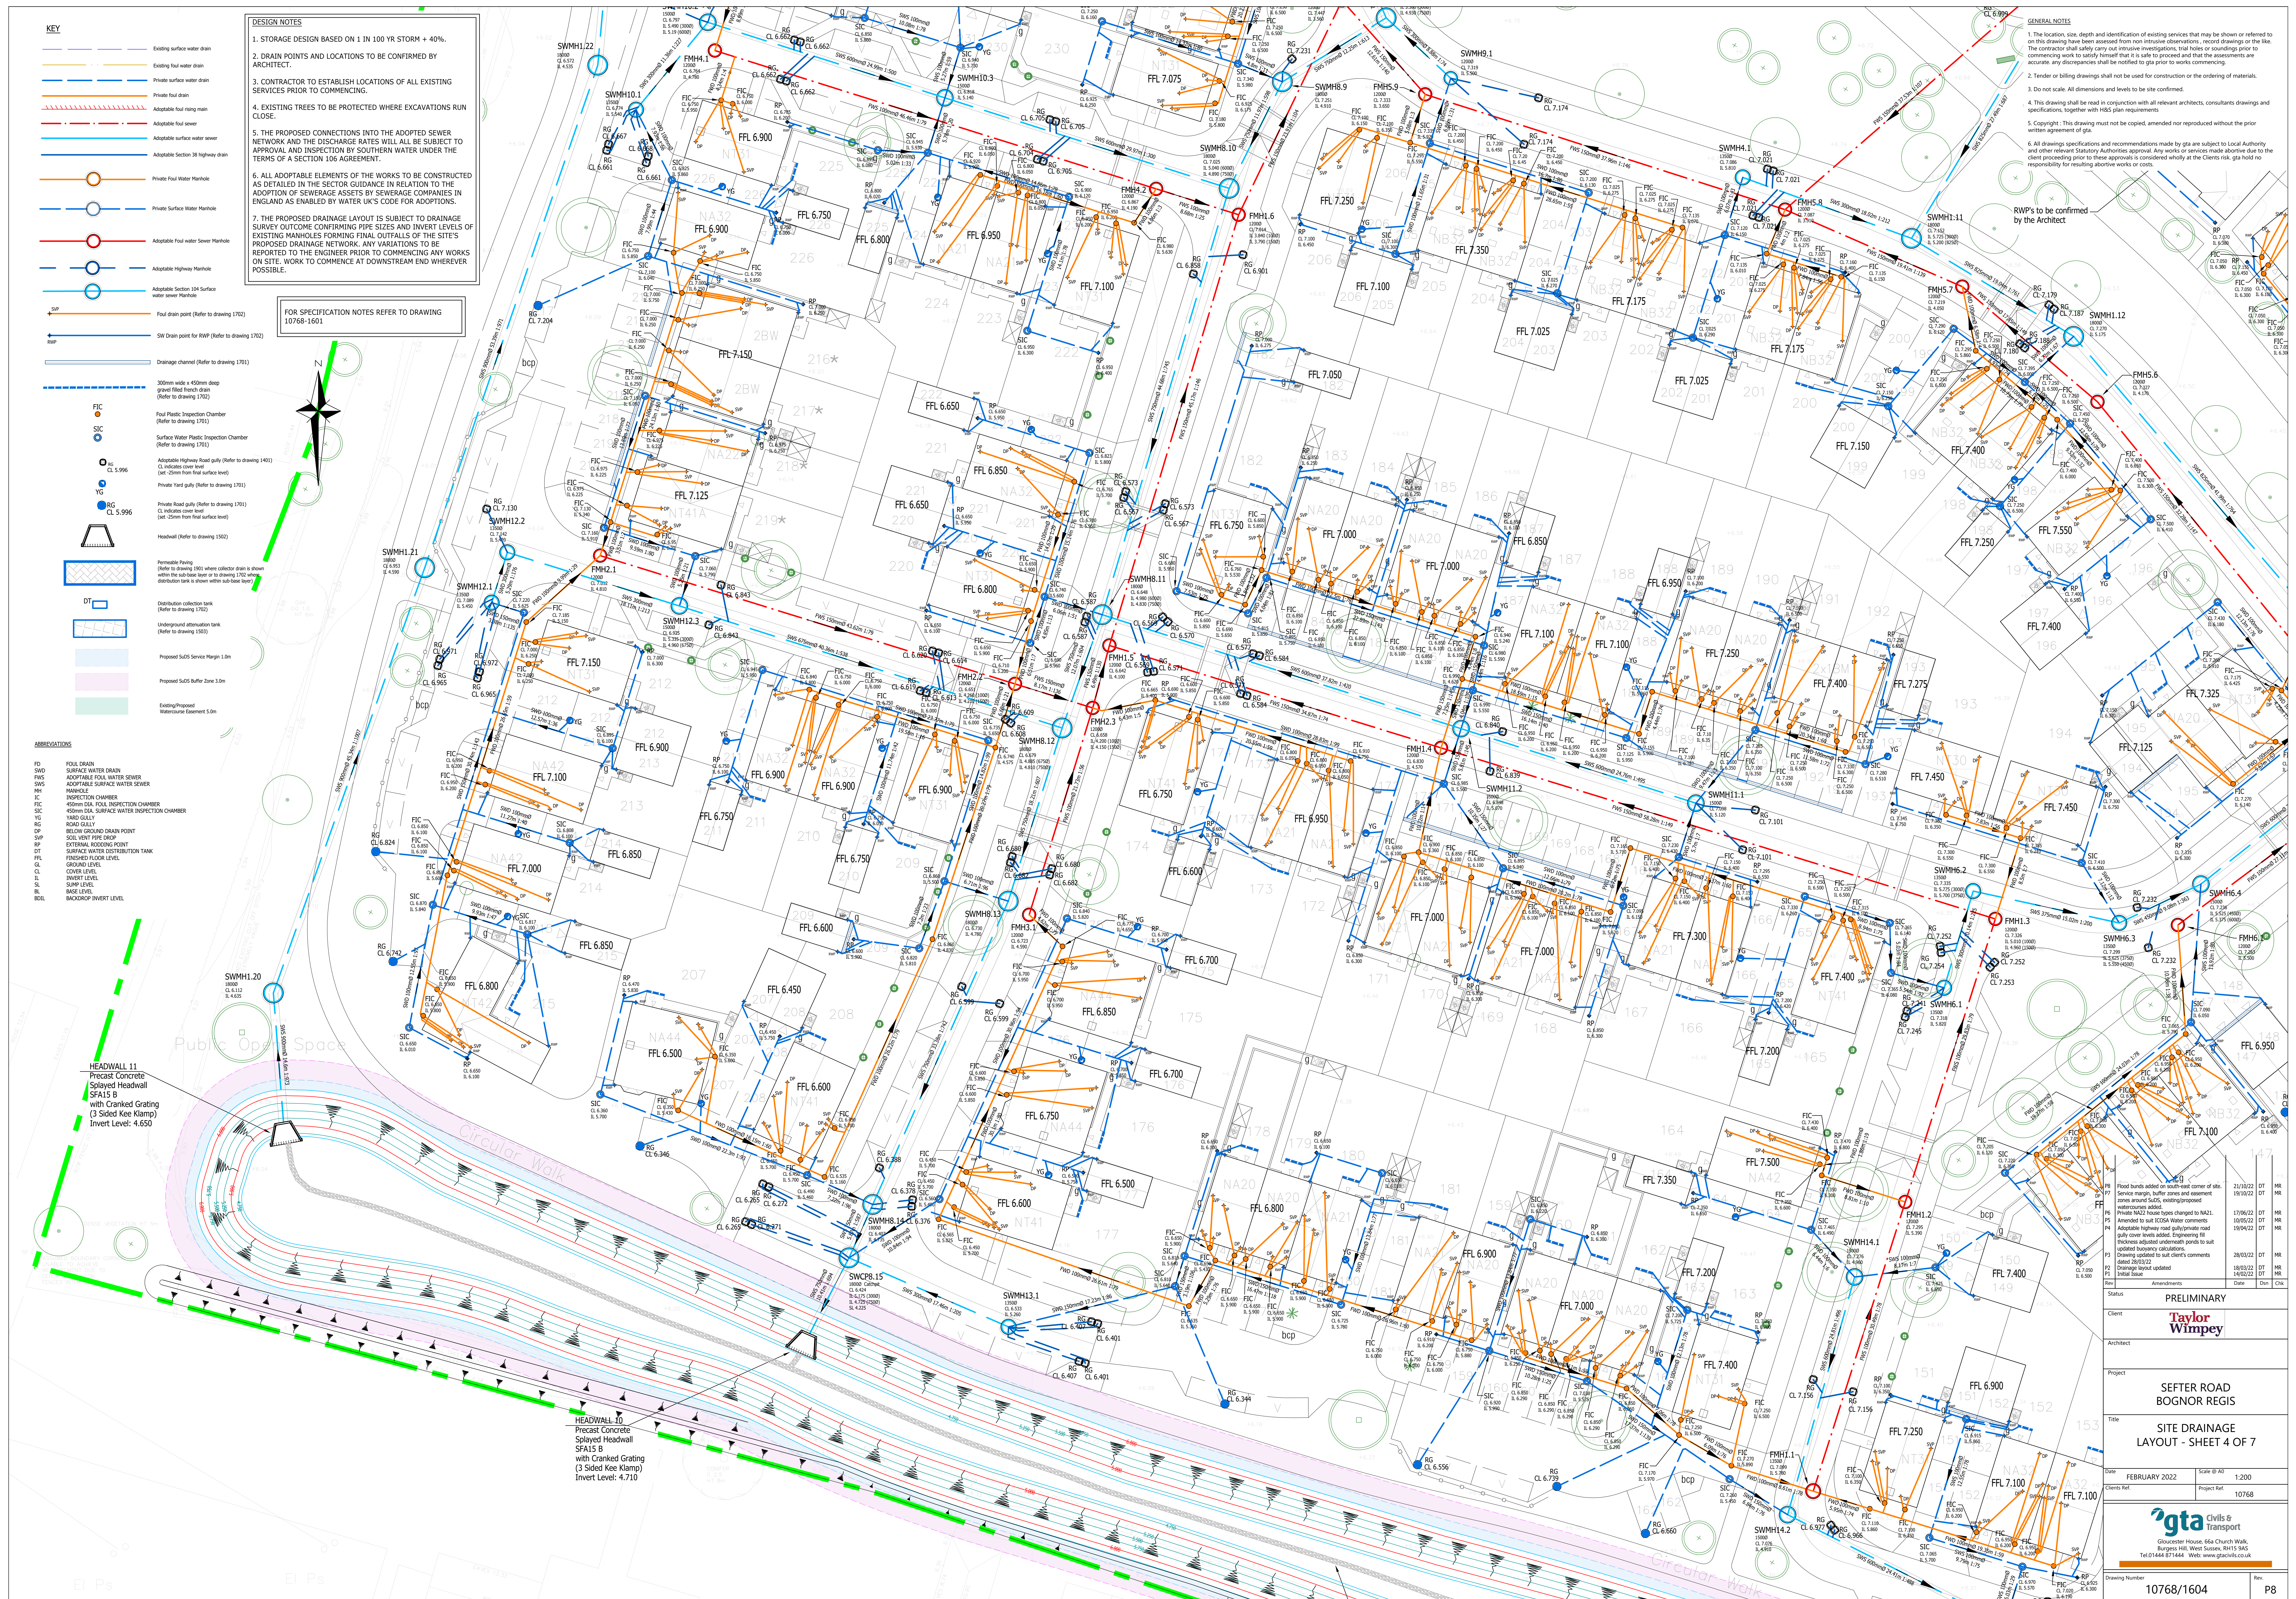

Status	PRELIMINARY
Client	Taylor Wimpey
Architect	
Project	SEFTER ROAD BOGNOR REGIS
Title	SITE DRAINAGE LAYOUT - SHEET 4 OF 7
Date	FEBRUARY 2022
Scale	B A0
Client Ref	
Project Ref	10768
gta	Civils & Transport Gloster House, 60a Church Walk, Burgess Hill, West Sussex, BN15 8AS Tel: 01444 871444 Web: www.gtacivils.co.uk
Drawing Number	10768/1604
Rev	P8