


PLANISTRICT.CO.UK 01424 200333

PROPOSED OE BALCONY & GARDEN EXTENSION


CHURCH FARM HOLIDAY VILLAGE - EXISTING OE ELEVATIONS



EAST ELEVATION

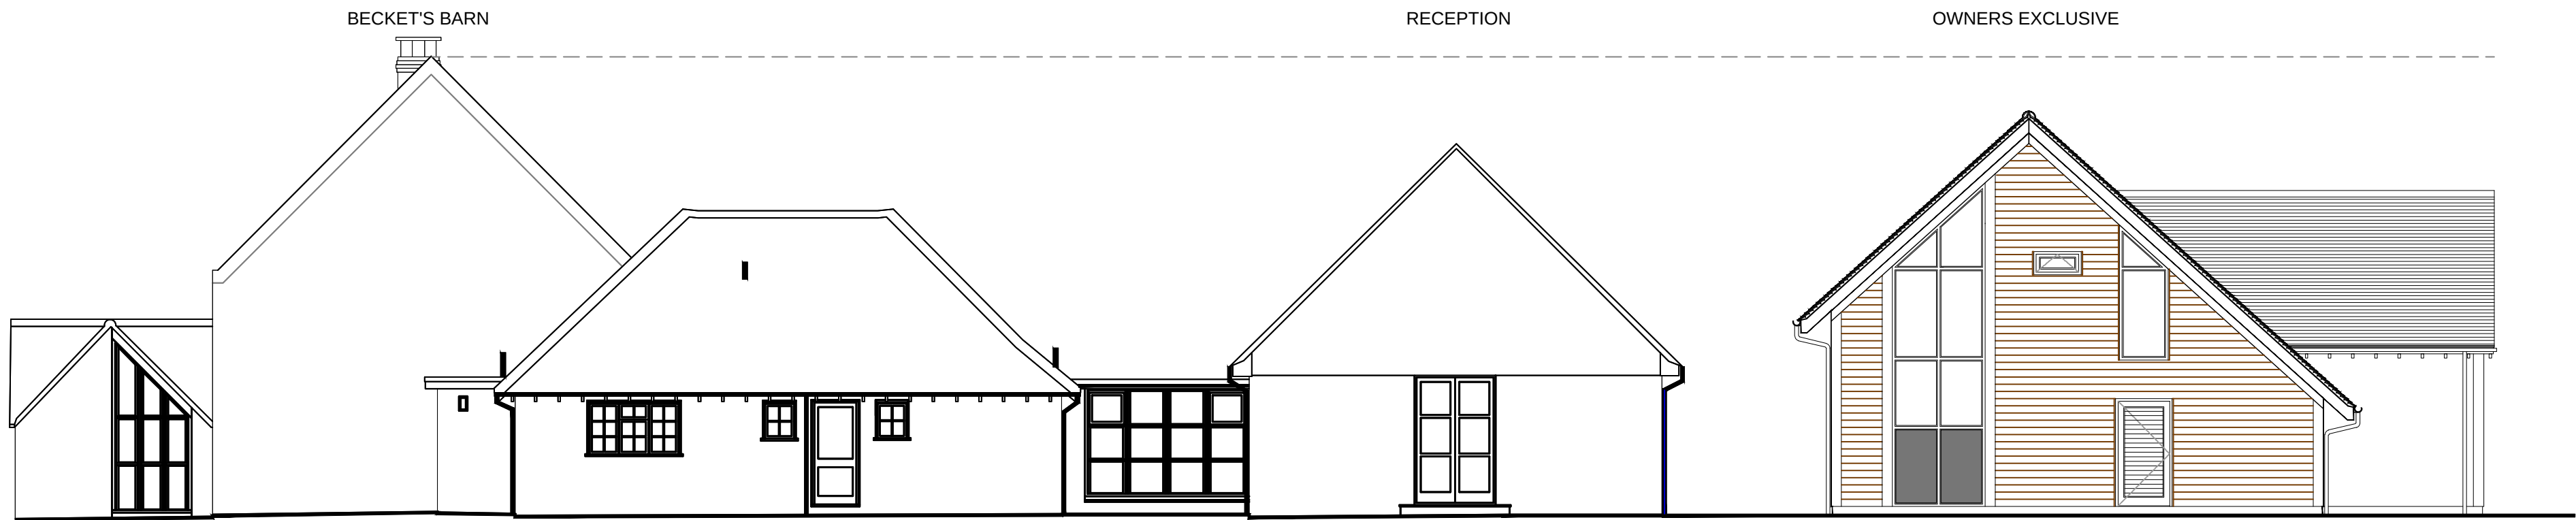


WEST ELEVATION

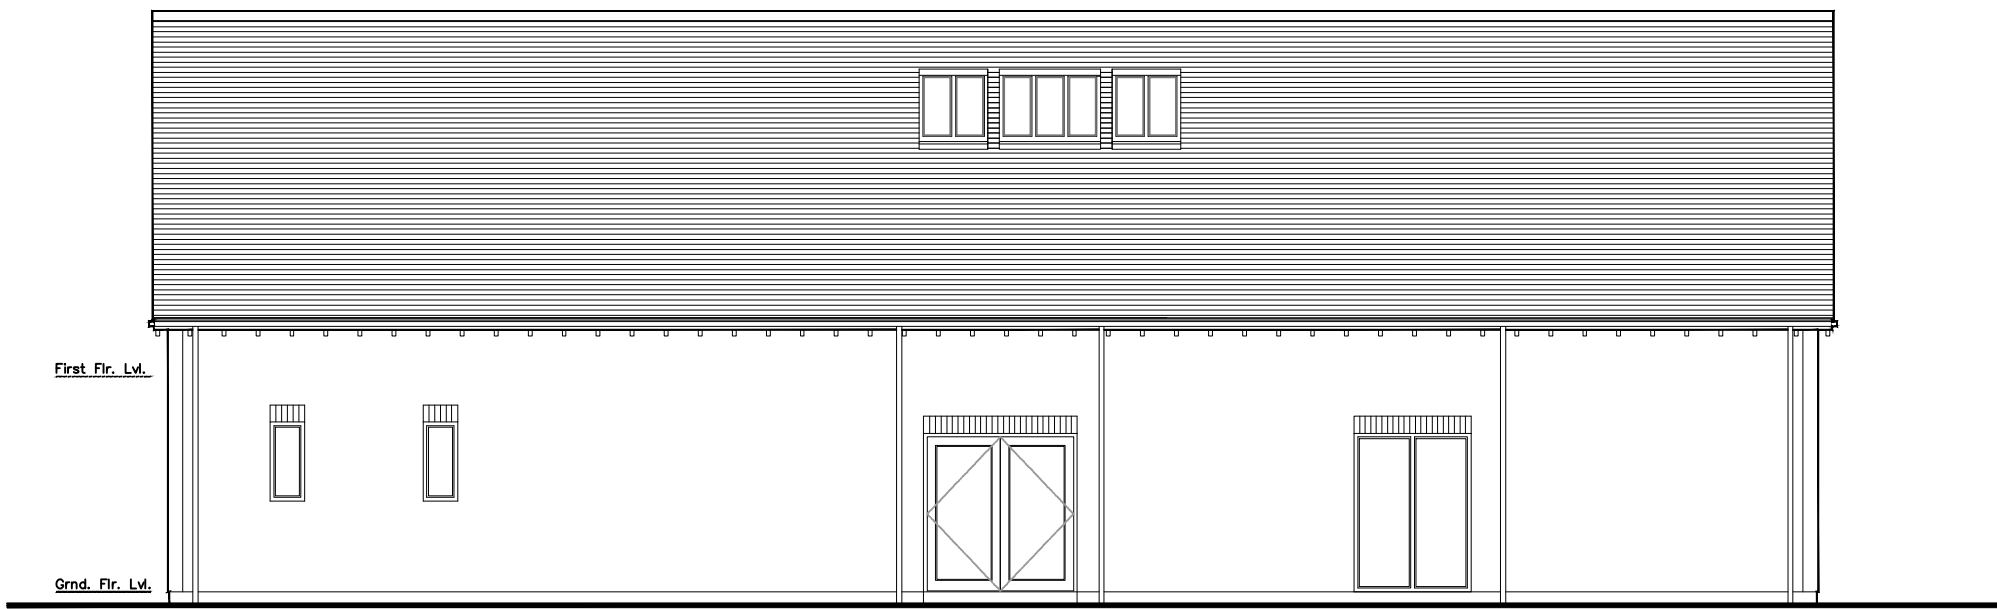

NORTH ELEVATION



SOUTH ELEVATION

 

Copyright. This drawing is the property of A&M Architectural Partnership LLP. Its copyright and design content is reserved by them and the drawing is issued on the condition that it is not copied, reproduced, retained or disclosed to any other unauthorised person, either wholly or in part without the consent in writing of A&M Architectural Partnership LLP. Do not scale this drawing. Verify all dimensions on site before commencing any work or preparing any shop drawings. All dimensions are in mm unless otherwise stated. Report any alterations or omissions to the Architect. This drawing incorporates information from other professions. A&M Architectural Partnership LLP cannot accept responsibility for the integrity and accuracy of such information. Any clarification and/or additions that are required appertaining to such information should be sought from the relevant profession or their appointed representative. The contractor is to comply in all aspects with current building regulations and European standards, whether or not specifically stated on this drawing.

Rev	Details	Name	Date
.	.	.	.



Client	BOURNE LEISURE LTD.		
Project	CHURCH FARM HOLIDAY VILLAGE PAGHAM, Nr CHICHESTER, WEST SUSSEX. PO21 4NR		
Drawing Name	EXISTING OWNERS EXCLUSIVE ELEVATIONS		
Status	PLANNING		
Scale	1:100 @ A1	Date	October 2011
Drawn By	tf	Checked By	.
Computer File Name	3150-512 Existing Elevations - PLANNING.dwg		
Drawing No	3150-512	Revision	.