


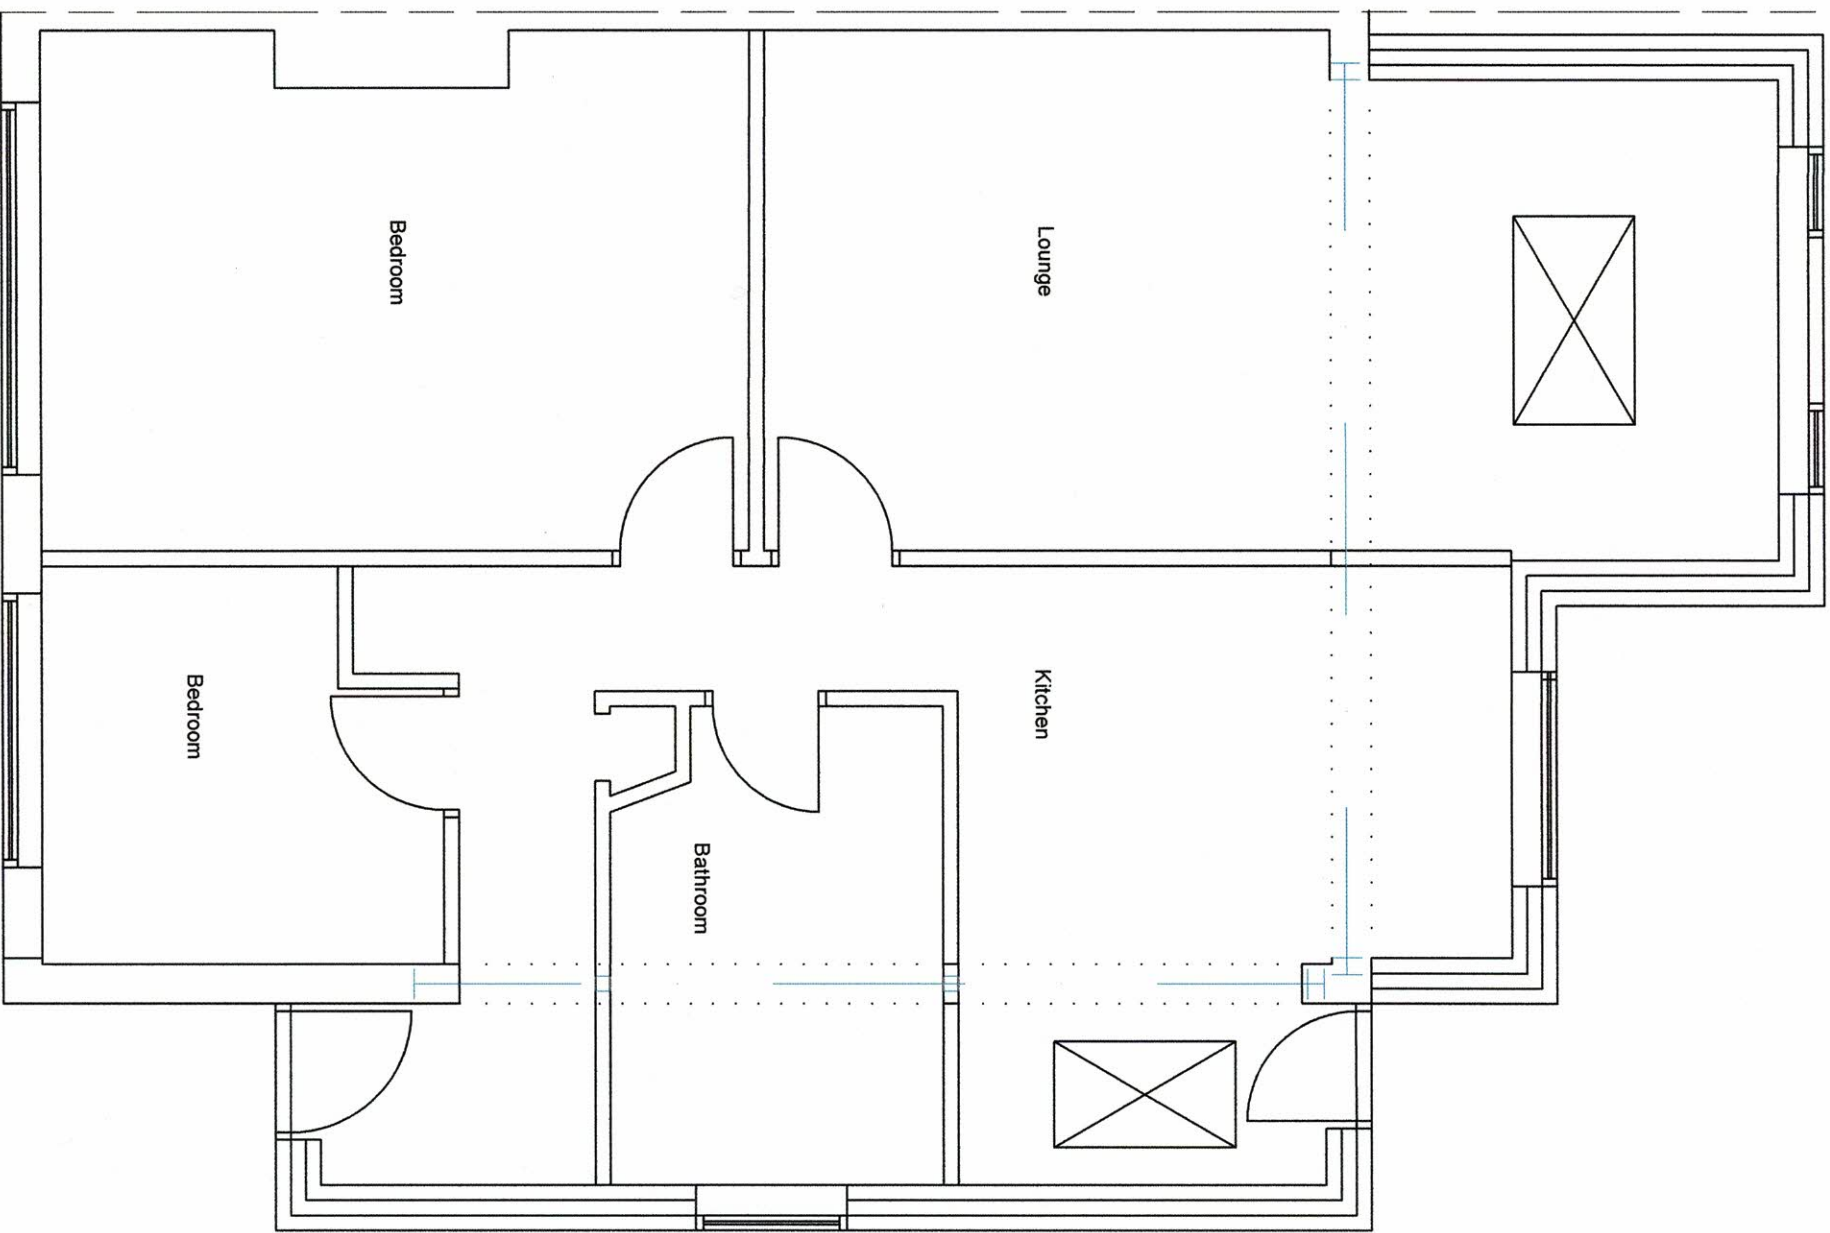

Mr. D. Rowlinson
7 Barons Mead
Pagham PO21 4SF
PROPOSED FLOOR PLAN
AMMENDED
Date: JULY 2020 Scale 1 : 50