



# PROPOSED OWNERS EXCLUSIVE



## CHURCH FARM HOLIDAY VILLAGE - PROPOSED OE PLAN LAYOUTS

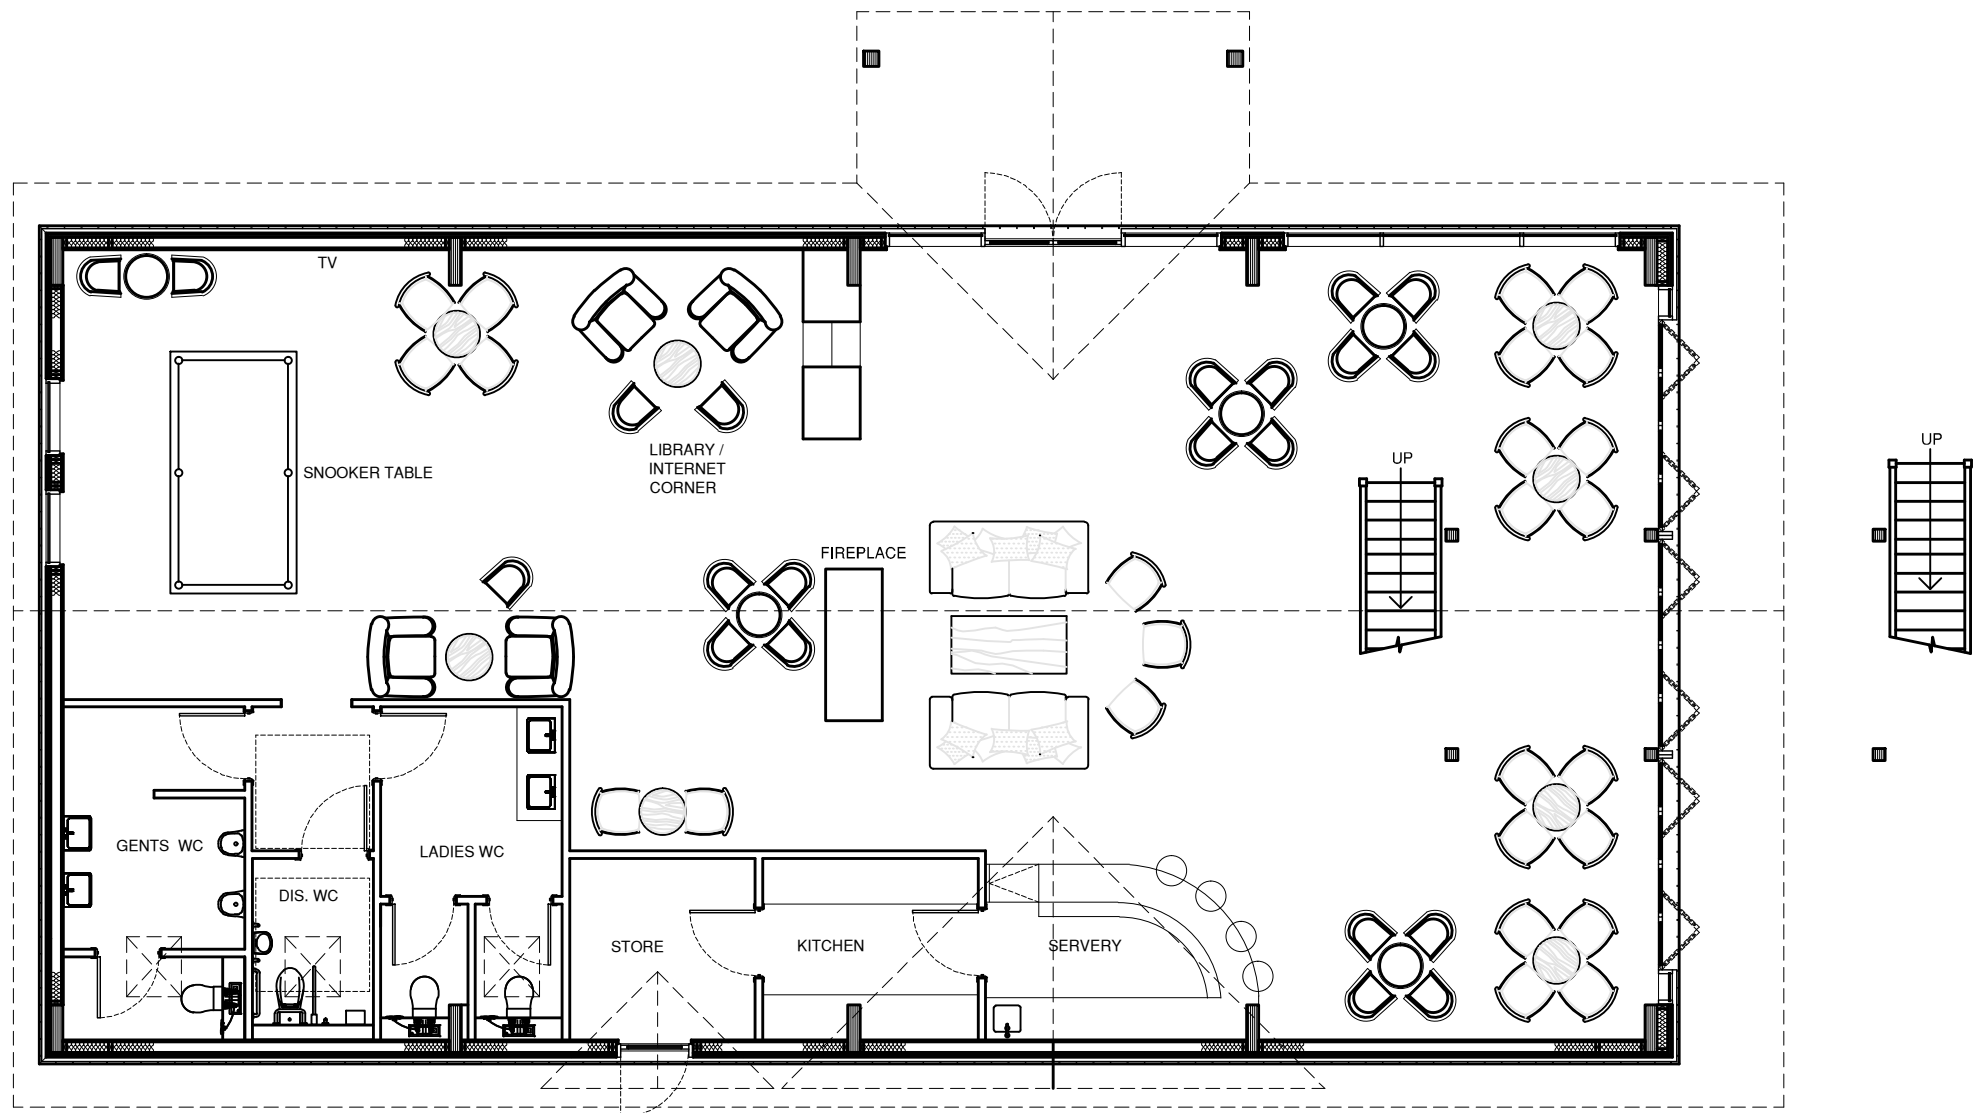

PROPOSED GROUND FLOOR PLAN

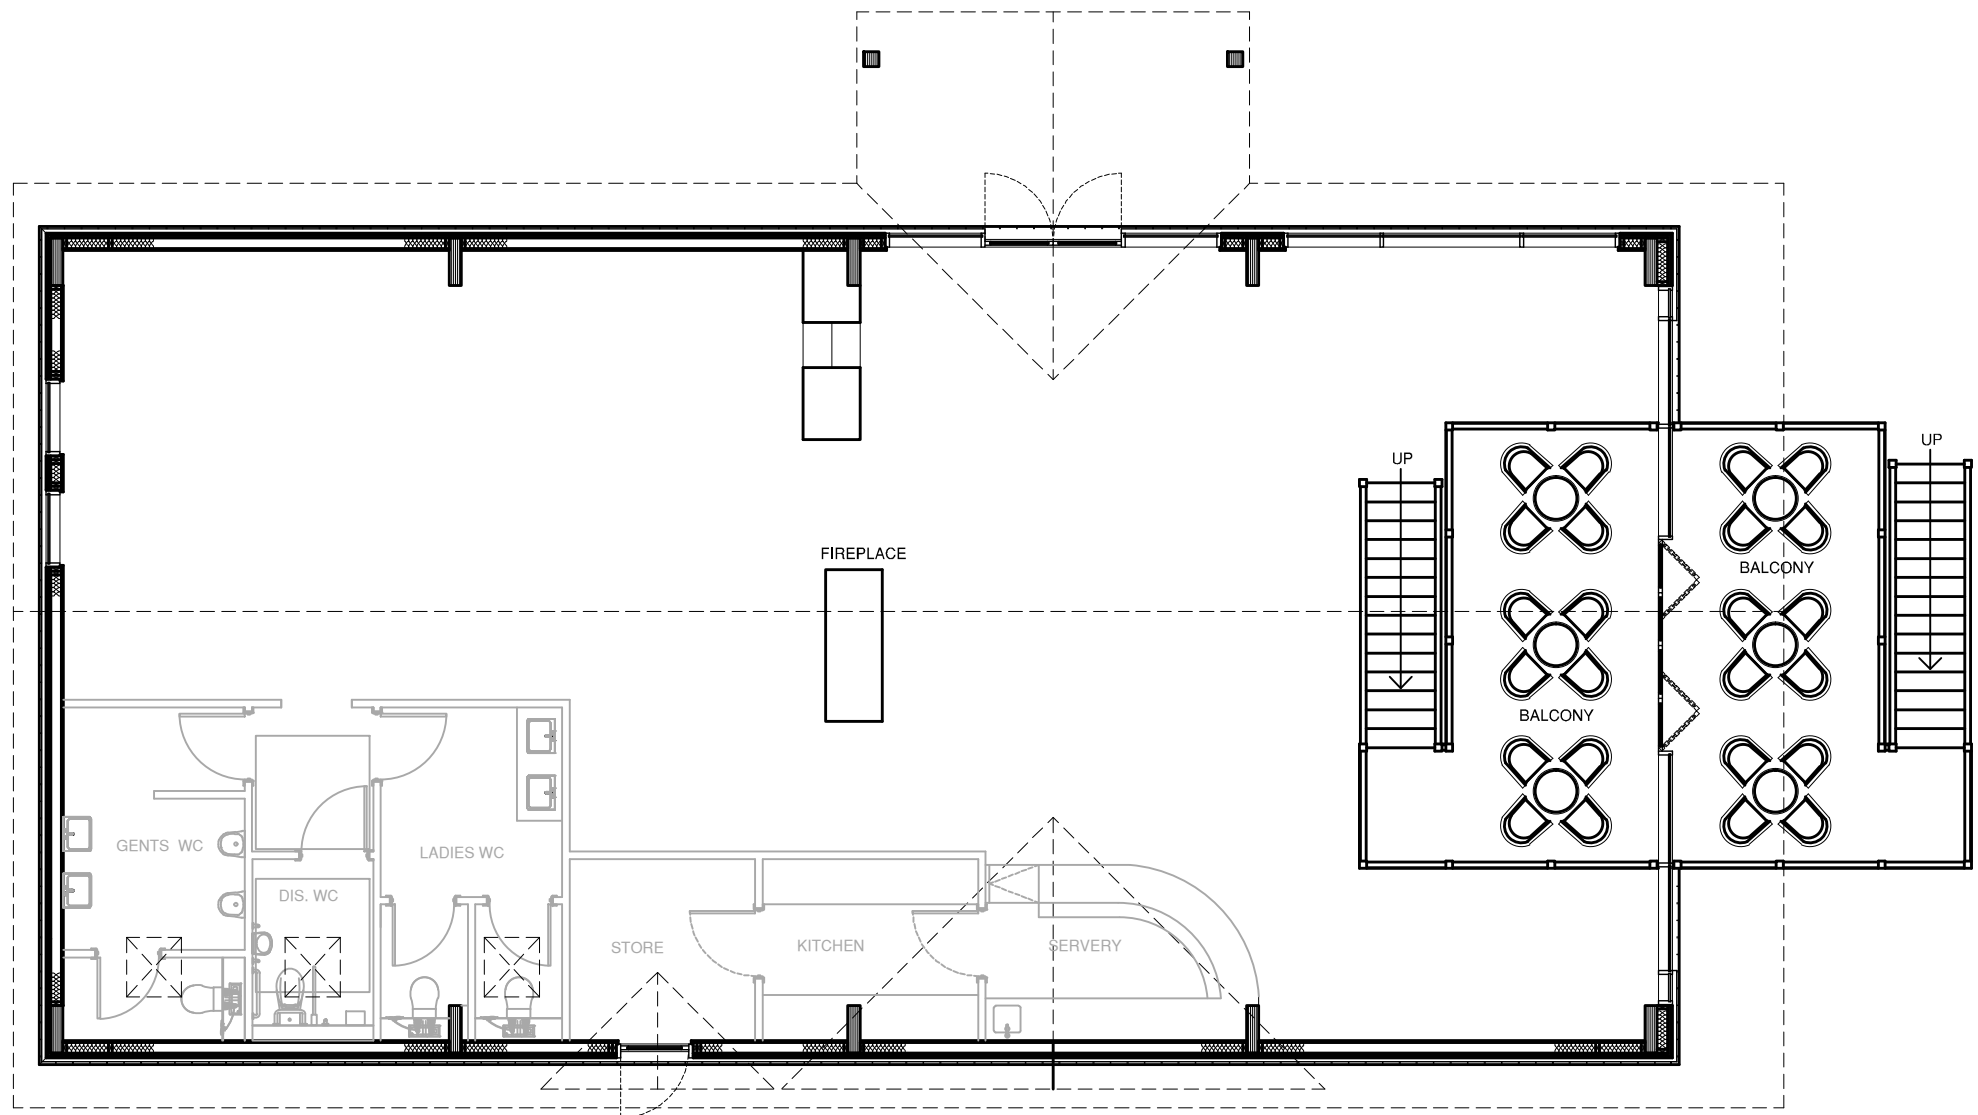

PROPOSED MEZZANINE LEVEL

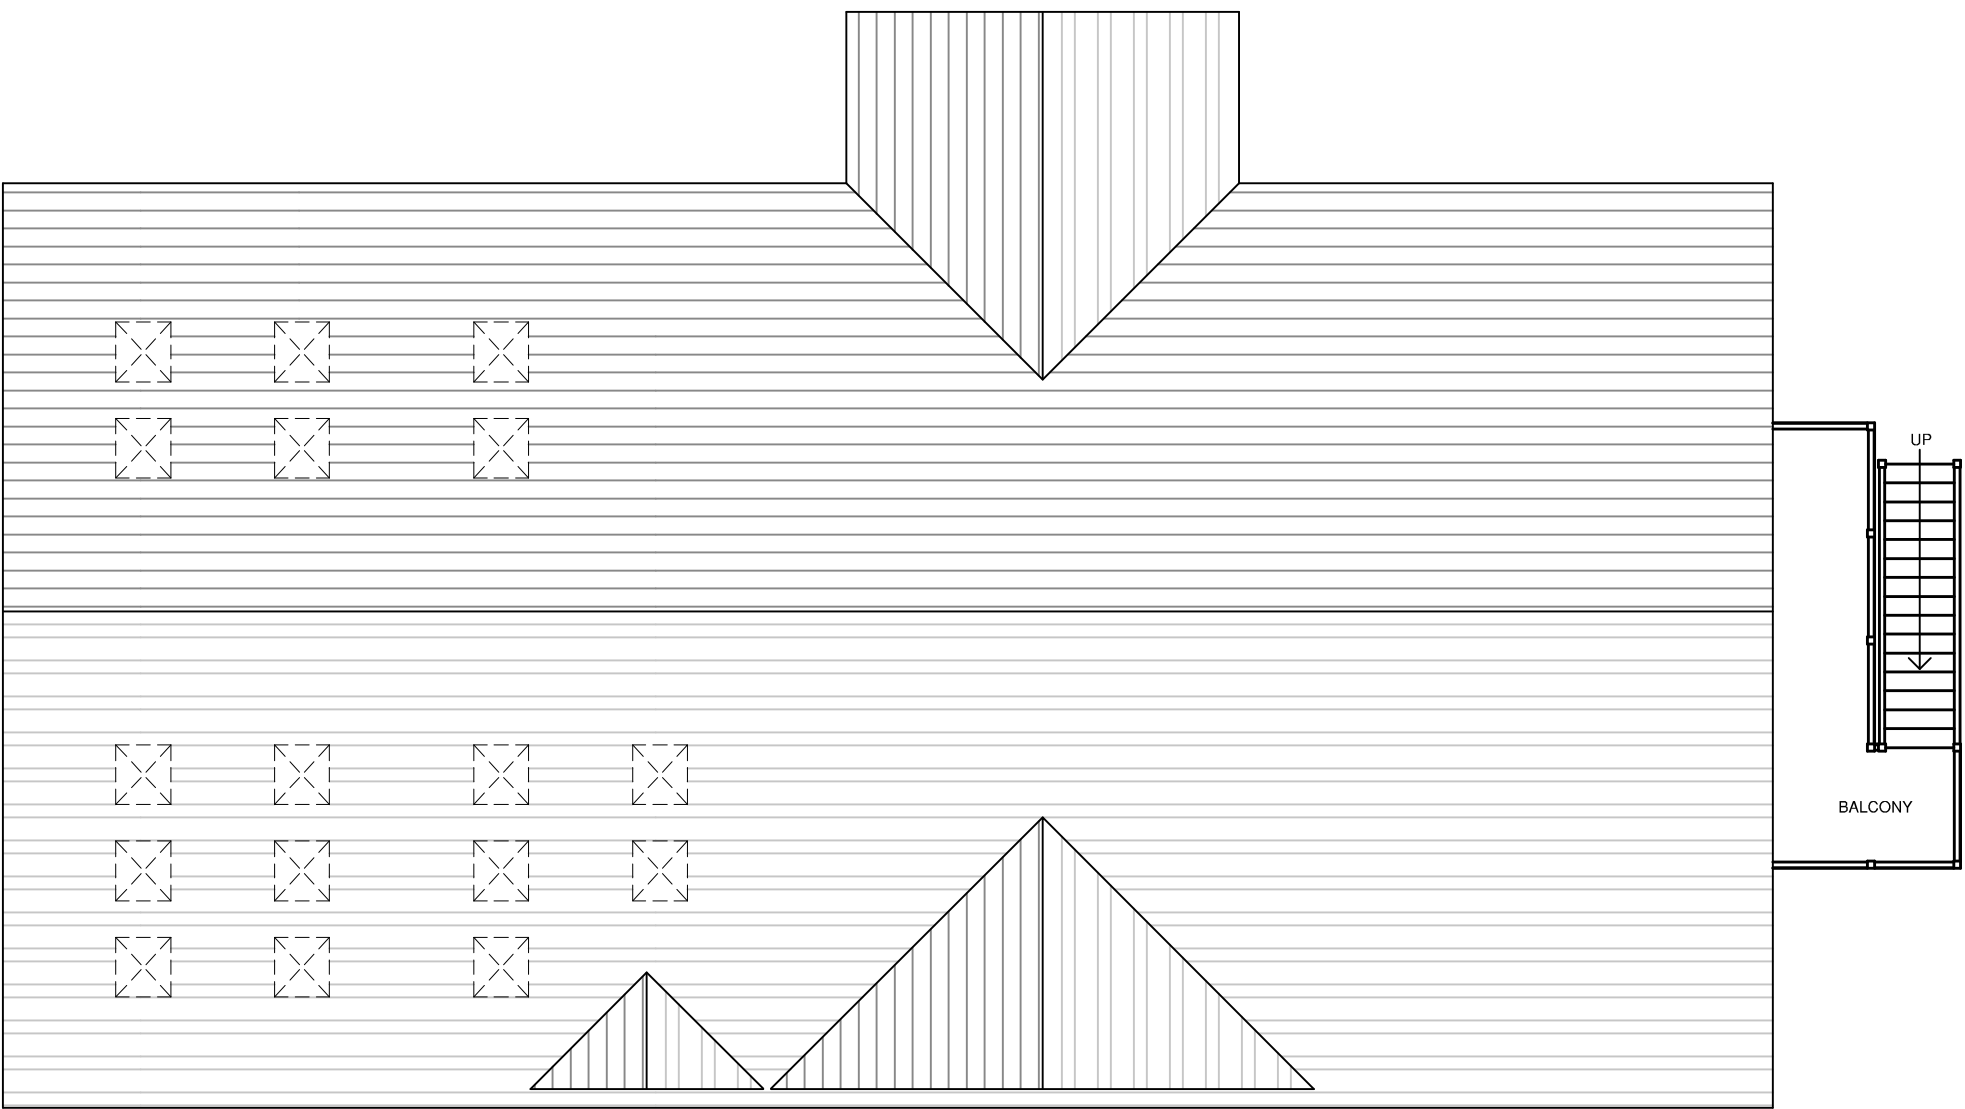 

PROPOSED ROOF PLAN

Copyright. This drawing is the property of A&M Architectural Partnership LLP. Its copyright and design content is reserved by them and the drawing is issued on the condition that it is not copied, reproduced, retained or disclosed to any other unauthorised person, either wholly or in part without the consent in writing of A&M Architectural Partnership LLP.  
Do not scale this drawing.

Verify all dimensions on site before commencing any work or preparing any shop drawings. All dimensions are in mm unless otherwise stated. Report any alterations or omissions to the Architect. This drawing incorporates information from other professions. A&M Architectural Partnership LLP cannot accept responsibility for the integrity and accuracy of such information. Any clarification and/or additions that are required appertaining to such information should be sought from the relevant profession or their appointed representative.

| Rev | Details | Name | Date |
|-----|---------|------|------|
| .   |         | .    | .    |



|   |                                                                                |
|---|--------------------------------------------------------------------------------|
|  <p>ARCHITECTURAL PARTNERSHIP LLP<br/>40 CAMBRIDGE ROAD,<br/>HASTINGS, EAST SUSSEX<br/>TN34 1DT<br/>T: 01424 200222<br/>F: 01424 200333<br/>E: admin@a-and-m.co.uk</p> |                                                                                |
| Client   | BOURNE LEISURE LTD.                                                            |
| Project   | CHURCH FARM<br>HOLIDAY VILLAGE<br>PAGHAM, Nr CHICHESTER, WEST SUSSEX. PO21 4NR |
| Drawing Name   | PROPOSED OWNERS<br>EXCLUSIVE PLAN LAYOUTS                                      |
| Status   | PLANNING                                                                       |
| Scale   | 1:100 @ A1                                                                     |
| Date   | July 2010                                                                      |
| Drawn By   | tf                                                                             |
| Checked By   | .                                                                              |
| Computer File Name   | 3150-120-121-122-123 Proposed - Planning.dwg                                   |
| Drawing No   | 3150-122                                                                       |
| Revision   | .                                                                              |