


PROPOSED OWNERS EXCLUSIVE

CHURCH FARM HOLIDAY VILLAGE - PROPOSED OE ELEVATIONS & TYPICAL SECTION



Datum 0.00m

SIDE ELEVATION - WEST FACING

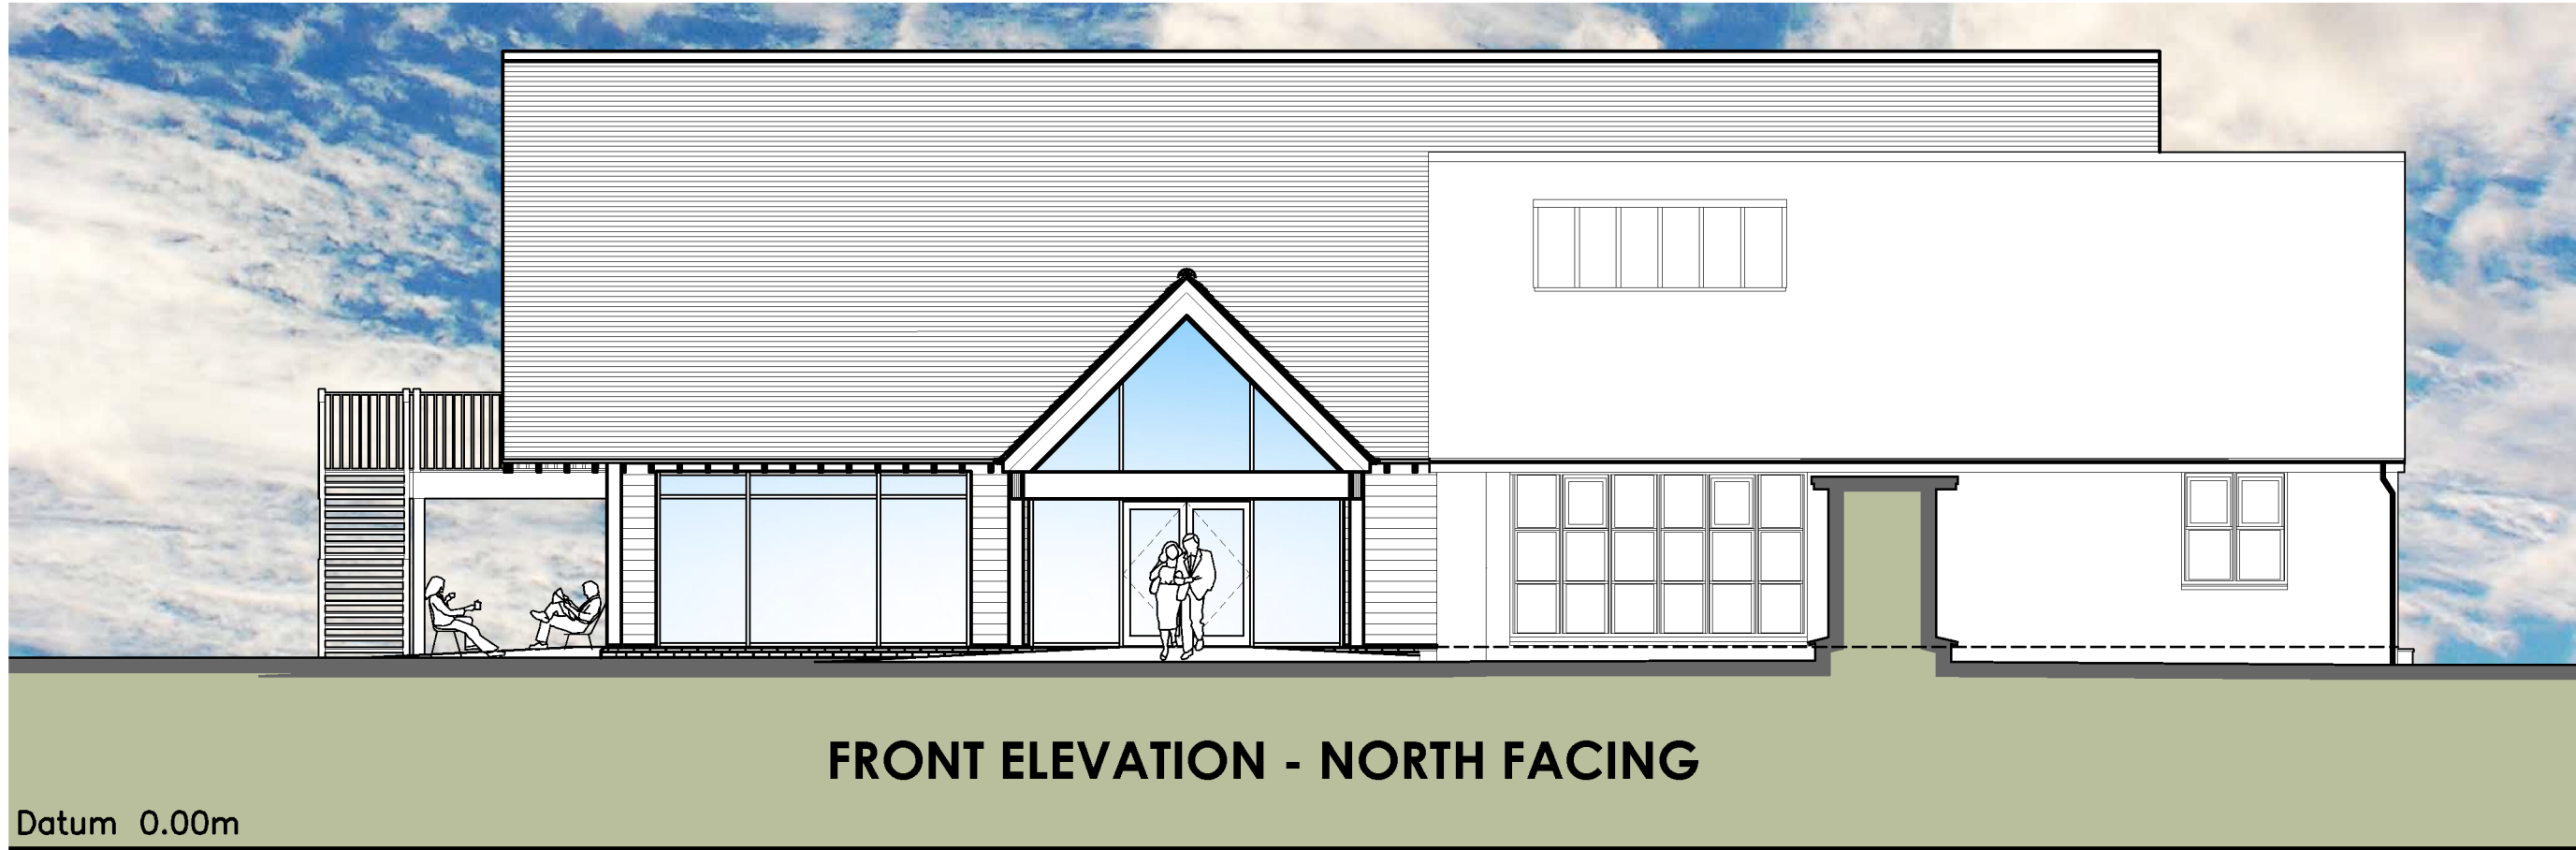

Datum 0.00m

FRONT ELEVATION - NORTH FACING




Datum 0.00m

FRONT ELEVATION - NORTH FACING




Datum 0.00m

SIDE ELEVATION - EAST FACING

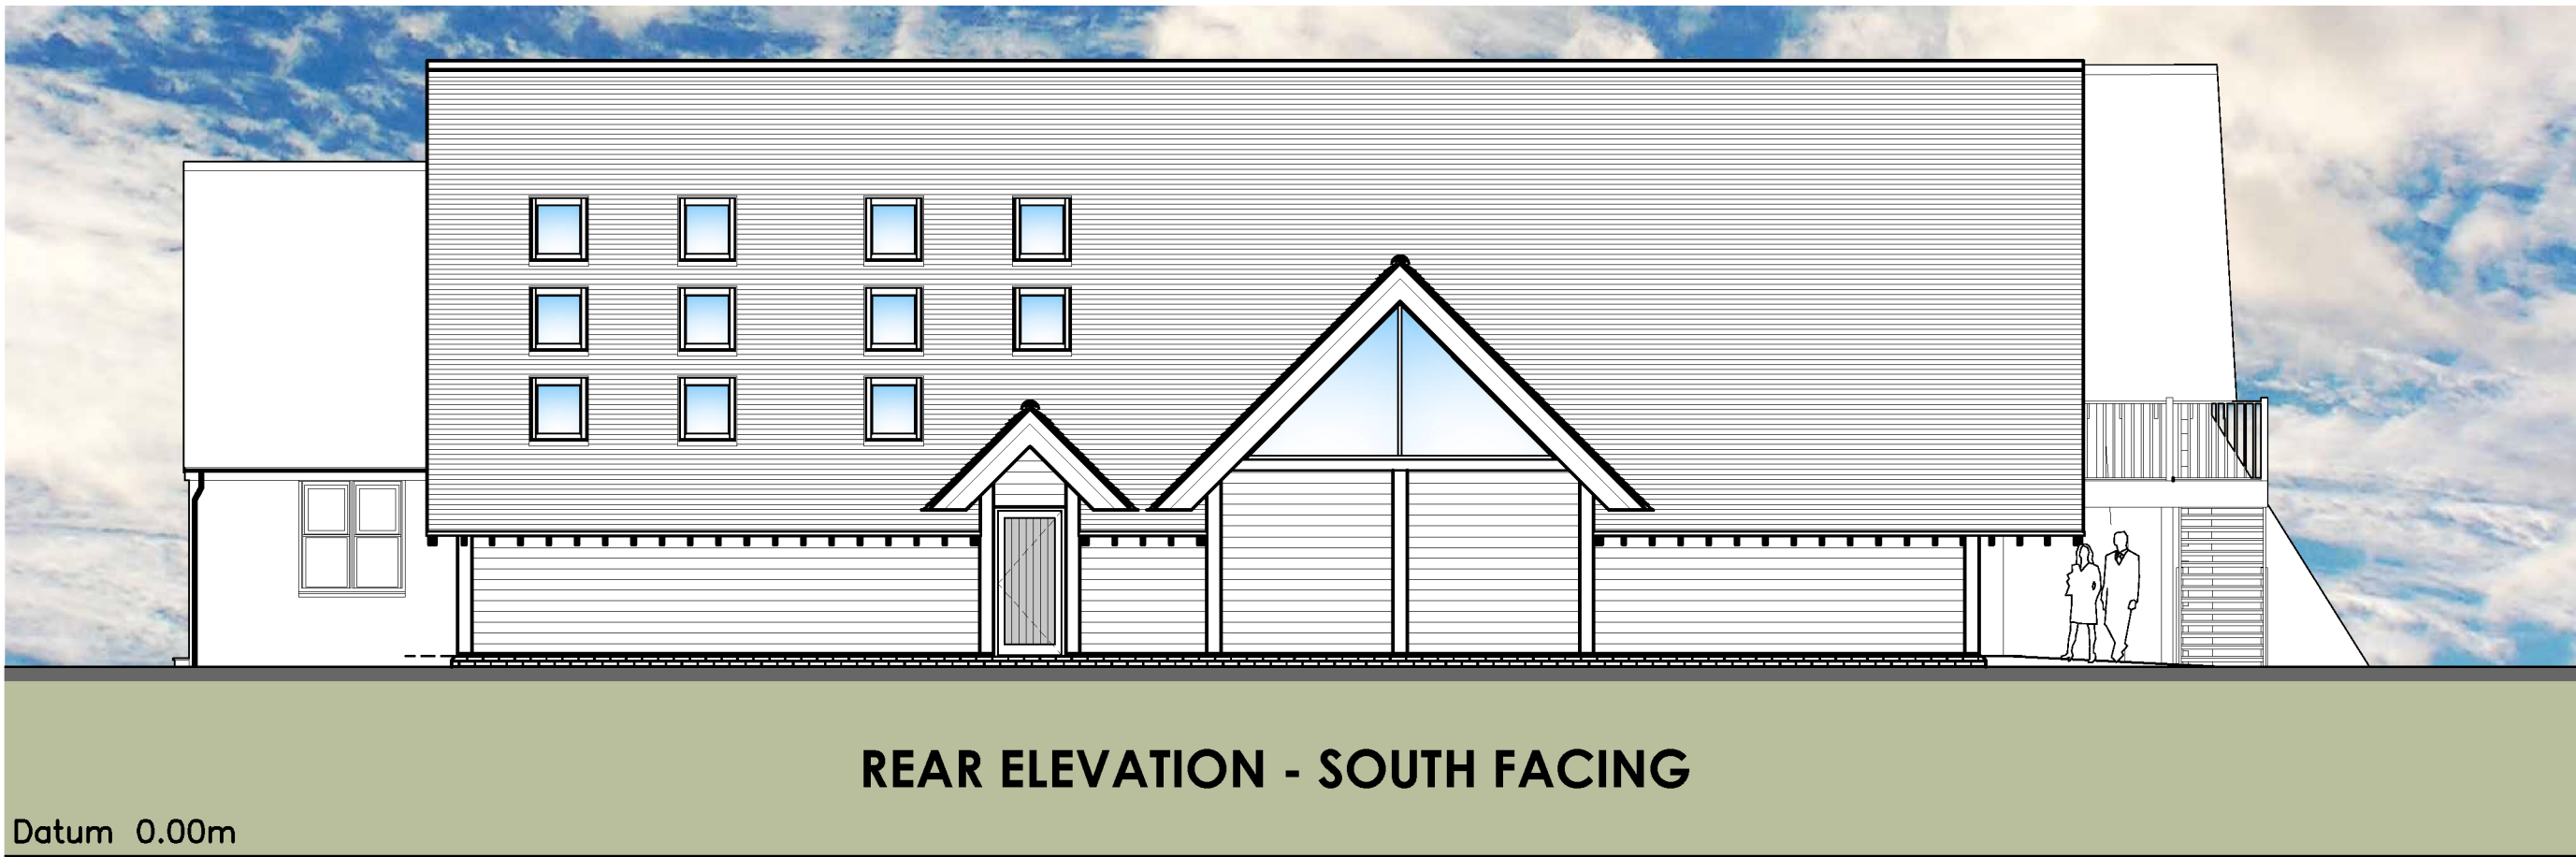

Datum 0.00m

REAR ELEVATION - SOUTH FACING

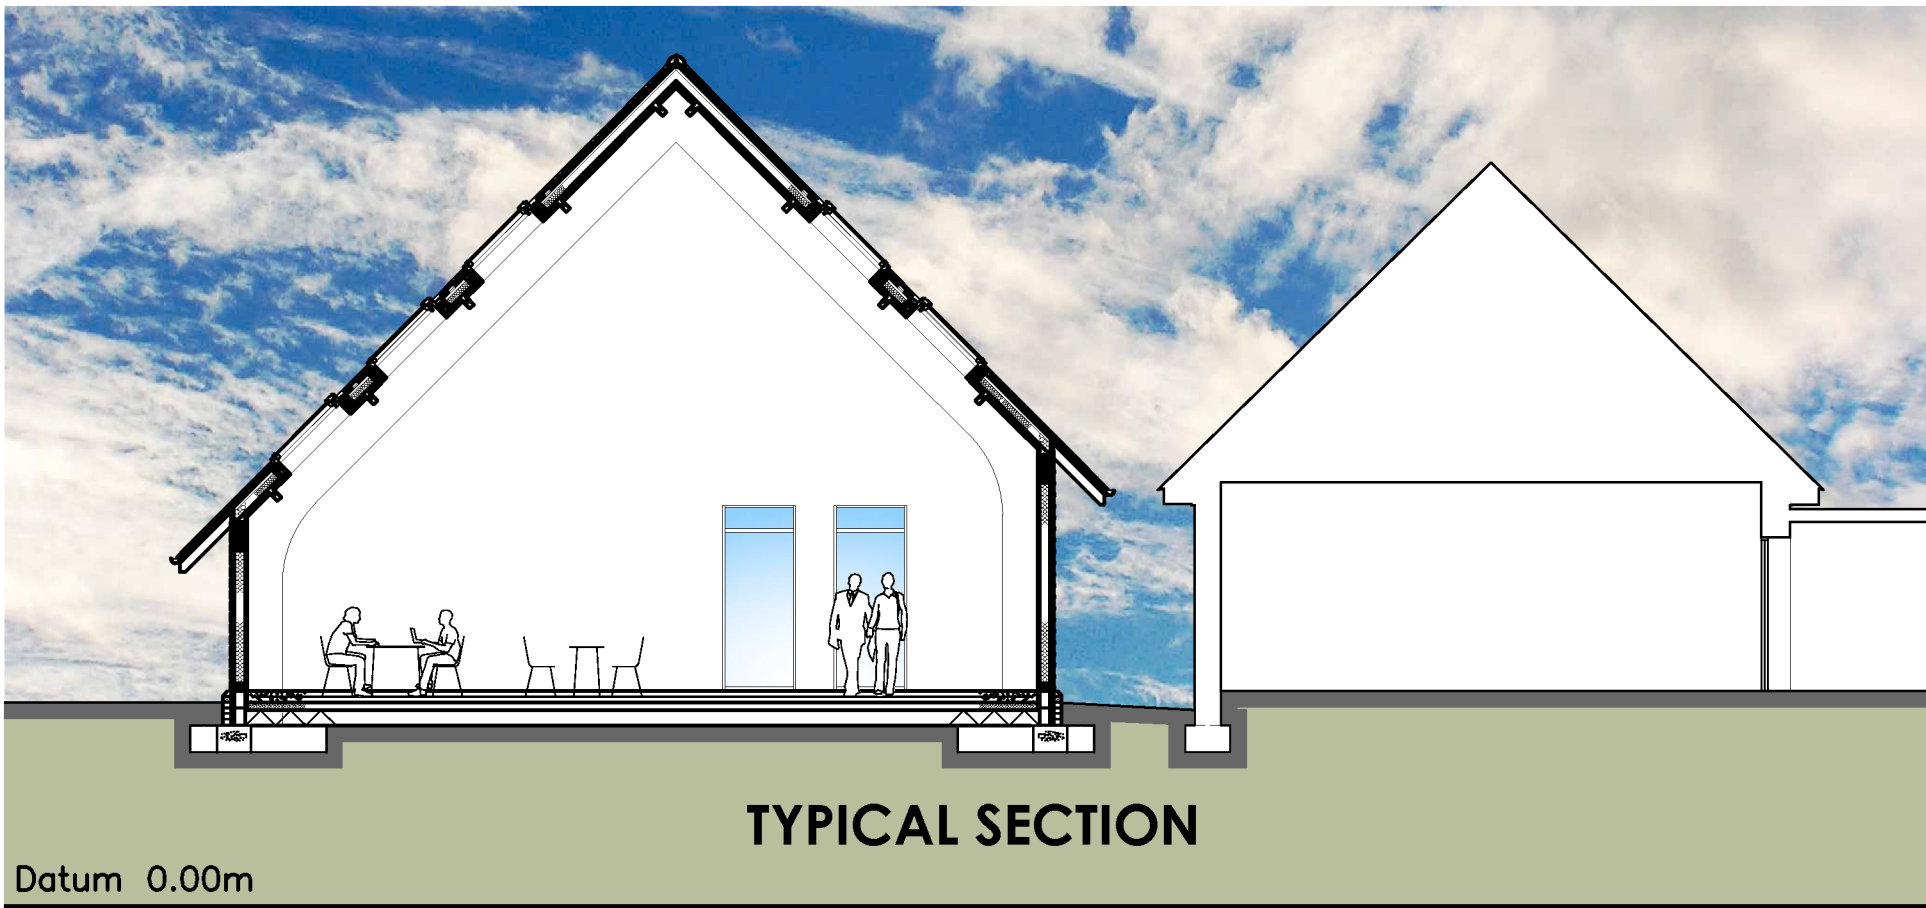

Datum 0.00m

TYPICAL SECTION

Copyright. This drawing is the property of A&M Architectural Partnership LLP. Its copyright and design content is reserved by them and the drawing is issued on the condition that it is not copied, reproduced, retained or disclosed to any other unauthorised person, either wholly or in part without the consent in writing of A&M Architectural Partnership LLP. Do not scale this drawing.

Verify all dimensions on site before commencing any work or preparing any shop drawings. All dimensions are in mm unless otherwise stated. Report any alterations or omissions to the Architect. This drawing incorporates information from other professions. A&M Architectural Partnership LLP cannot accept responsibility for the integrity and accuracy of such information. Any clarification and/or additions that are required appertaining to such information should be sought from the relevant profession or their appointed representative.

Rev	Details	Name	Date

Finishes Key:-

Roof covering to be plain tiles in red/brown - Colour T.B.C.

Shiplap timber boarding & trims - Natural Finish

Glazing sections to be aluminium polyester powder coated

Colour - T.B.C.

Engineering brick plinth - Colour T.B.C

Exposed timber verges, rafter feet, etc, - Natural Finish

Gutters & down pipes to be aluminium polyester powder coated

Colour - T.B.C.

External balcony & entrance feature in timber - Natural Finish

Velux rooflights



OWNERS EXCLUSIVE



BOURNE
LEISURE
LIMITED



ARCHITECTURAL PARTNERSHIP LLP
40 CAMBRIDGE ROAD,
HASTINGS, EAST SUSSEX
TN34 1DT
T: 01424 200222
F: 01424 200333
E: admin@a-and-m.co.uk

Client
BOURNE LEISURE LTD.

Project
CHURCH FARM
HOLIDAY VILLAGE
PAGHAM, Nr CHICHESTER, WEST SUSSEX. PO21 4NR

Drawing Name
PROPOSED OWNERS
EXCLUSIVE ELEVATIONS
& TYPICAL SECTION

Status
PLANNING

Scale
1:100 @ A1
Date
July 2010
Drawn By
tf
Checked By
.

Computer File Name
3150-120-121-122-123 Proposed - Planning.dwg

Drawing No
3150-123

Revision
.