



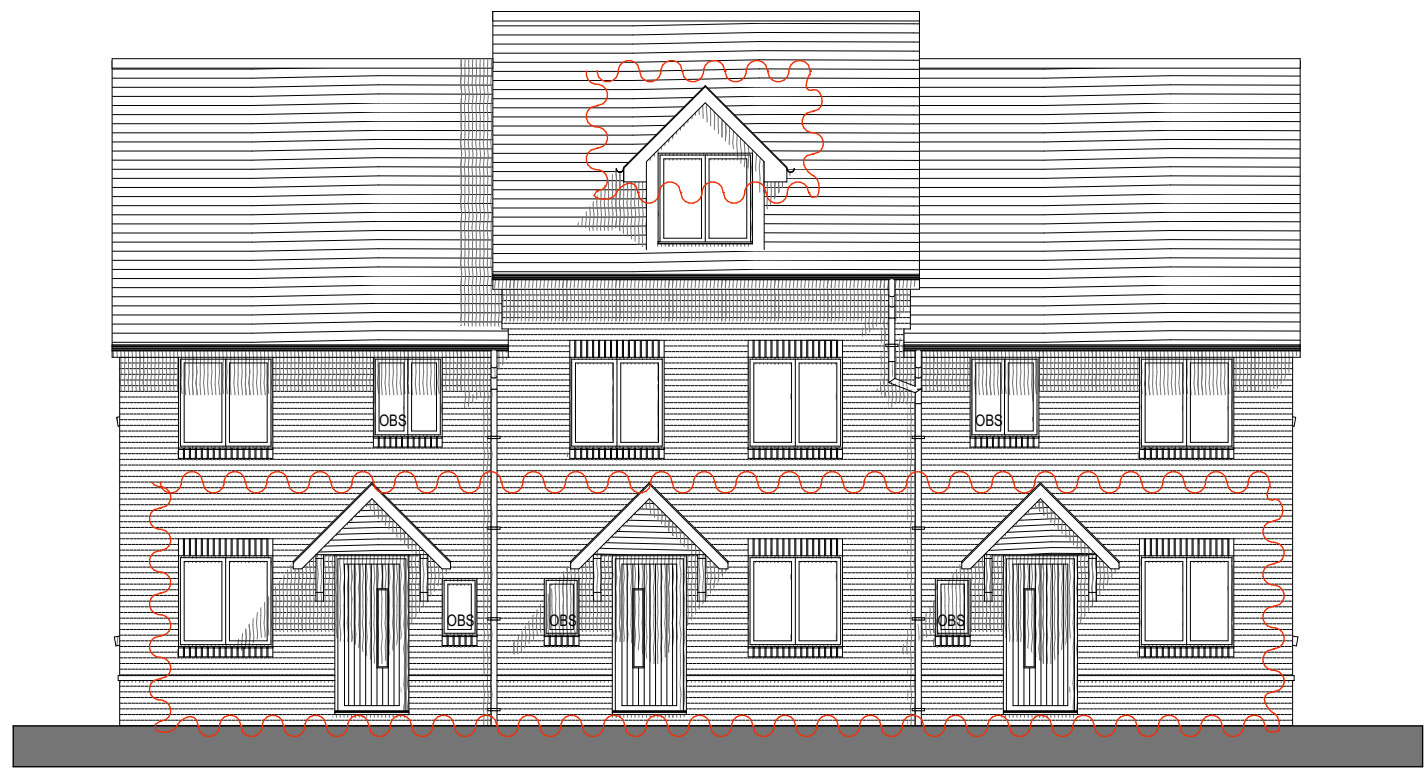


Plot 14
Plot 13
Plot 12
FRONT ELEVATION

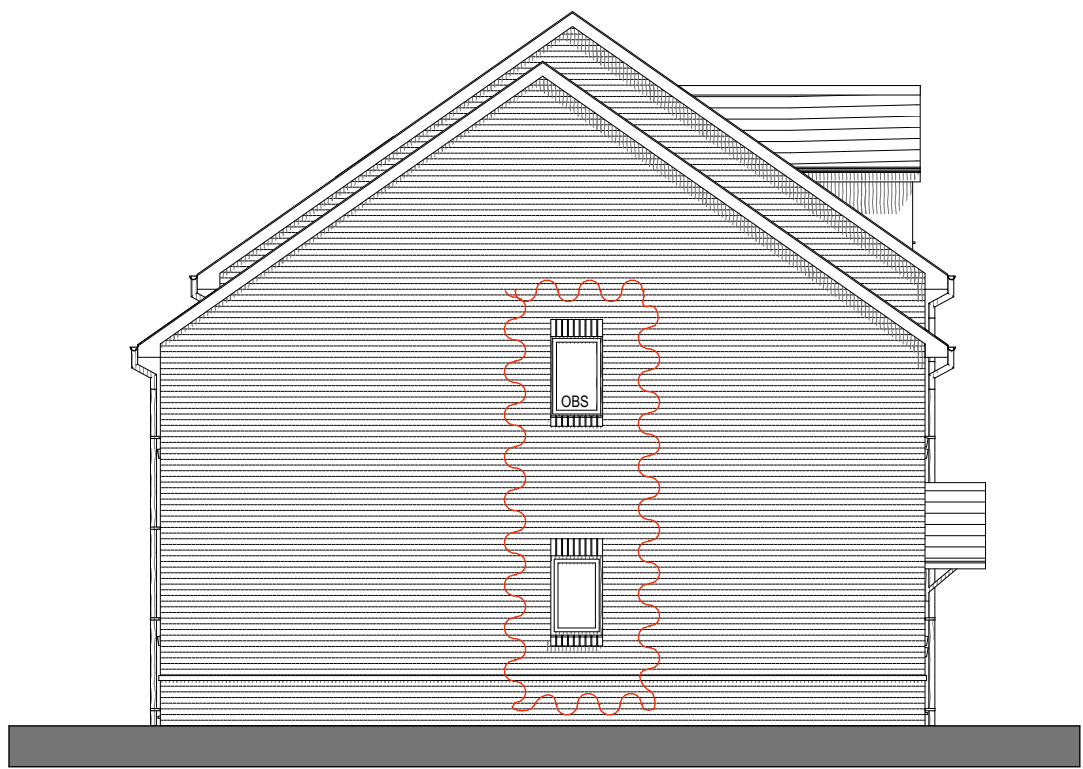


Plot 14
SIDE ELEVATION



Plot 12
Plot 13
Plot 14
REAR ELEVATION

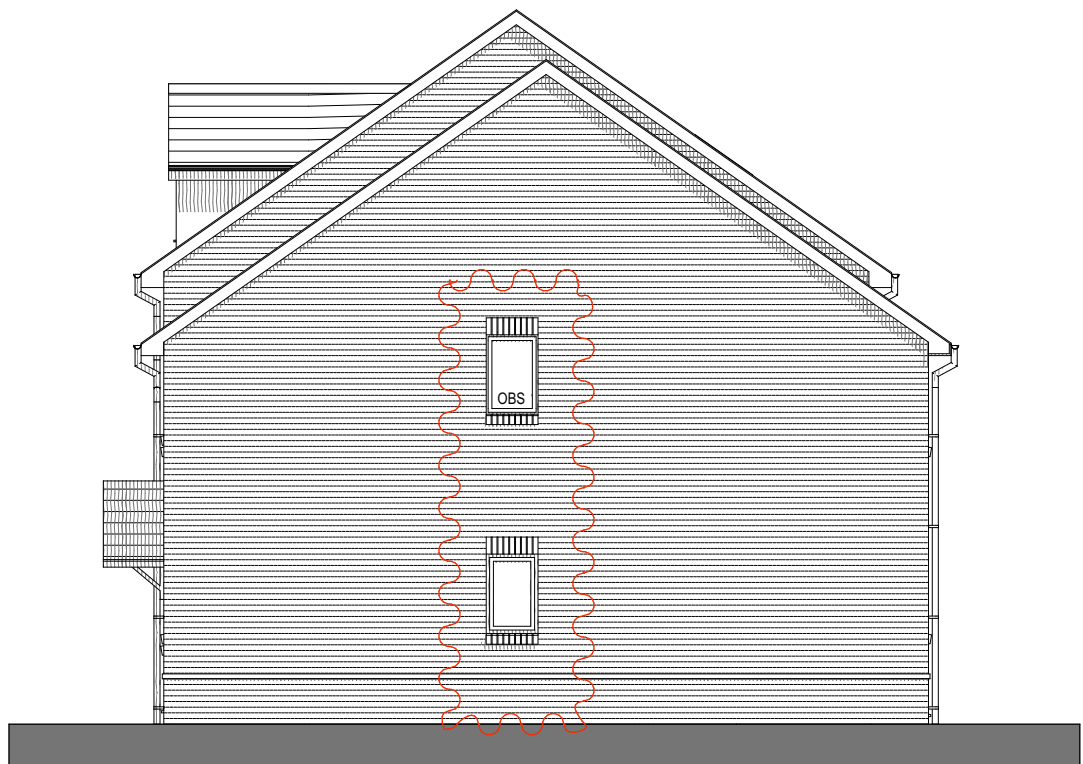


Plot 12
SIDE ELEVATION

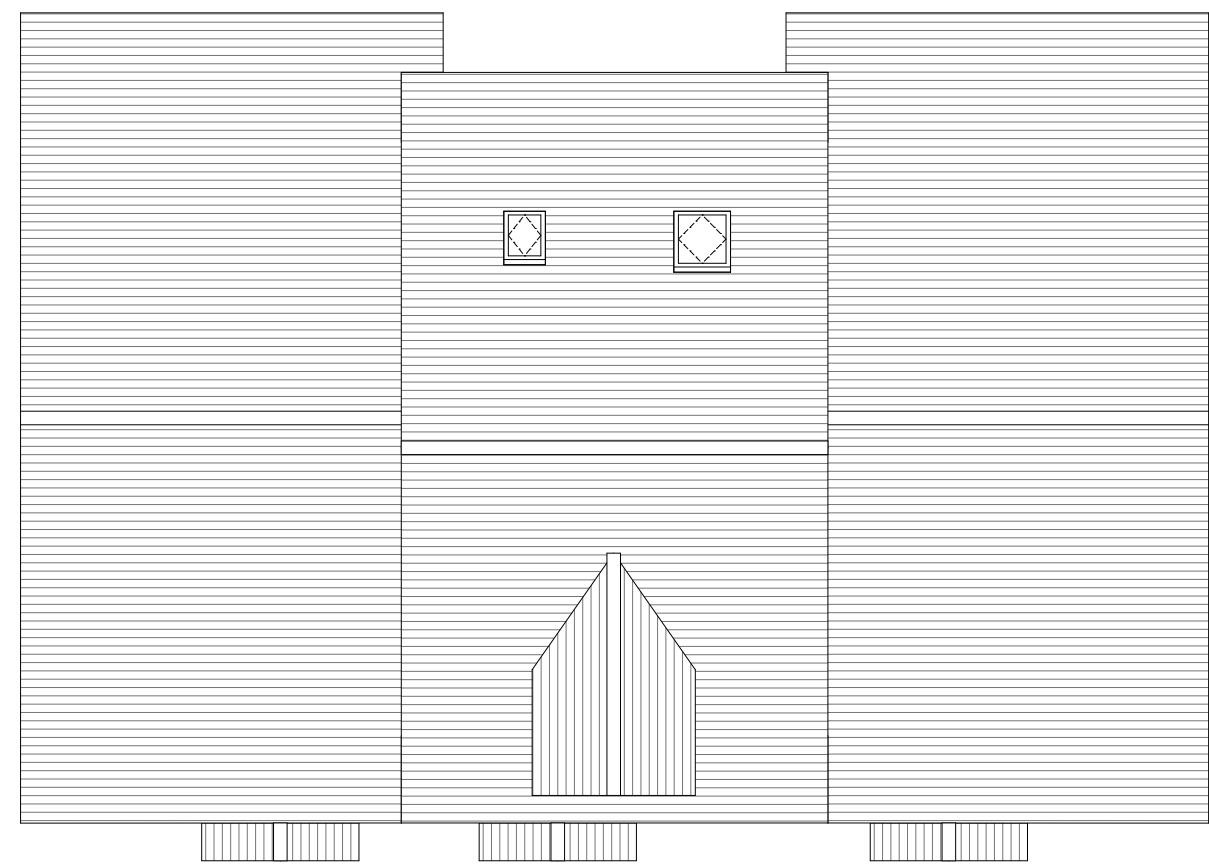


Plot 14
Plot 13
Plot 12
ROOF PLAN



Plot 14
89.50sqm / 963sqft
Plot 13
115.34sqm / 1242sqft
Plot 12
89.50sqm / 963sqft
GROUND FLOOR PLAN

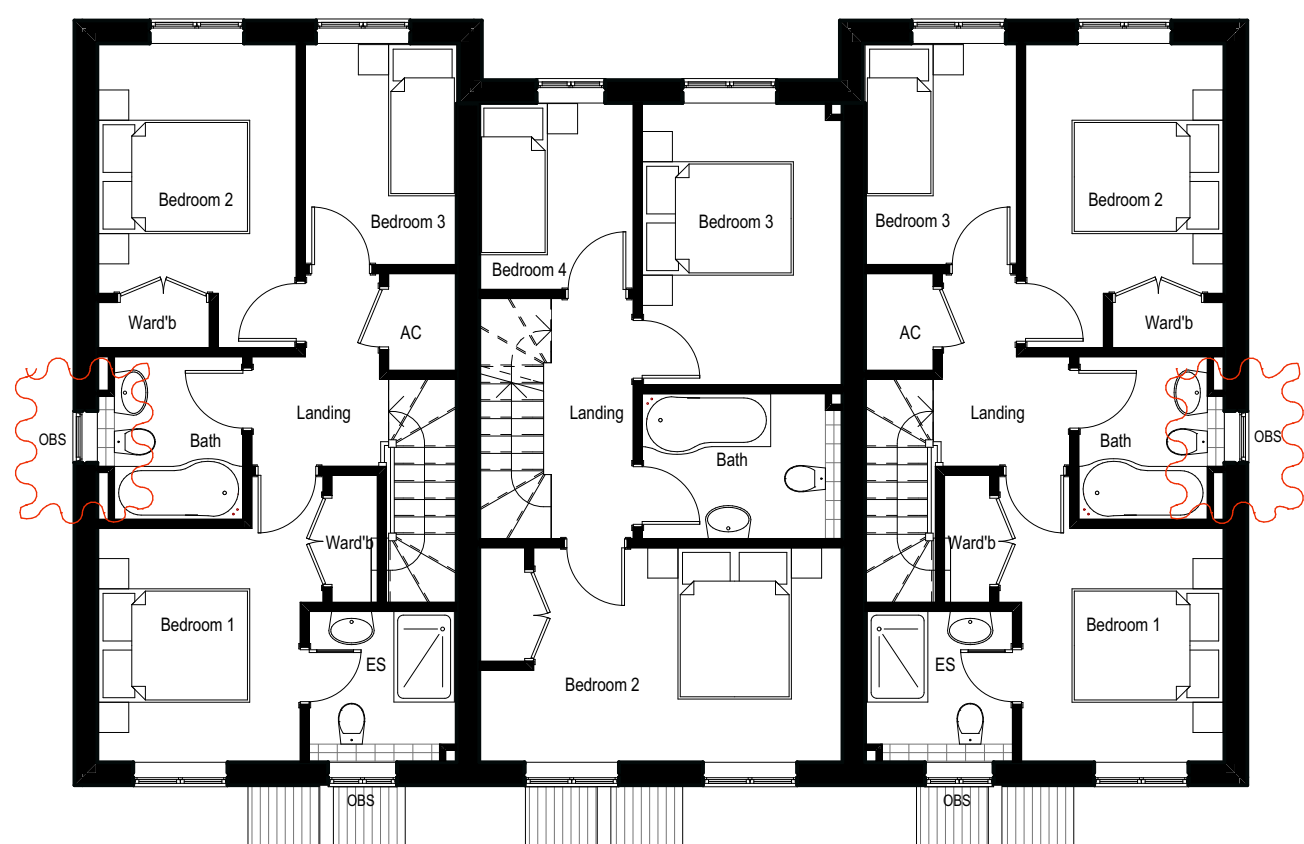

Plot 14
Plot 13
Plot 12
FIRST FLOOR PLAN

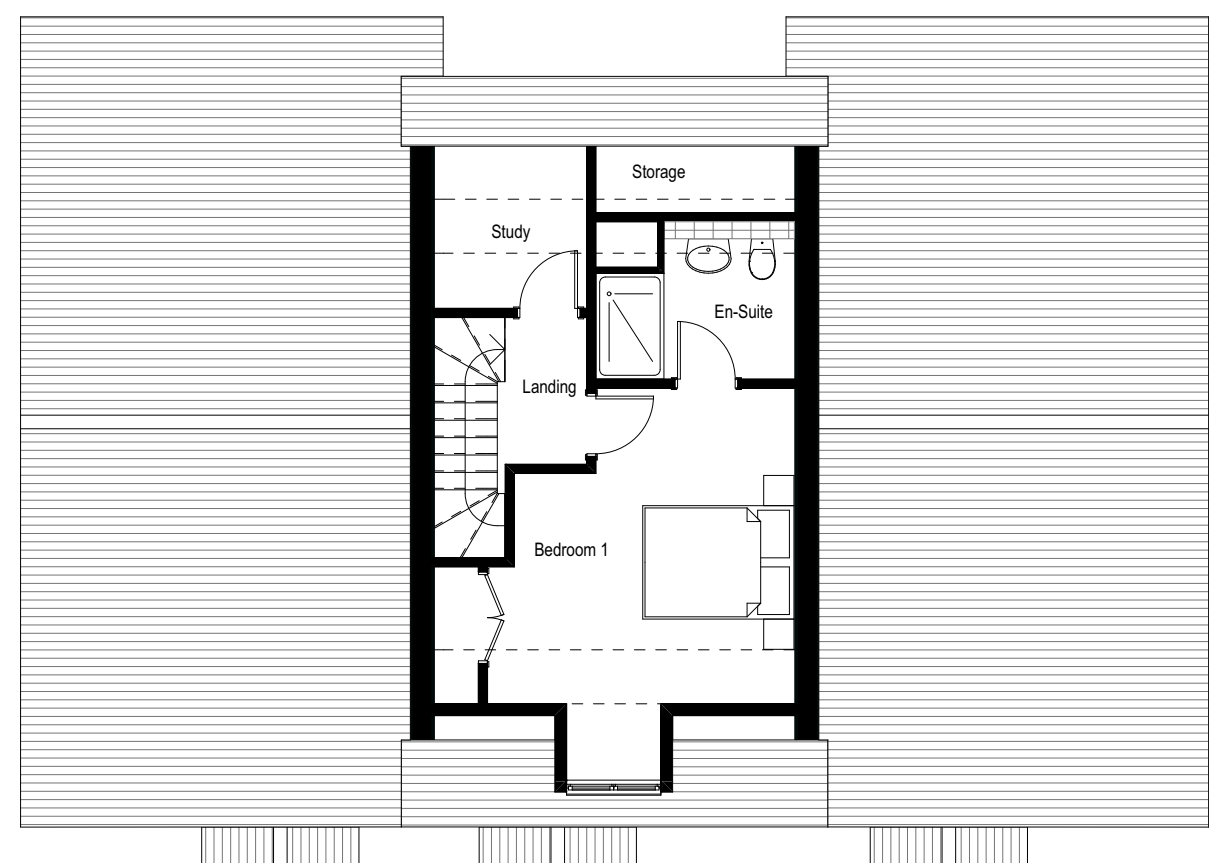

Plot 14
Plot 13
Plot 12
SECOND FLOOR PLAN

Note: For amendments please refer to revision clouds. For a comparison against approved drawings, please refer to approved drawing number 11-1065-015-A



Victoria House 14 St Johns Road Hedge End Southampton Hampshire SO30 4AB
Tel: 01489 773577 * Fax: 01489 767111 * E-mail: sales@crayfernhomes.co.uk
Do not scale this drawing. Use written dimensions only. All dimensions are to be checked on site prior to commencement of work. This drawing is the copyright of Crayfern Homes Limited and may not be copied, altered or reproduced in any way without their written authority.

PLOT 12-14 - Plans and Elevations
DEVELOPMENT AT:
251 PAGHAM ROAD
PAGHAM

FOR
CRAYFERN HOMES LIMITED
Scale : 1:100 @ A1 Date : AUG 17
Drawing No : 108_16 SK06

