



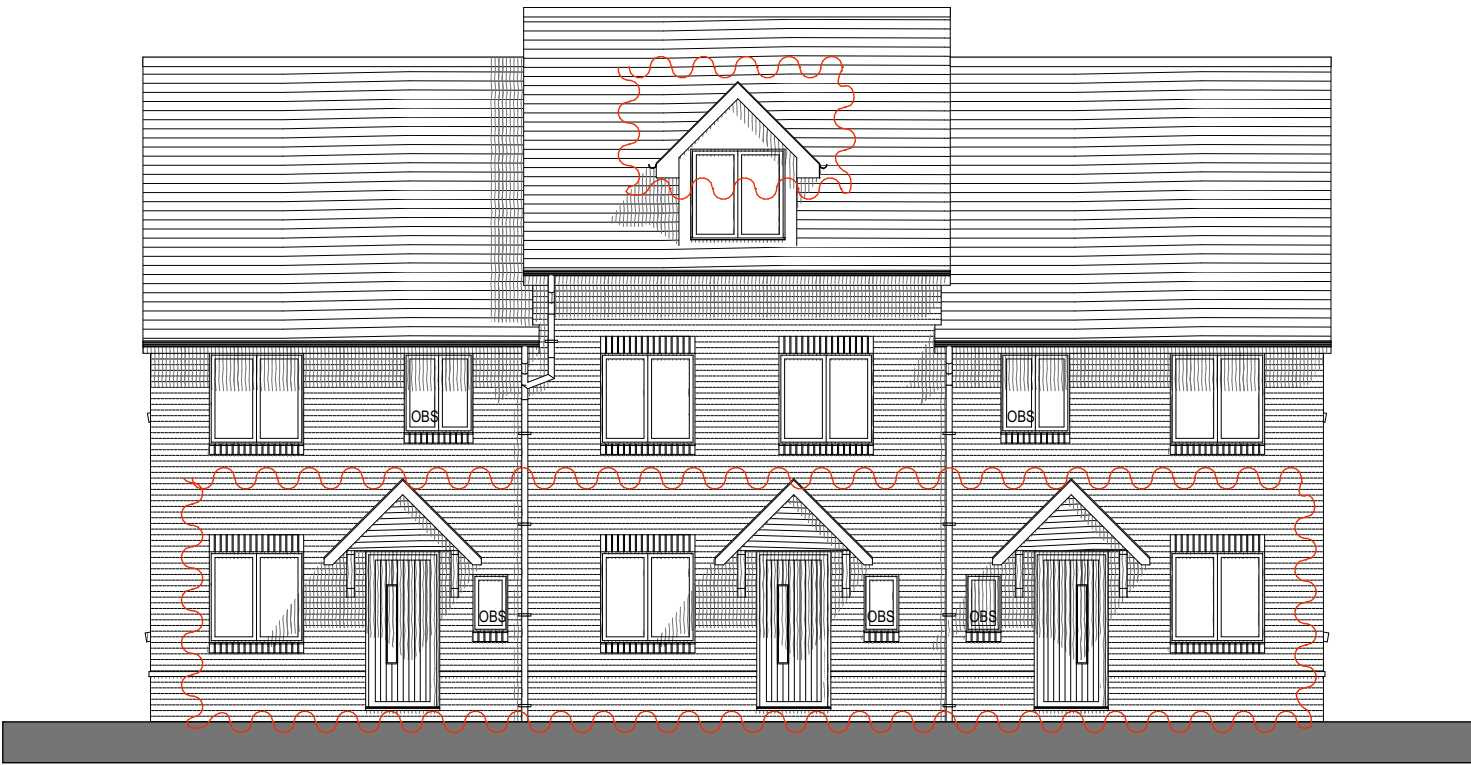


Plot 17
FRONT ELEVATION

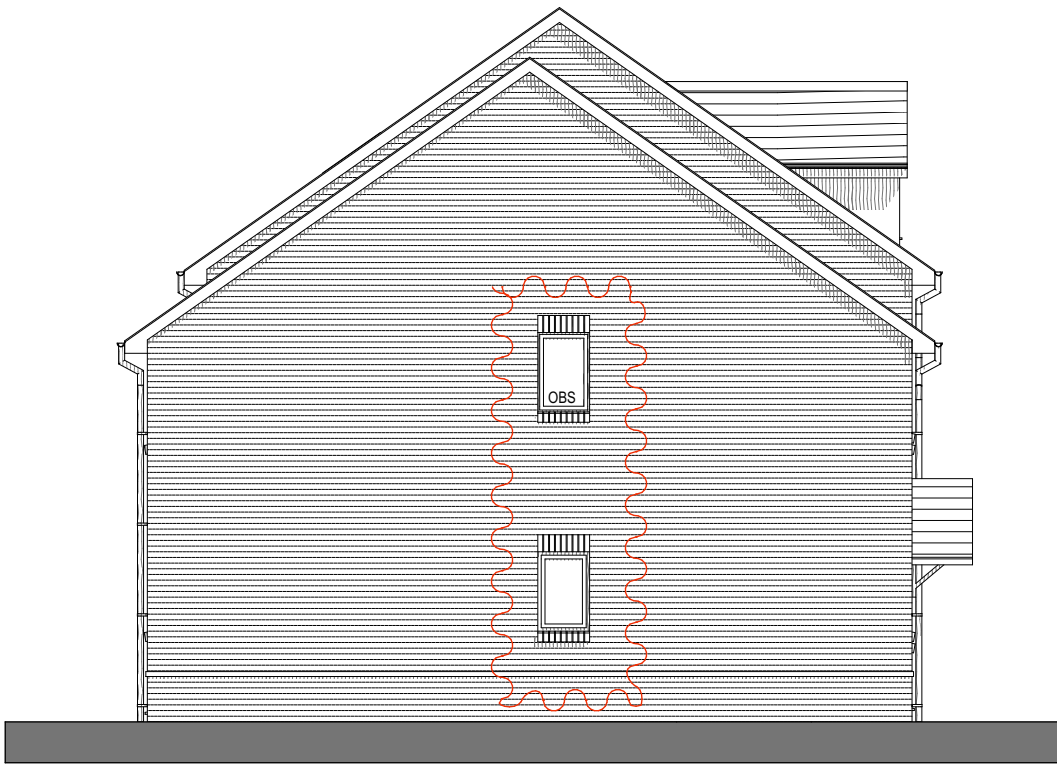


Plot 17
SIDE ELEVATION




Plot 15
REAR ELEVATION

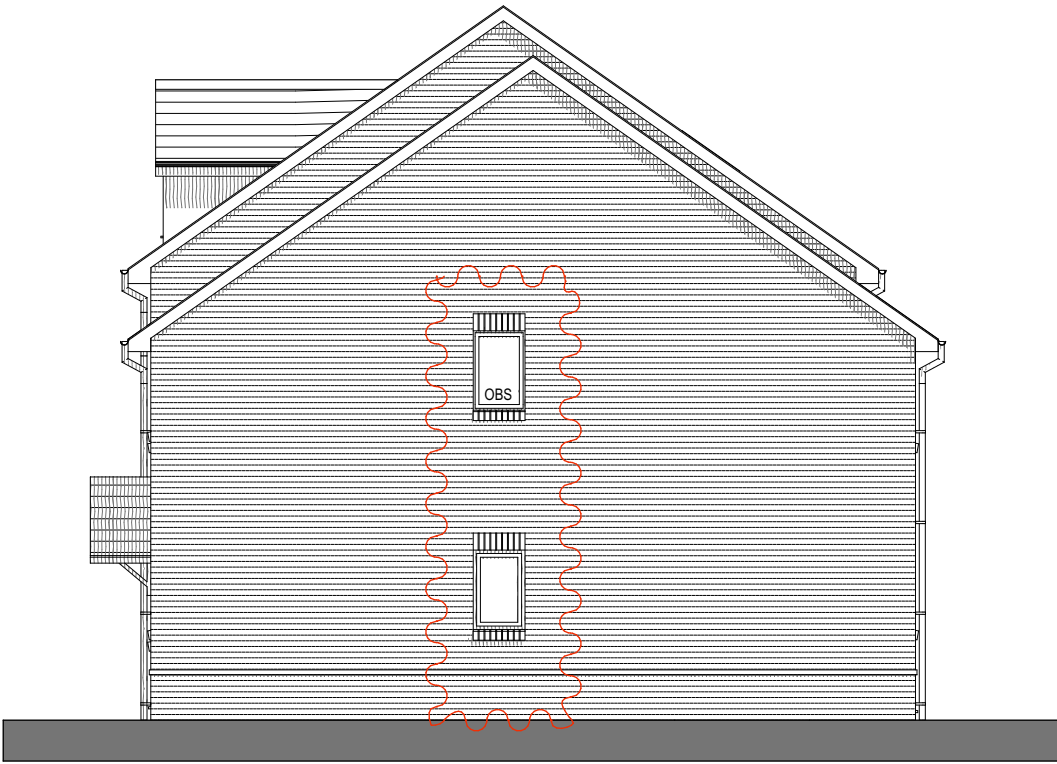


Plot 15
SIDE ELEVATION

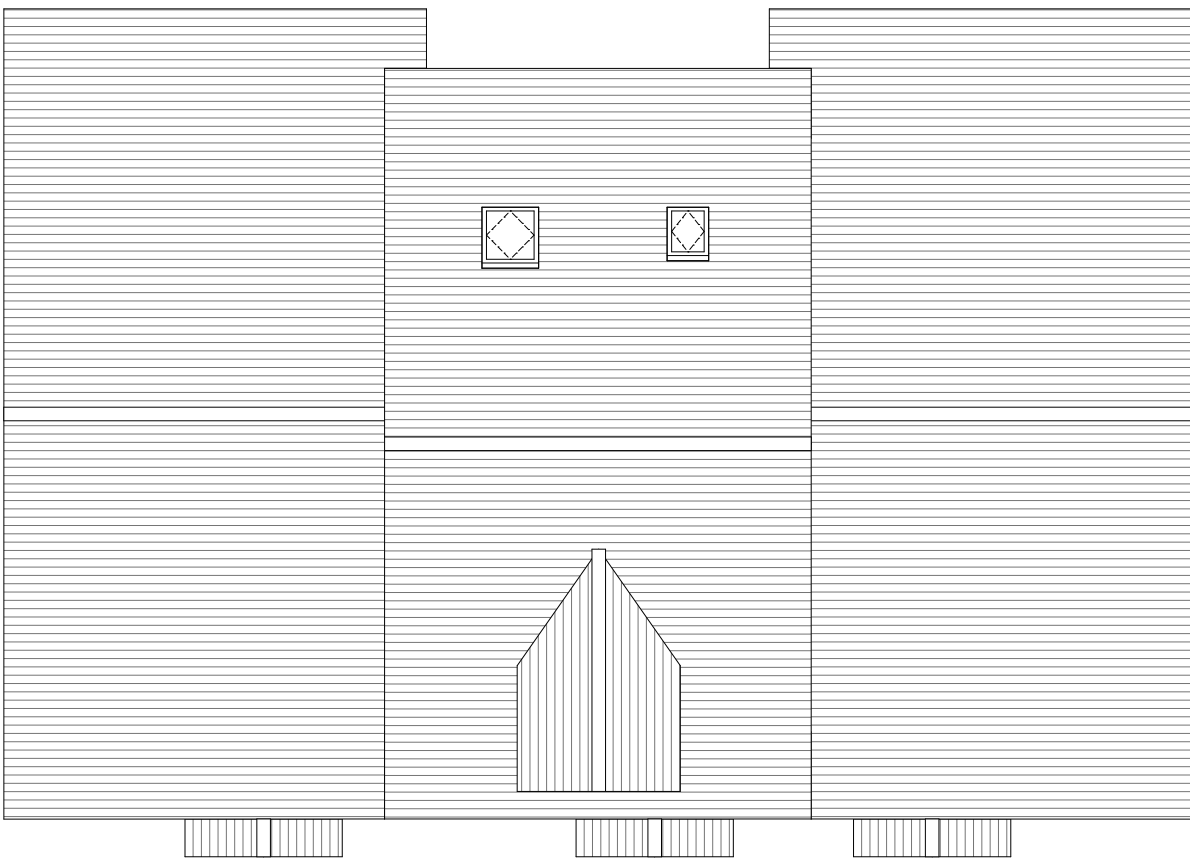


Plot 17
ROOF PLAN

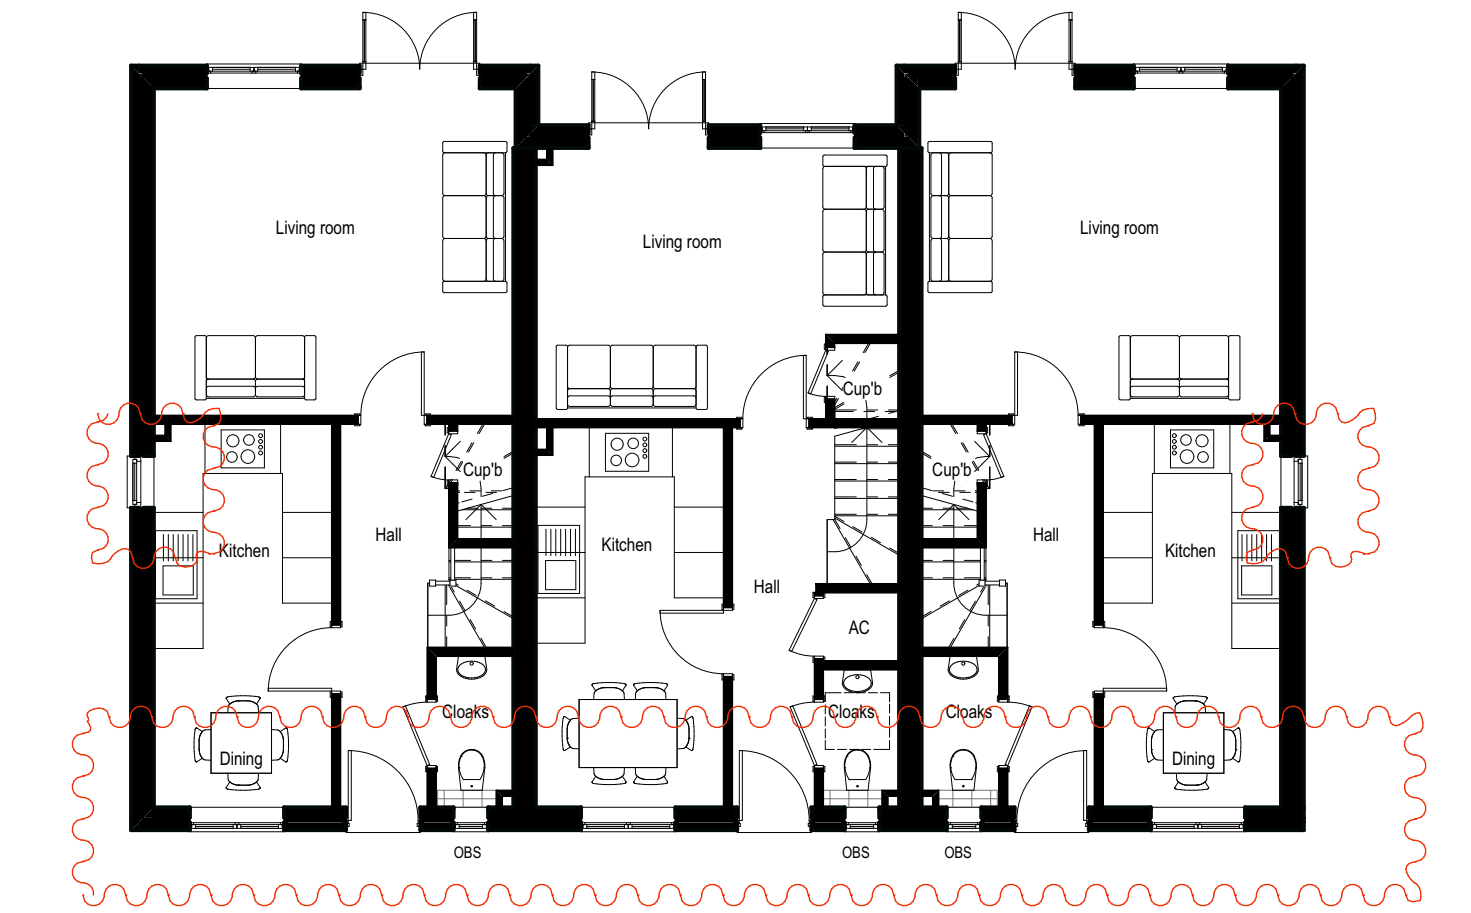

Plot 17
89.50sqm / 963sqft
GROUND FLOOR PLAN

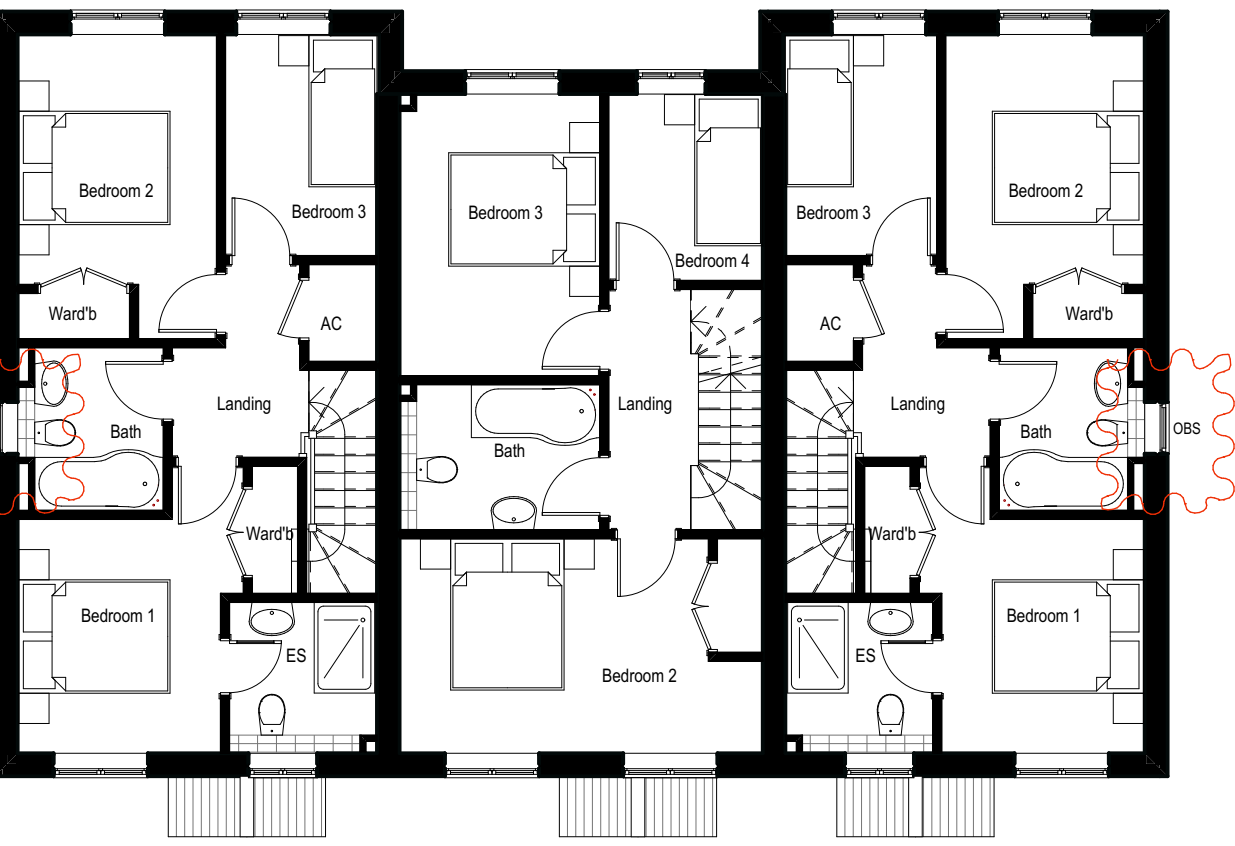

Plot 17
FIRST FLOOR PLAN

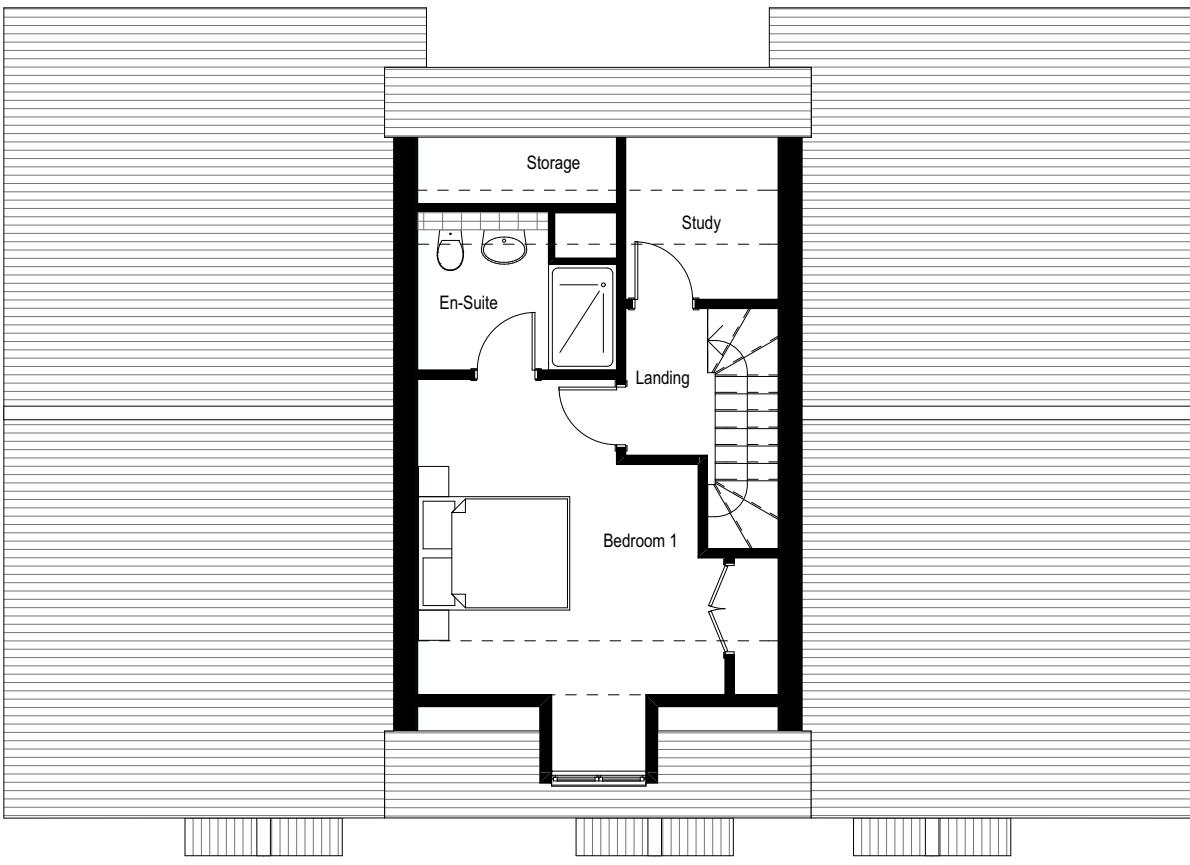

Plot 17
SECOND FLOOR PLAN

Note: For amendments please refer to revision clouds. For a comparison against approved drawings, please refer to approved drawing number 11-1065-016-A

Crayfern
HOMES

Victoria House 14 St Johns Road Hedge End Southampton Hampshire SO30 4AB
Tel 01489 773577 * Fax 01489 767111 * E mail sales@crayfernhomes.co.uk
Do not scale this drawing. Use written dimensions only. All dimensions are to be checked on site prior to commencement of work. This drawing is the copyright of Crayfern Homes Limited and may not be copied, altered or reproduced in any way without their written authority.

PLOT 15-17 - Plans and Elevations
DEVELOPMENT AT:
251 PAGHAM ROAD
PAGHAM

FOR
CRAYFERN HOMES LIMITED
Scale : 1:100 @ A1 Date : AUG 17
Drawing No : 108_16 SK07

0 2 4 6 8 10m
Scale 1:100 at A1