




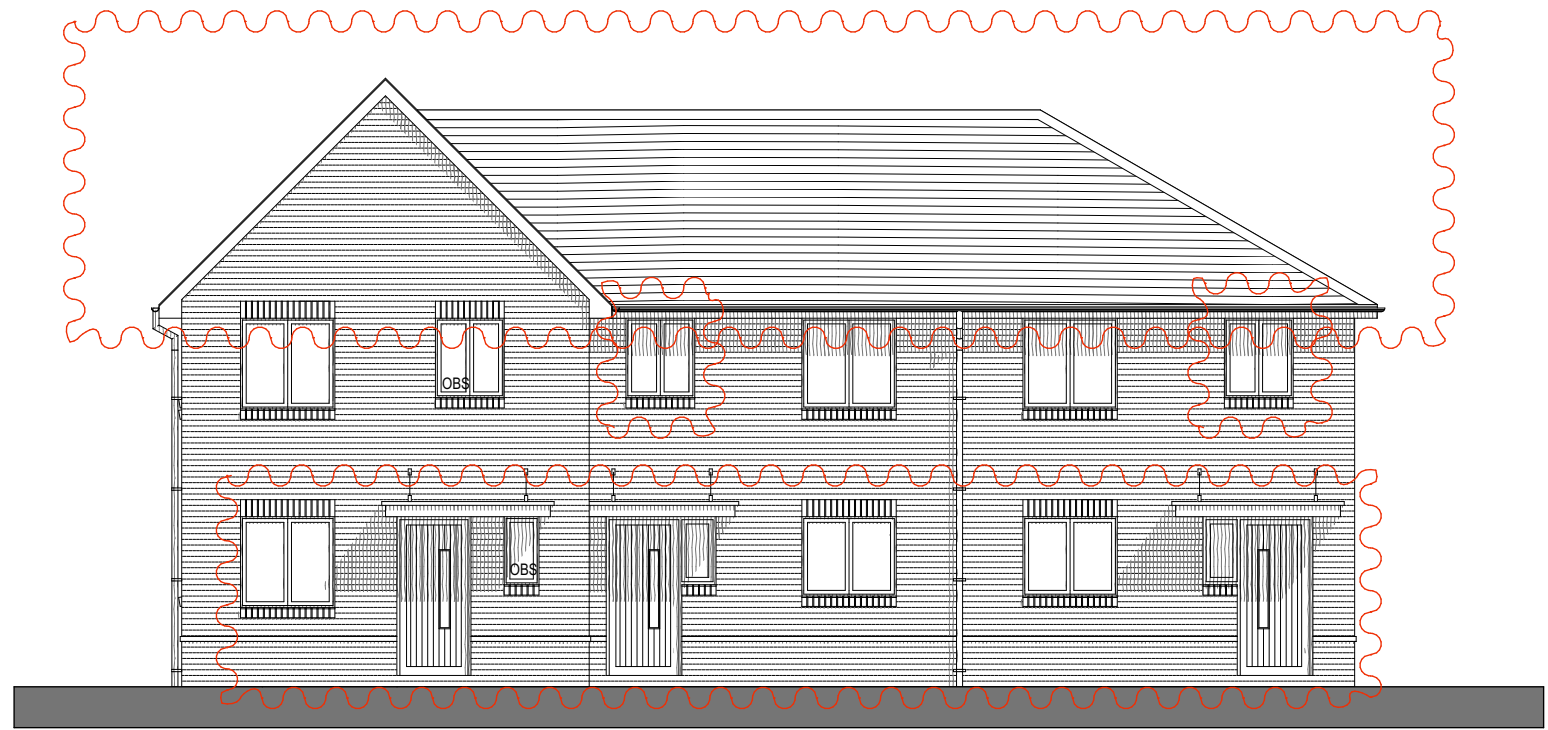


Plot 37
Plot 36
Plot 35
FRONT ELEVATION

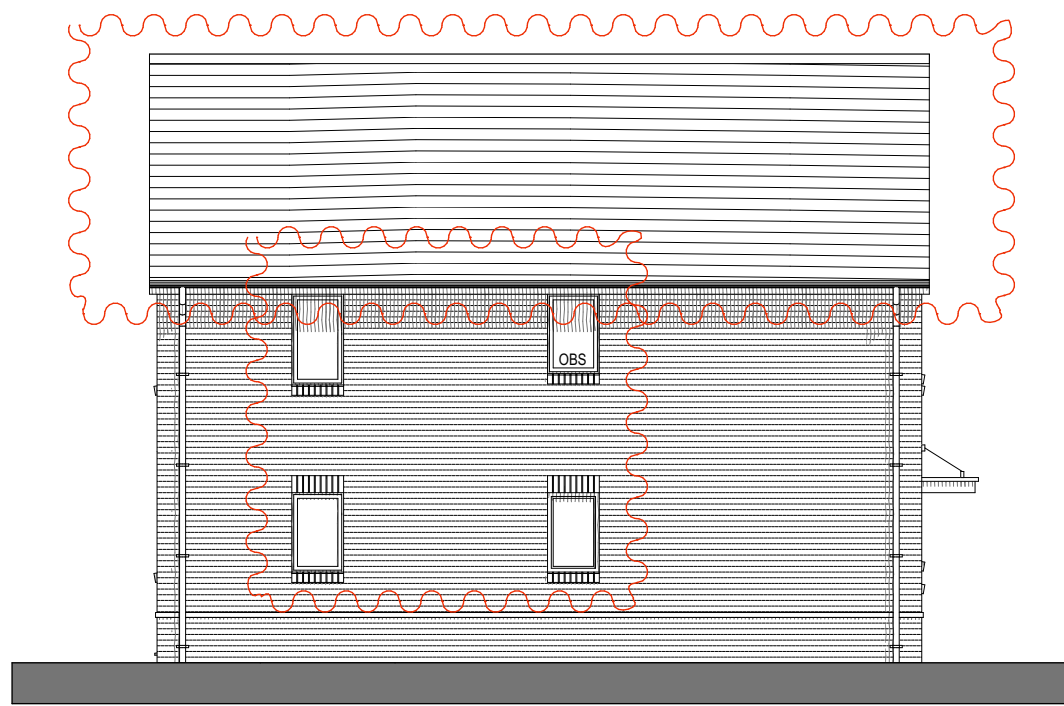


Plot 37
SIDE ELEVATION

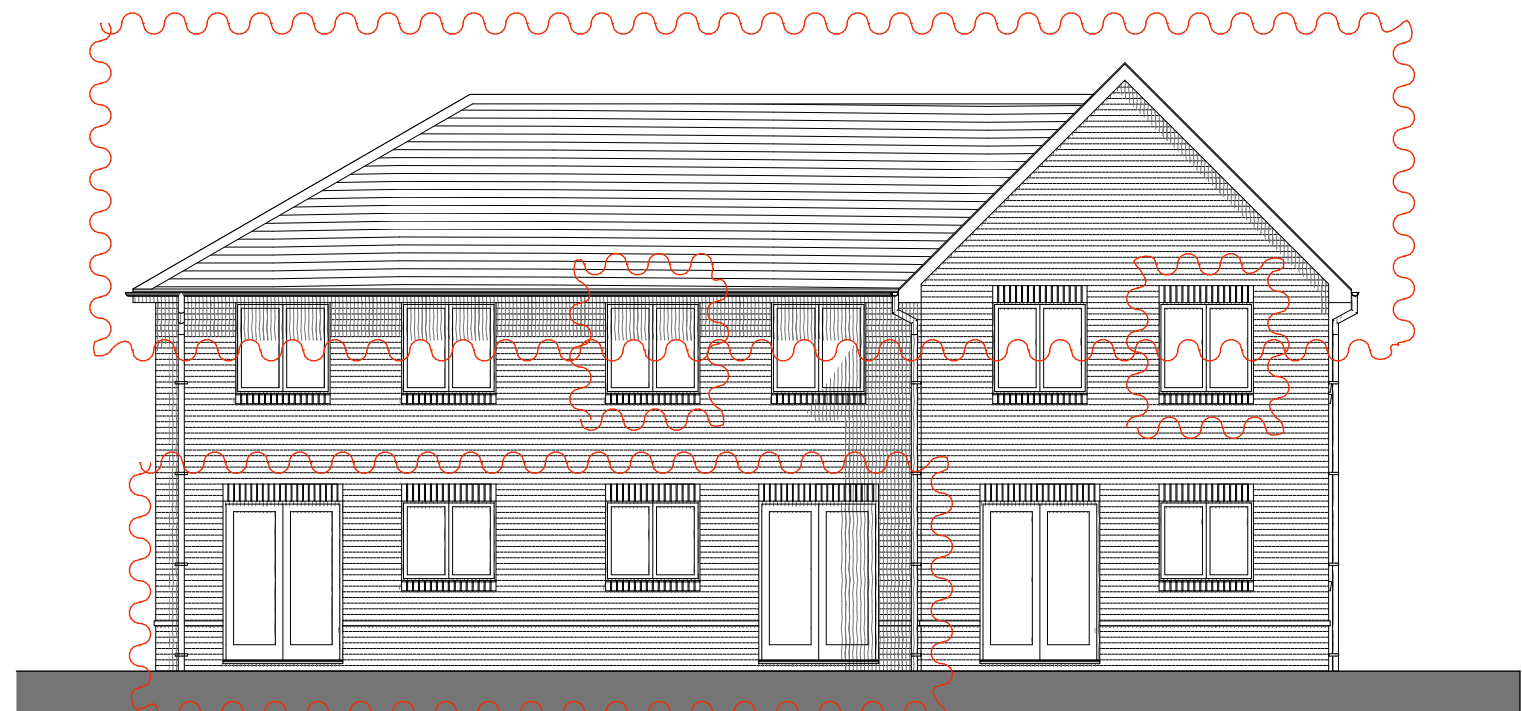


Plot 35
Plot 36
Plot 37
REAR ELEVATION

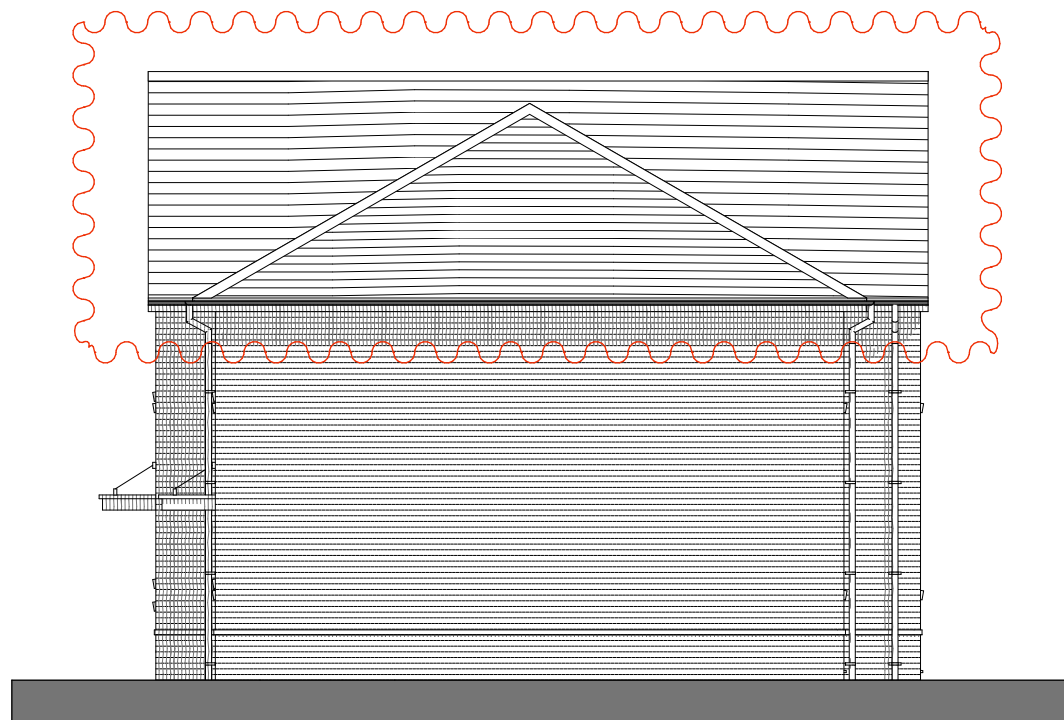


Plot 35
SIDE ELEVATION

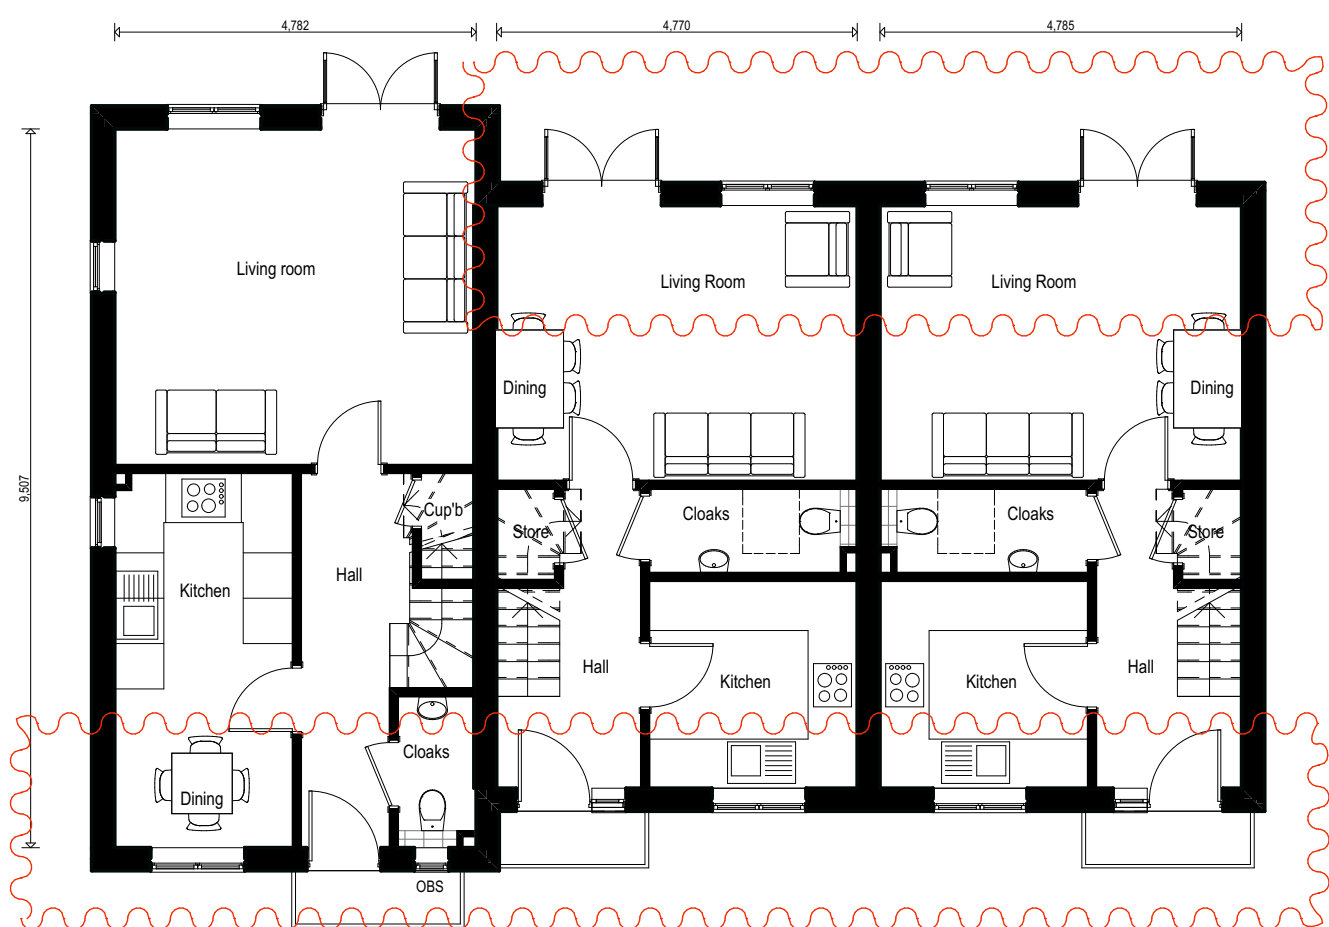


Plot 37
89.50 sqm / 963sqft
Plot 36
73.76 sqm / 794sqft
Plot 35
73.76 sqm / 794sqft
GROUND FLOOR PLAN

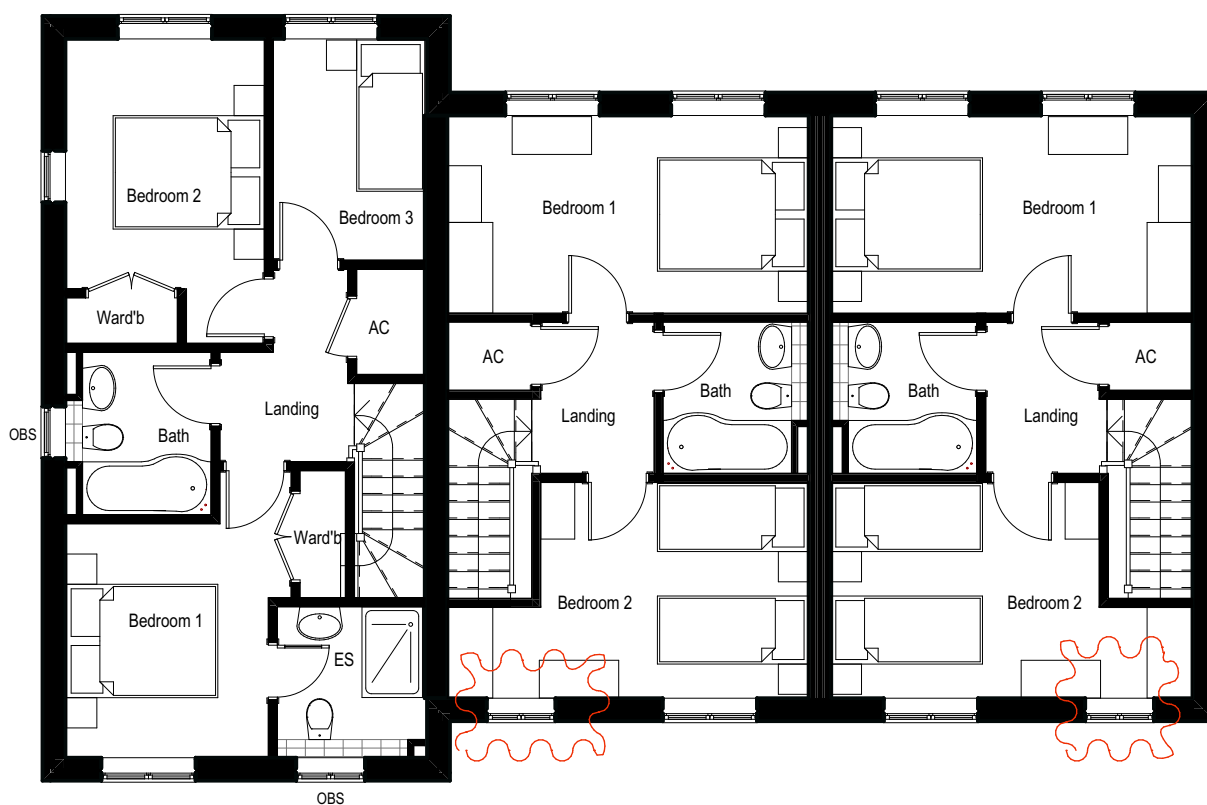

Plot 37
Plot 36
Plot 35
FIRST FLOOR PLAN

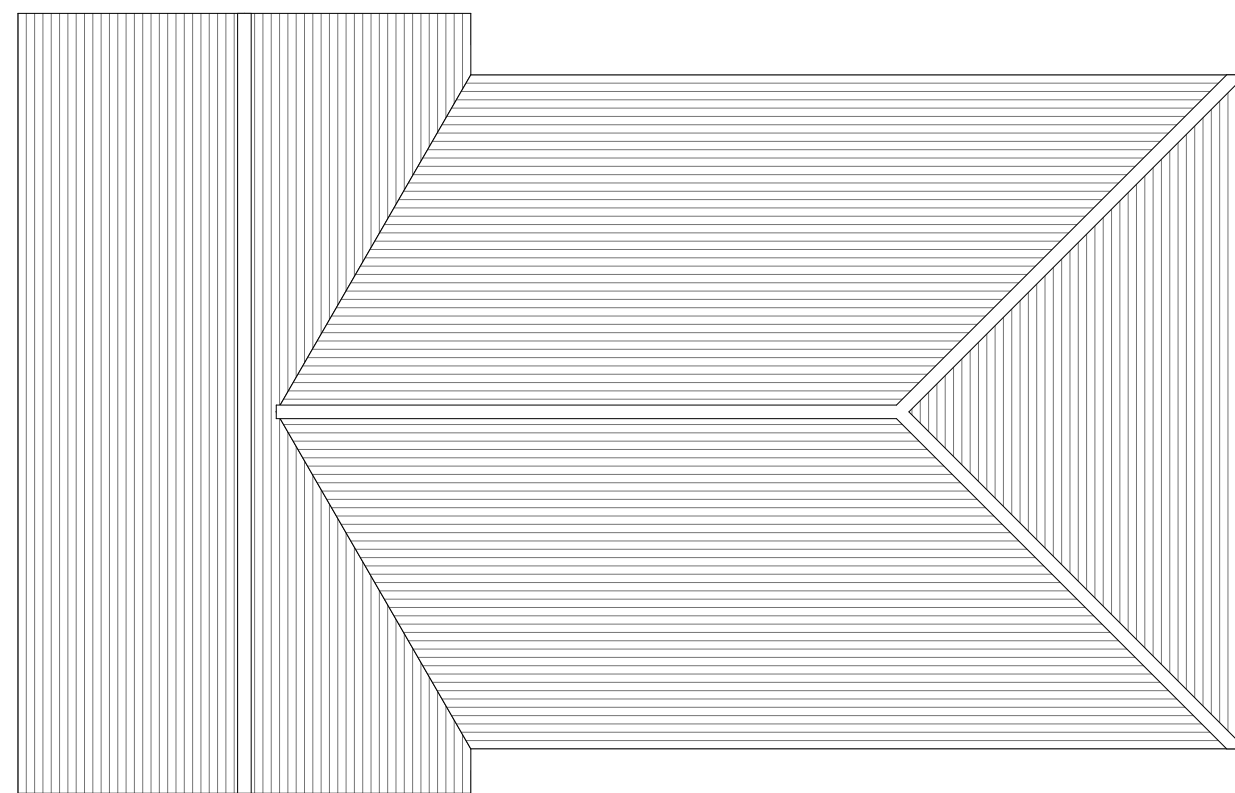

Plot 37
Plot 36
Plot 35
ROOF PLAN

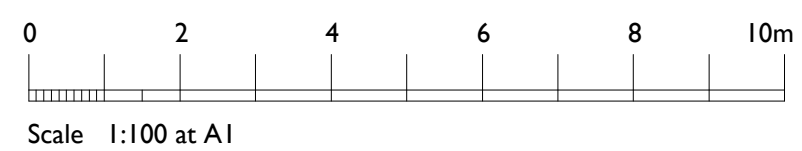

Note: For amendments please refer to revision clouds. For a comparison against approved drawings, please refer to approved drawing number 11-1065-024-B



Victoria House 14 St Johns Road Hedge End Southampton Hampshire SO30 4AB
Tel 01489 773577 * Fax 01489 767111 * E mail sales@crayfernhomes.co.uk
Do not scale this drawing. Use written dimensions only. All dimensions are to be checked on site prior to commencement of work. This drawing is the copyright of Crayfern Homes Limited and may not be copied, altered or reproduced in any way without their written authority.

PLOT 35-37 - Plans and Elevations
DEVELOPMENT AT:
251 PAGHAM ROAD
PAGHAM

FOR
CRAYFERN HOMES LIMITED
Scale : 1:100 @ A1 Date : AUG 17
Drawing No : 108_16 SK15