



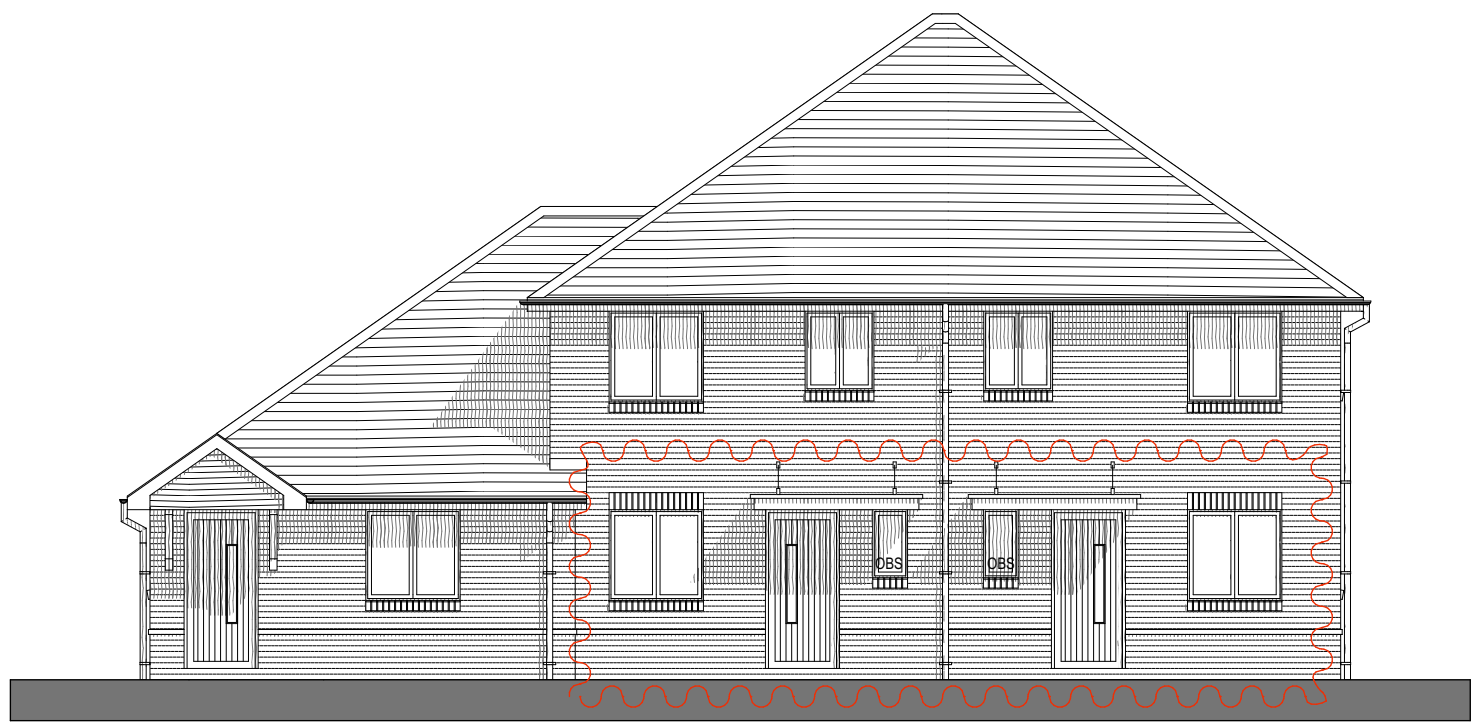


Plot 33
FRONT ELEVATION

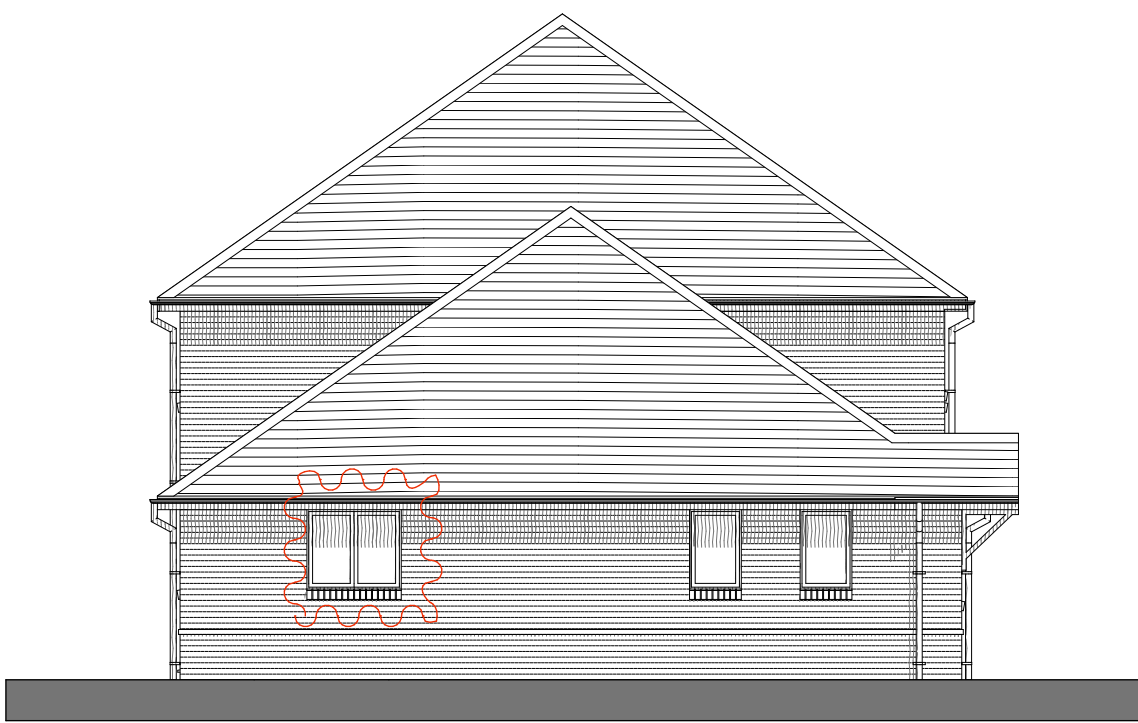

Plot 33
SIDE ELEVATION



Plot 31
REAR ELEVATION

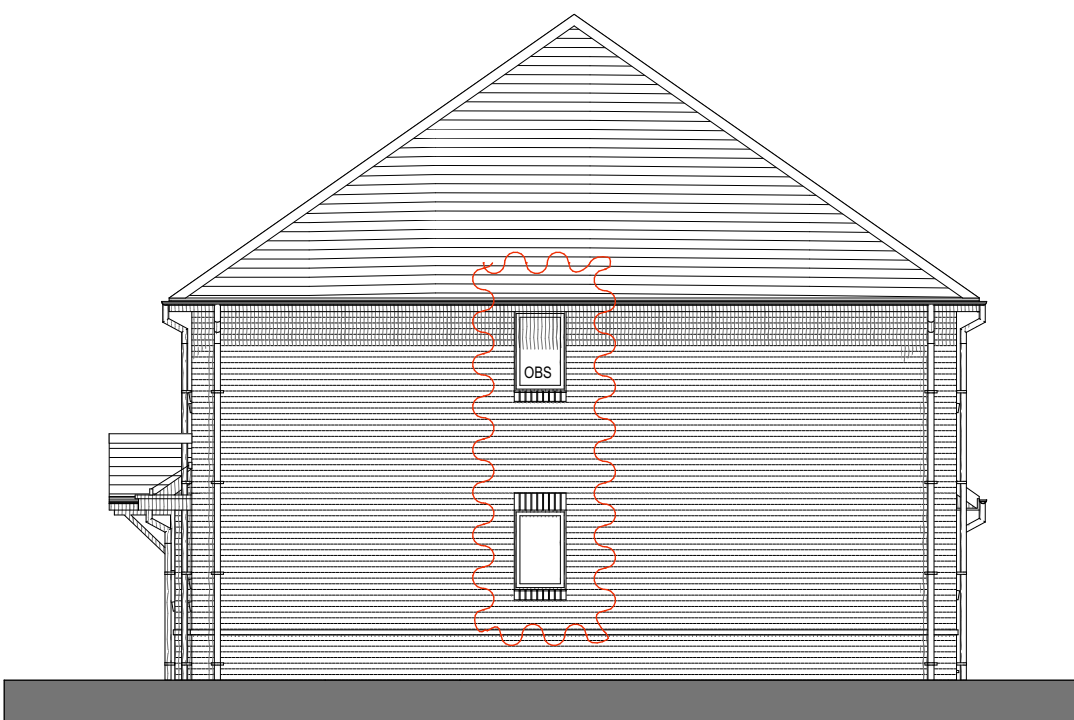


Plot 31
SIDE ELEVATION



Plot 33
48.09 sqm / 518sqft
GROUND FLOOR PLAN

Plot 32
89.84 sqm / 967sqft


Plot 31
89.84 sqm / 967sqft

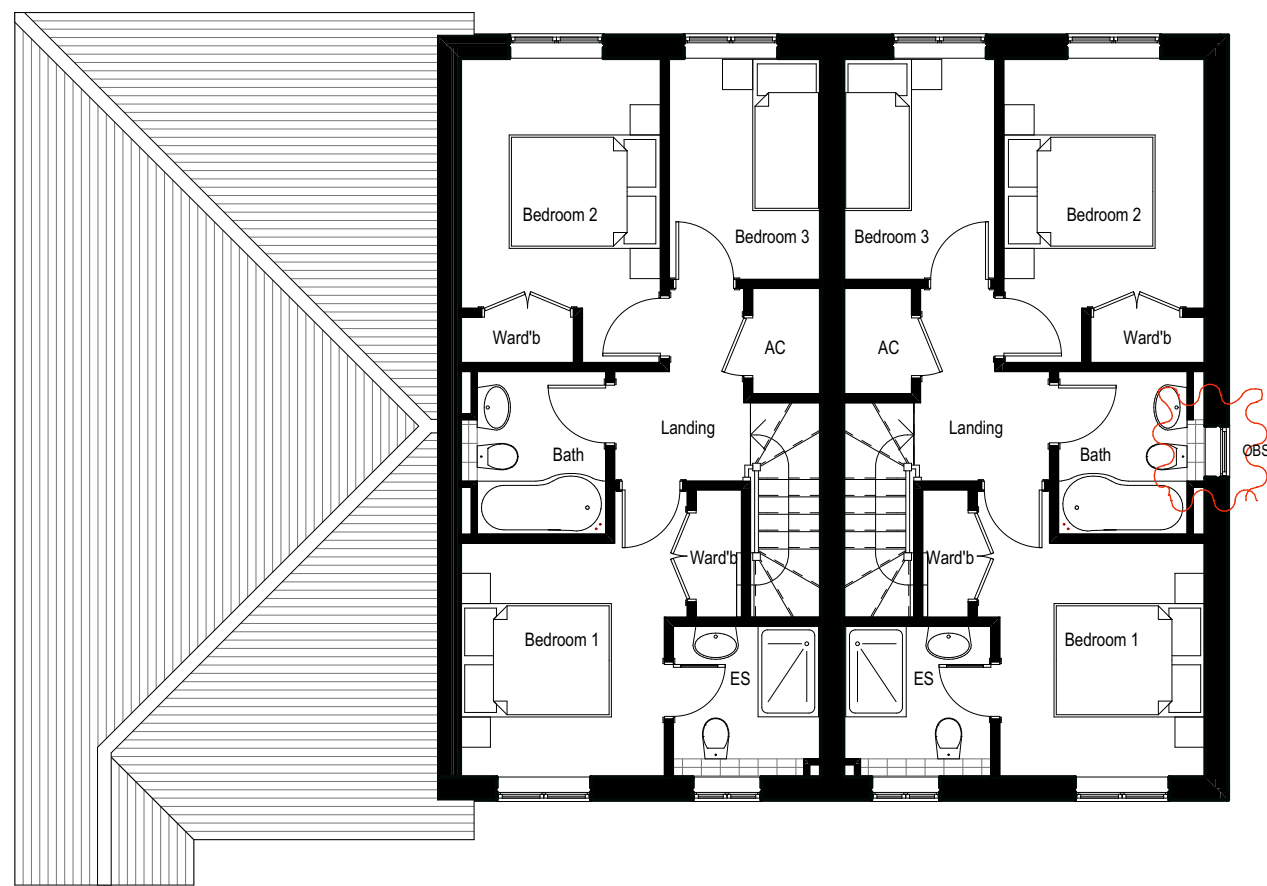

Plot 33
FIRST FLOOR PLAN

Plot 32


Plot 31

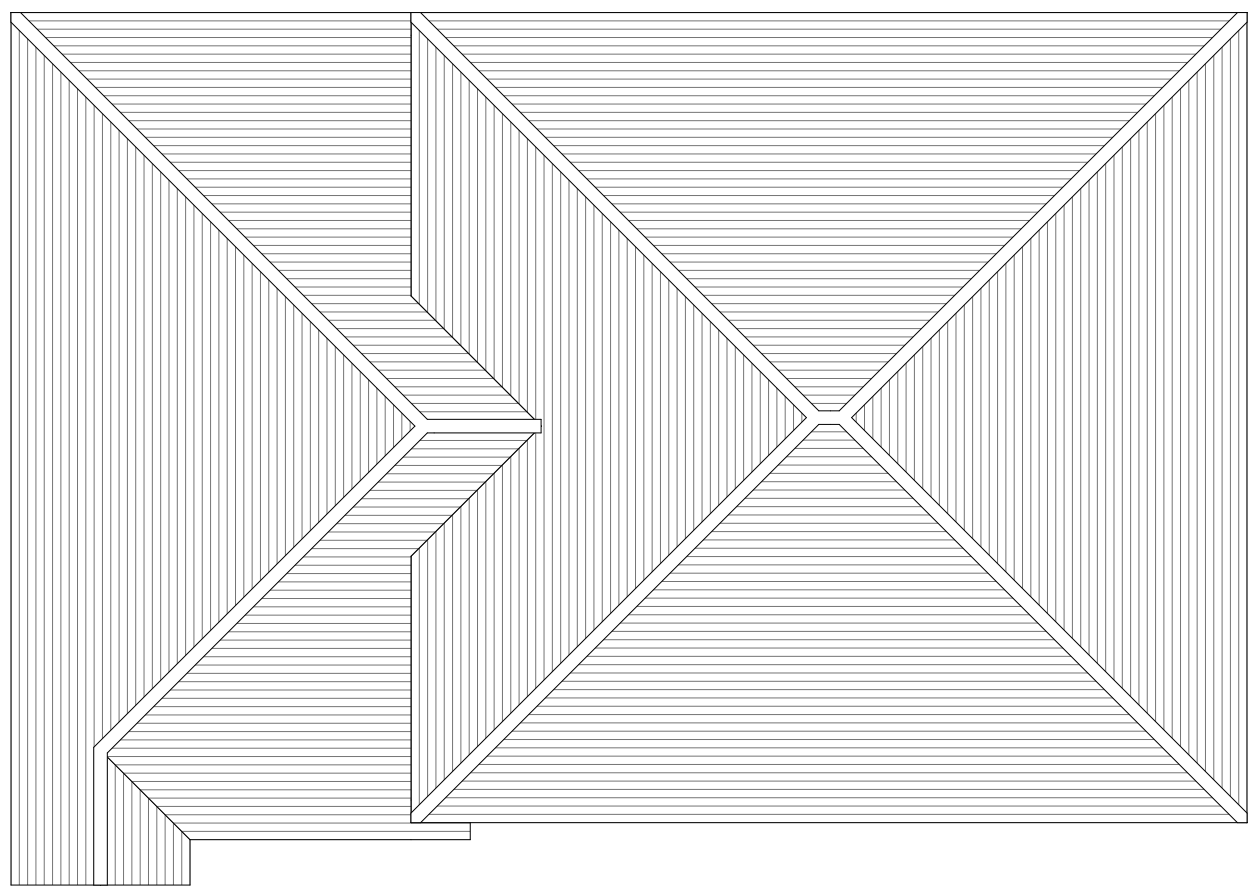

Plot 33
ROOF PLAN

Plot 32

Plot 31

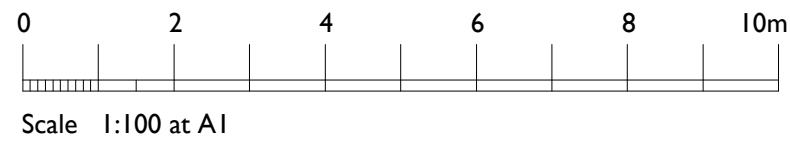

Note: For amendments please refer to revision clouds. For a comparison against approved drawings, please refer to approved drawing number 11-1065-022-B



Victoria House 14 St Johns Road Hedge End Southampton Hampshire SO30 4AB
Tel: 01489 773577 * Fax: 01489 767111 * E-mail: sales@crayfernhomes.co.uk
Do not scale this drawing. Use written dimensions only. All dimensions are to be checked on site prior to commencement of work. This drawing is the copyright of Crayfern Homes Limited and may not be copied, altered or reproduced in any way without their written authority.

PLOT 31-33 - Plans and Elevations
DEVELOPMENT AT:
251 PAGHAM ROAD
PAGHAM

FOR
CRAYFERN HOMES LIMITED
Scale : 1:100 @ A1 Date : AUG 17
Drawing No : 108_16 SK13