


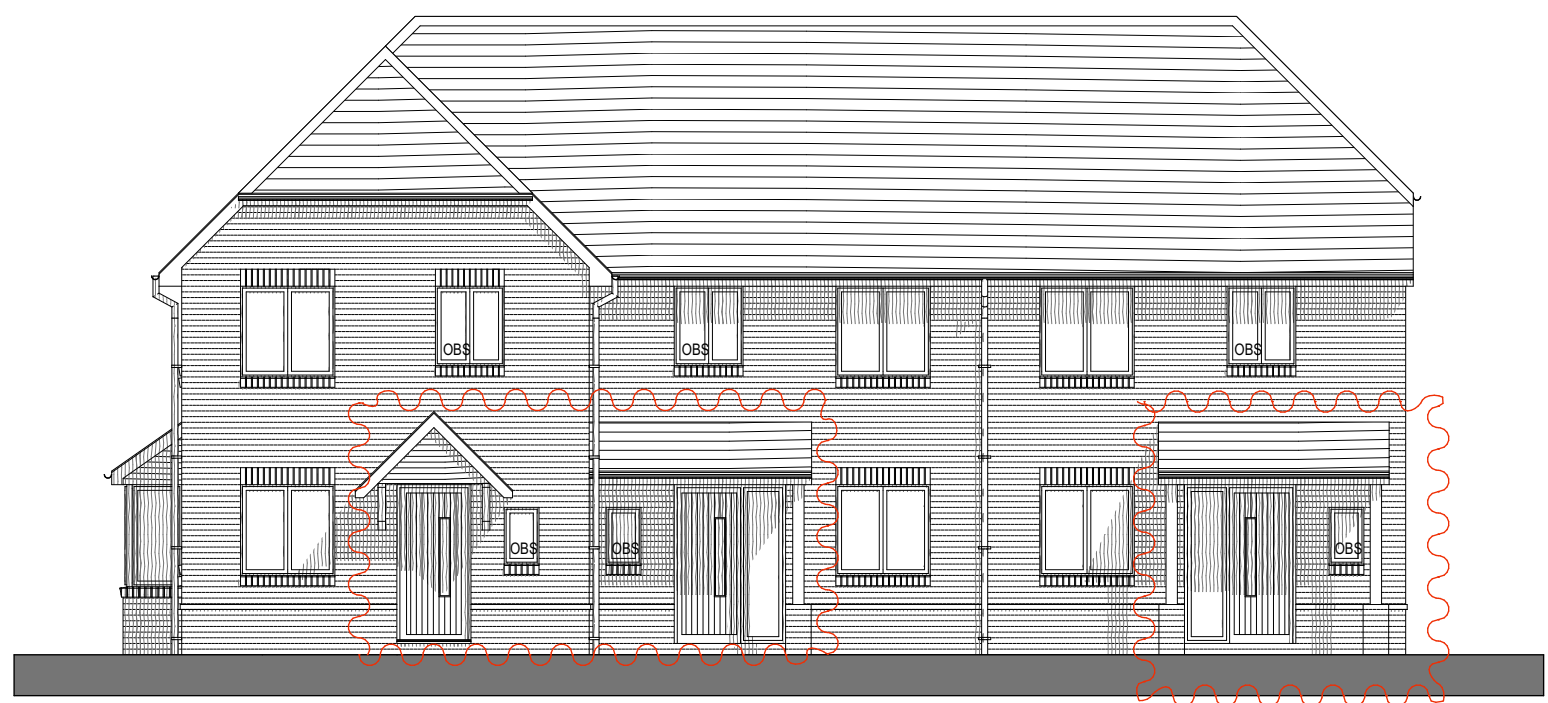


Plot 40
FRONT ELEVATION

Plot 39

Plot 38




Plot 40
SIDE ELEVATION

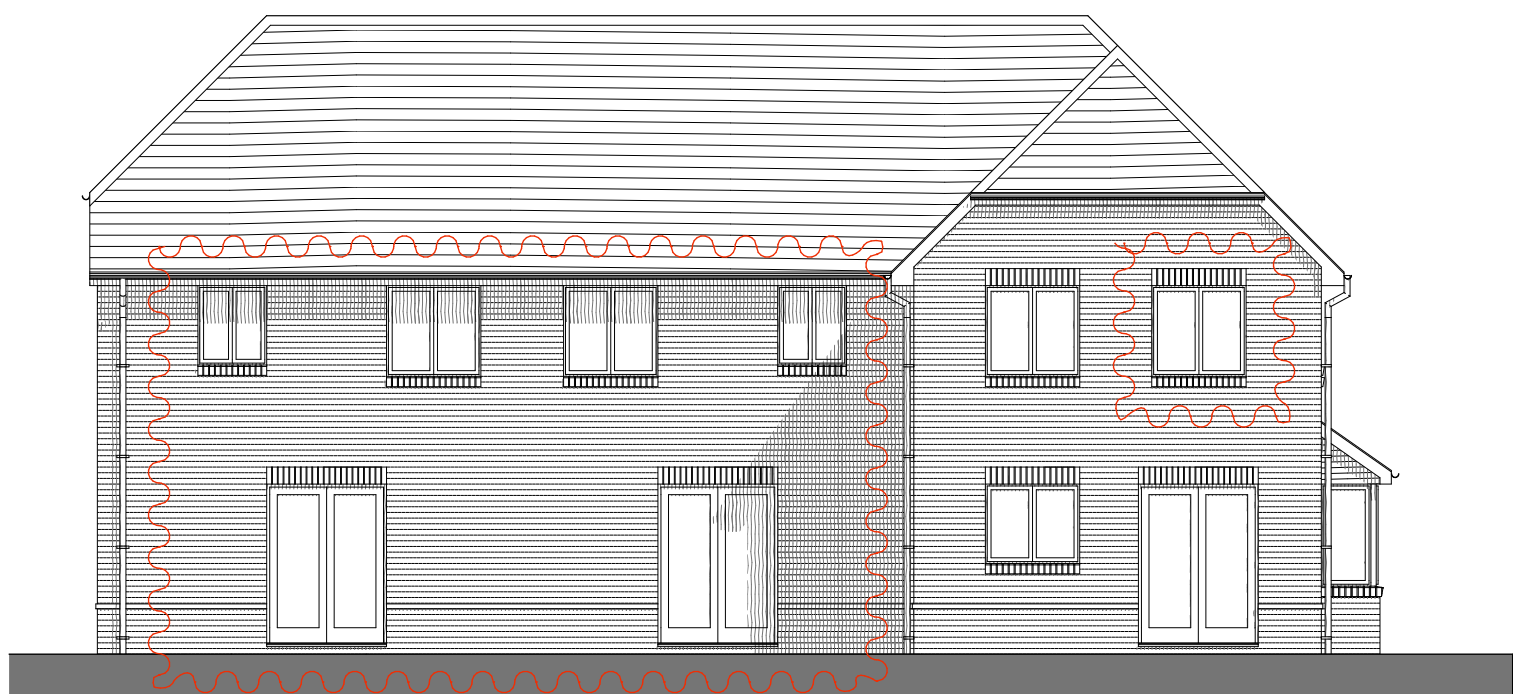


Plot 38
REAR ELEVATION

Plot 39

Plot 40

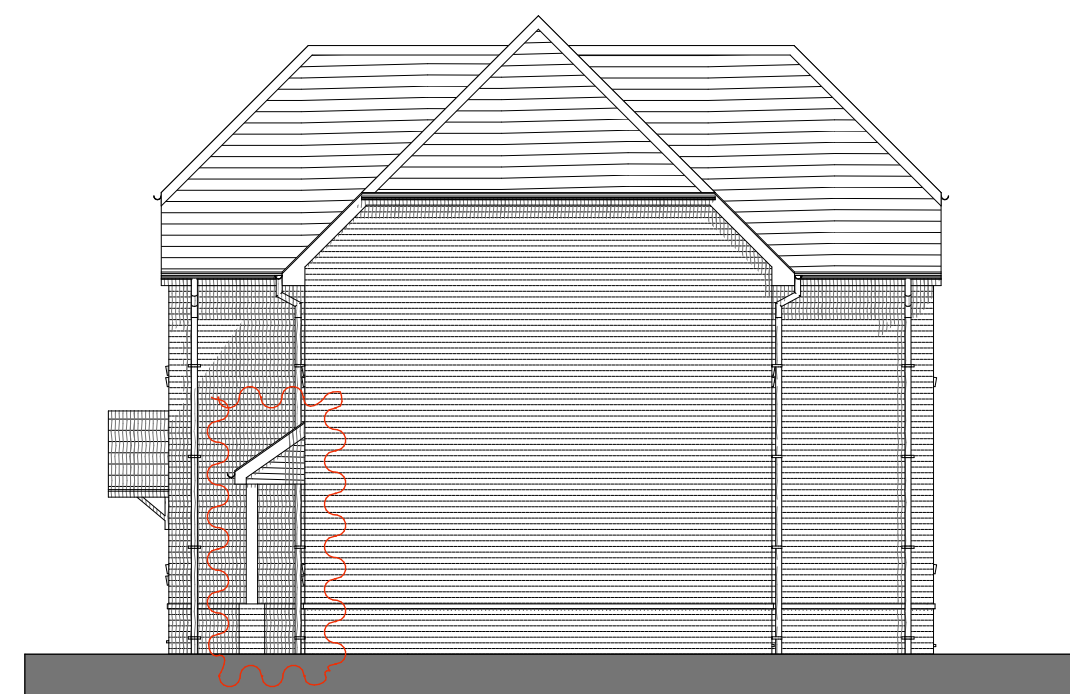

Plot 38
SIDE ELEVATION

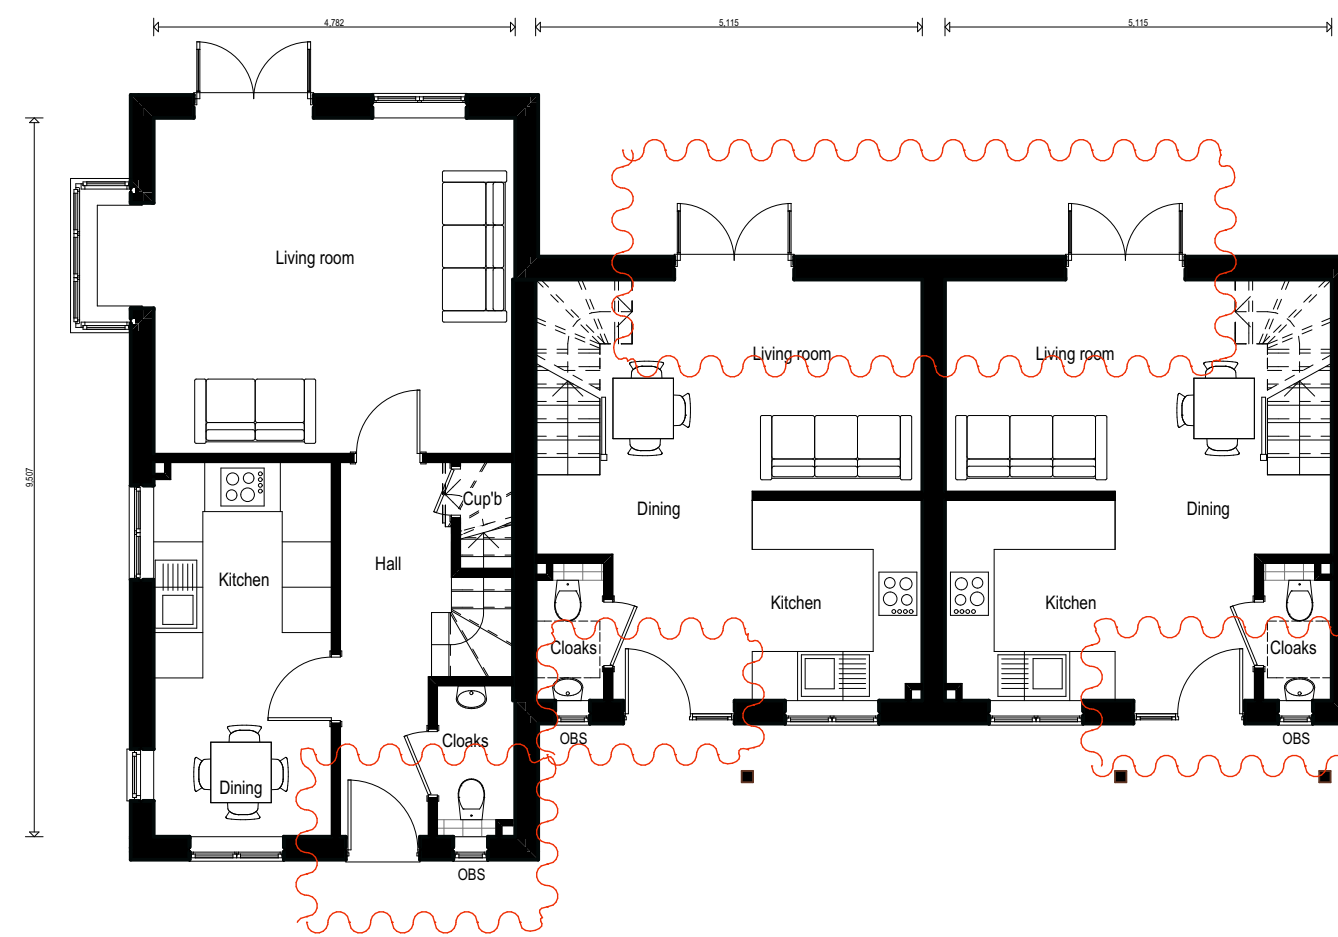

Plot 40
91.42 sqm / 984sqft
GROUND FLOOR PLAN

Plot 39
56.98 sqm / 613sqft


Plot 38
56.98 sqm / 613sqft



Plot 40
FIRST FLOOR PLAN

Plot 39


Plot 38

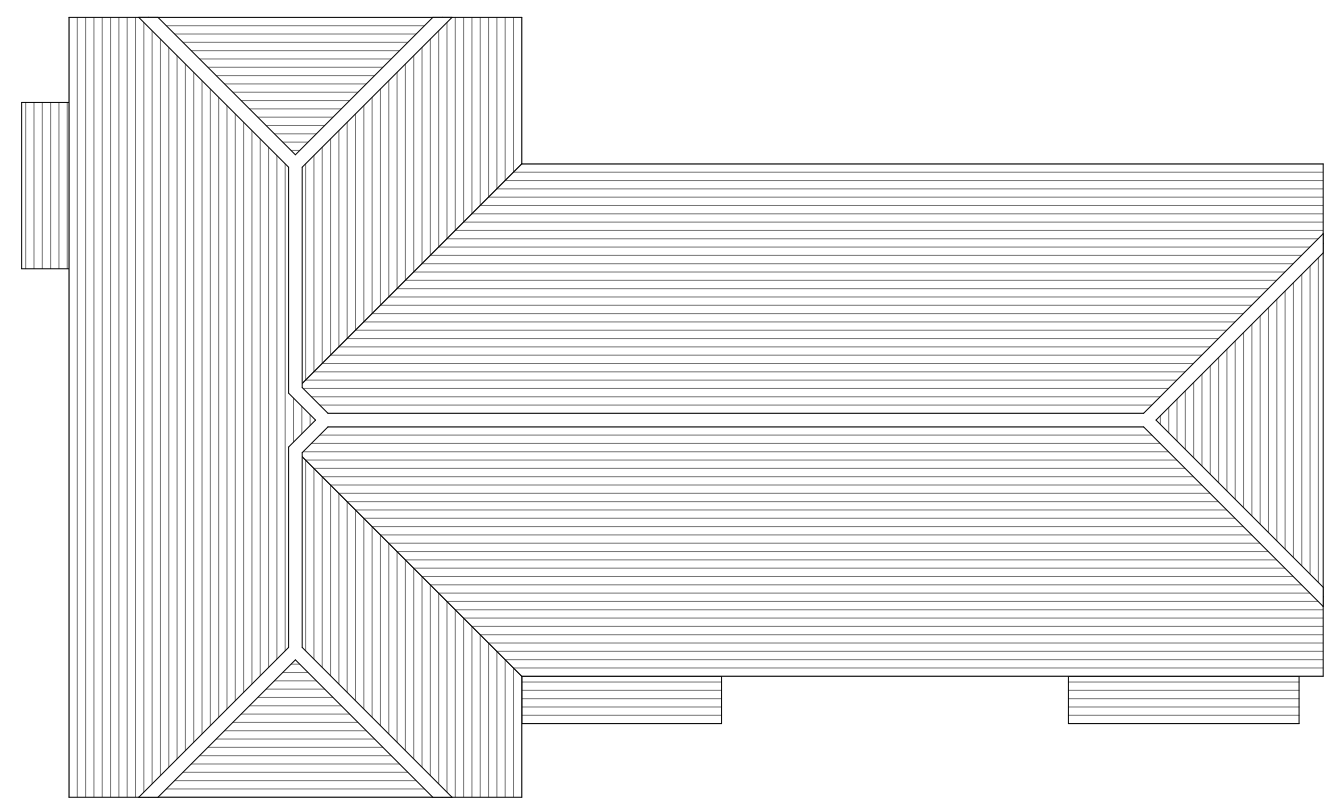

Plot 40
ROOF PLAN

Plot 39

Plot 38

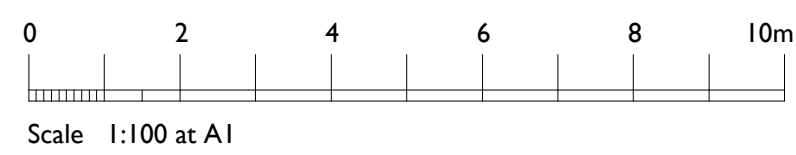

Note: For amendments please refer to revision clouds. For a comparison against approved drawings, please refer to approved drawing number 11-1065-025-A



Victoria House 14 St Johns Road Hedge End Southampton Hampshire SO30 4AB
Tel: 01489 773577 * Fax: 01489 767111 * E-mail: sales@crayfernhomes.co.uk

Do not scale this drawing. Use written dimensions only. All dimensions are to be checked on site prior to commencement of work. This drawing is the copyright of Crayfern Homes Limited and may not be copied, altered or reproduced in any way without their written authority.

PLOT 38-40 - Plans and Elevations
DEVELOPMENT AT:
251 PAGHAM ROAD
PAGHAM

FOR
CRAYFERN HOMES LIMITED
Scale : 1:100 @ A1 Date : AUG 17
Drawing No : 108_16_SK16