



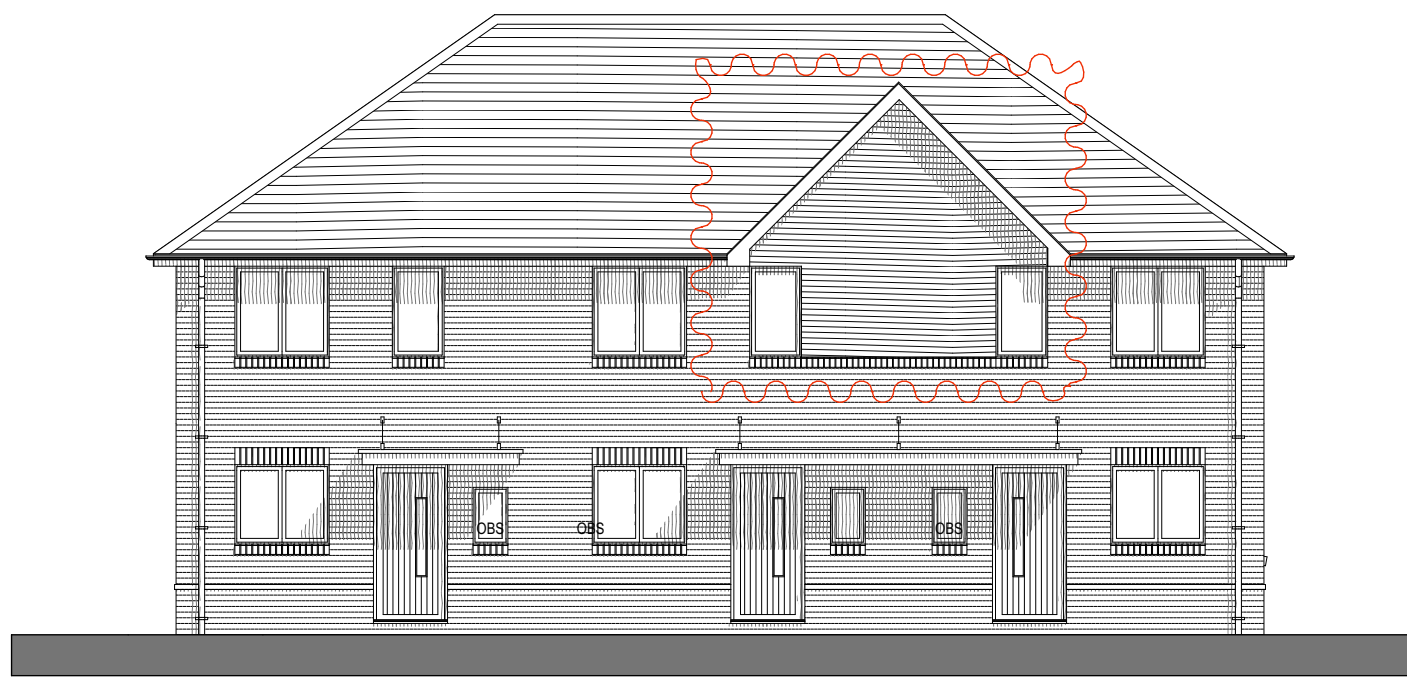


Plot 30 Plot 29 Plot 28
FRONT ELEVATION

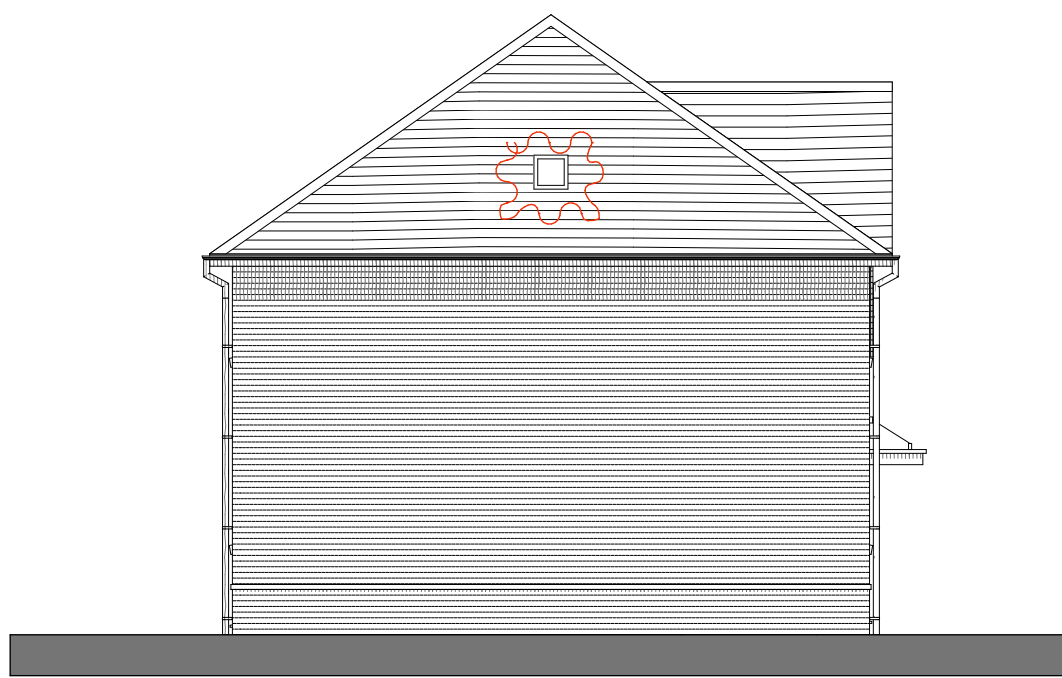


Plot 30
SIDE ELEVATION




Plot 28 Plot 29 Plot 30
REAR ELEVATION

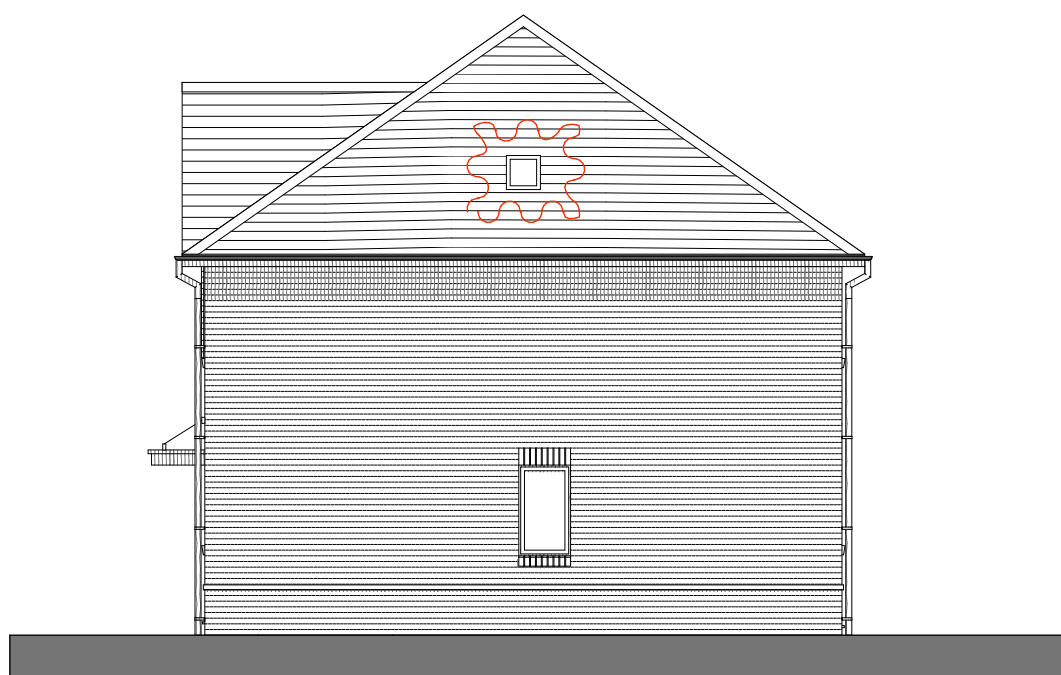


Plot 28
SIDE ELEVATION

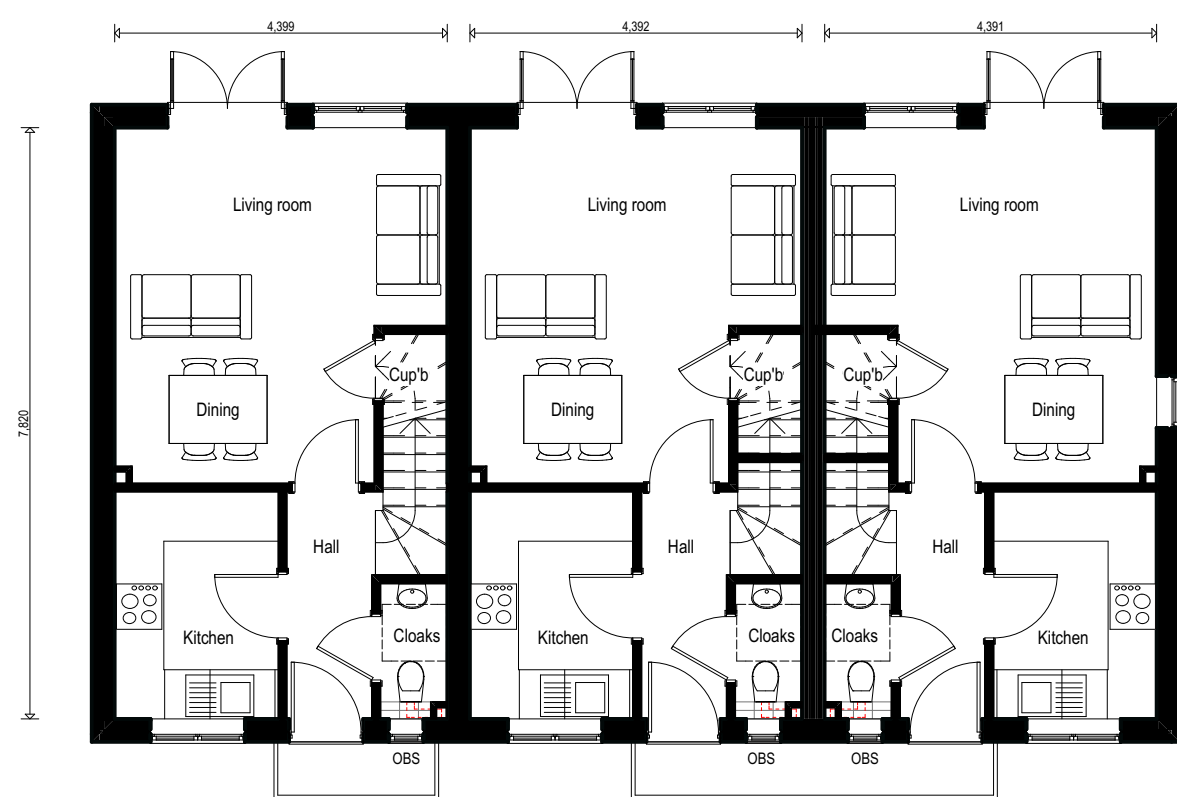


Plot 30 Plot 29 Plot 28
68.54 sqm / 738sqft 68.54 sqm / 738sqft 68.54 sqm / 738sqft
GROUND FLOOR PLAN

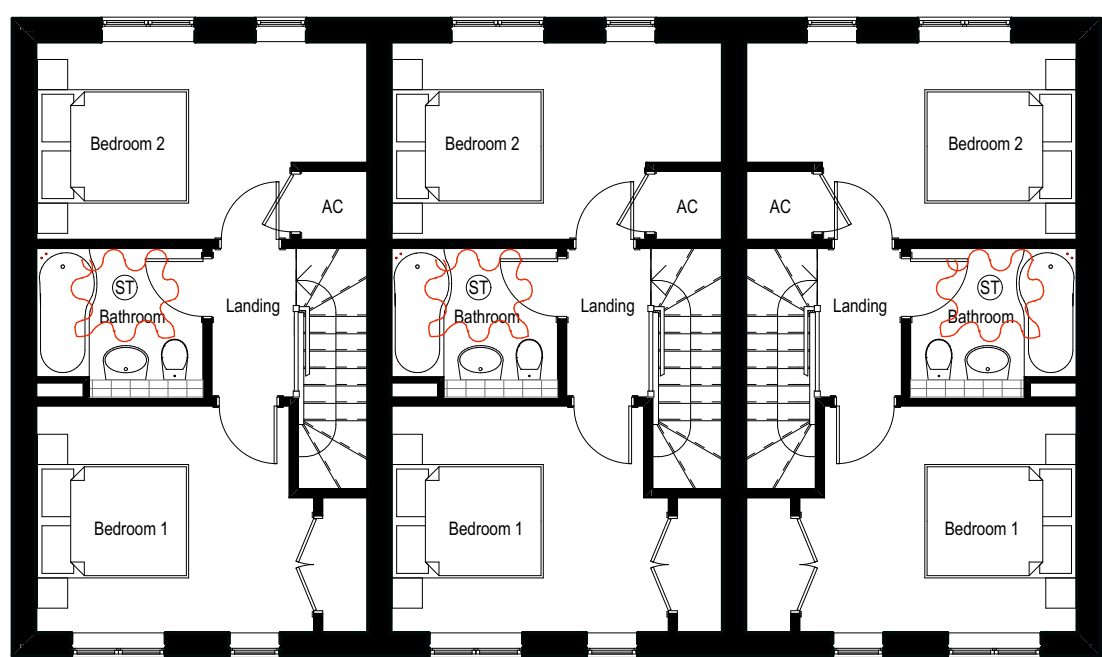

Plot 30 Plot 29 Plot 28
FIRST FLOOR PLAN

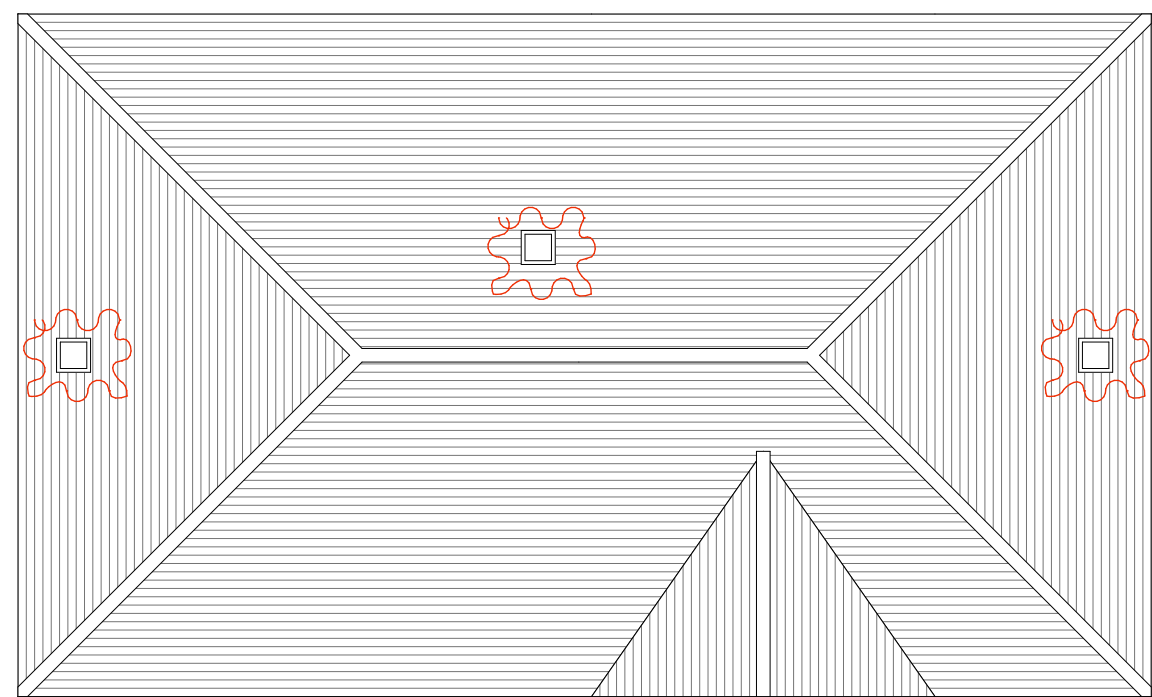

Plot 30 Plot 29 Plot 28
ROOF PLAN

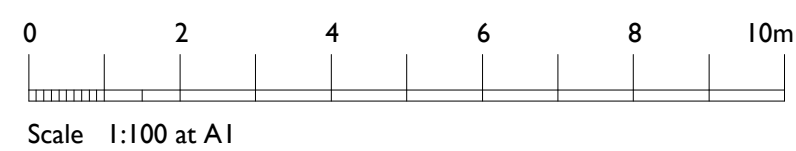

Note: For amendments please refer to revision clouds. For a comparison against approved drawings, please refer to approved drawing number 11-1065-021-A



Victoria House 14 St Johns Road Hedge End Southampton Hampshire SO30 4AB
Tel 01489 773577 * Fax 01489 767111 * E mail sales@crayfernhomes.co.uk
Do not scale this drawing. Use written dimensions only. All dimensions are to be checked on site prior to commencement of work. This drawing is the copyright of Crayfern Homes Limited and may not be copied, altered or reproduced in any way without their written authority.

PLOT 28-30 - Plans and Elevations
DEVELOPMENT AT:
SOUTHAMPTON ROAD
PORCHESTER

FOR
CRAYFERN HOMES LIMITED
Scale : 1:100 @ A1 Date : AUG 17
Drawing No : 108_16 SK12 Rev A