

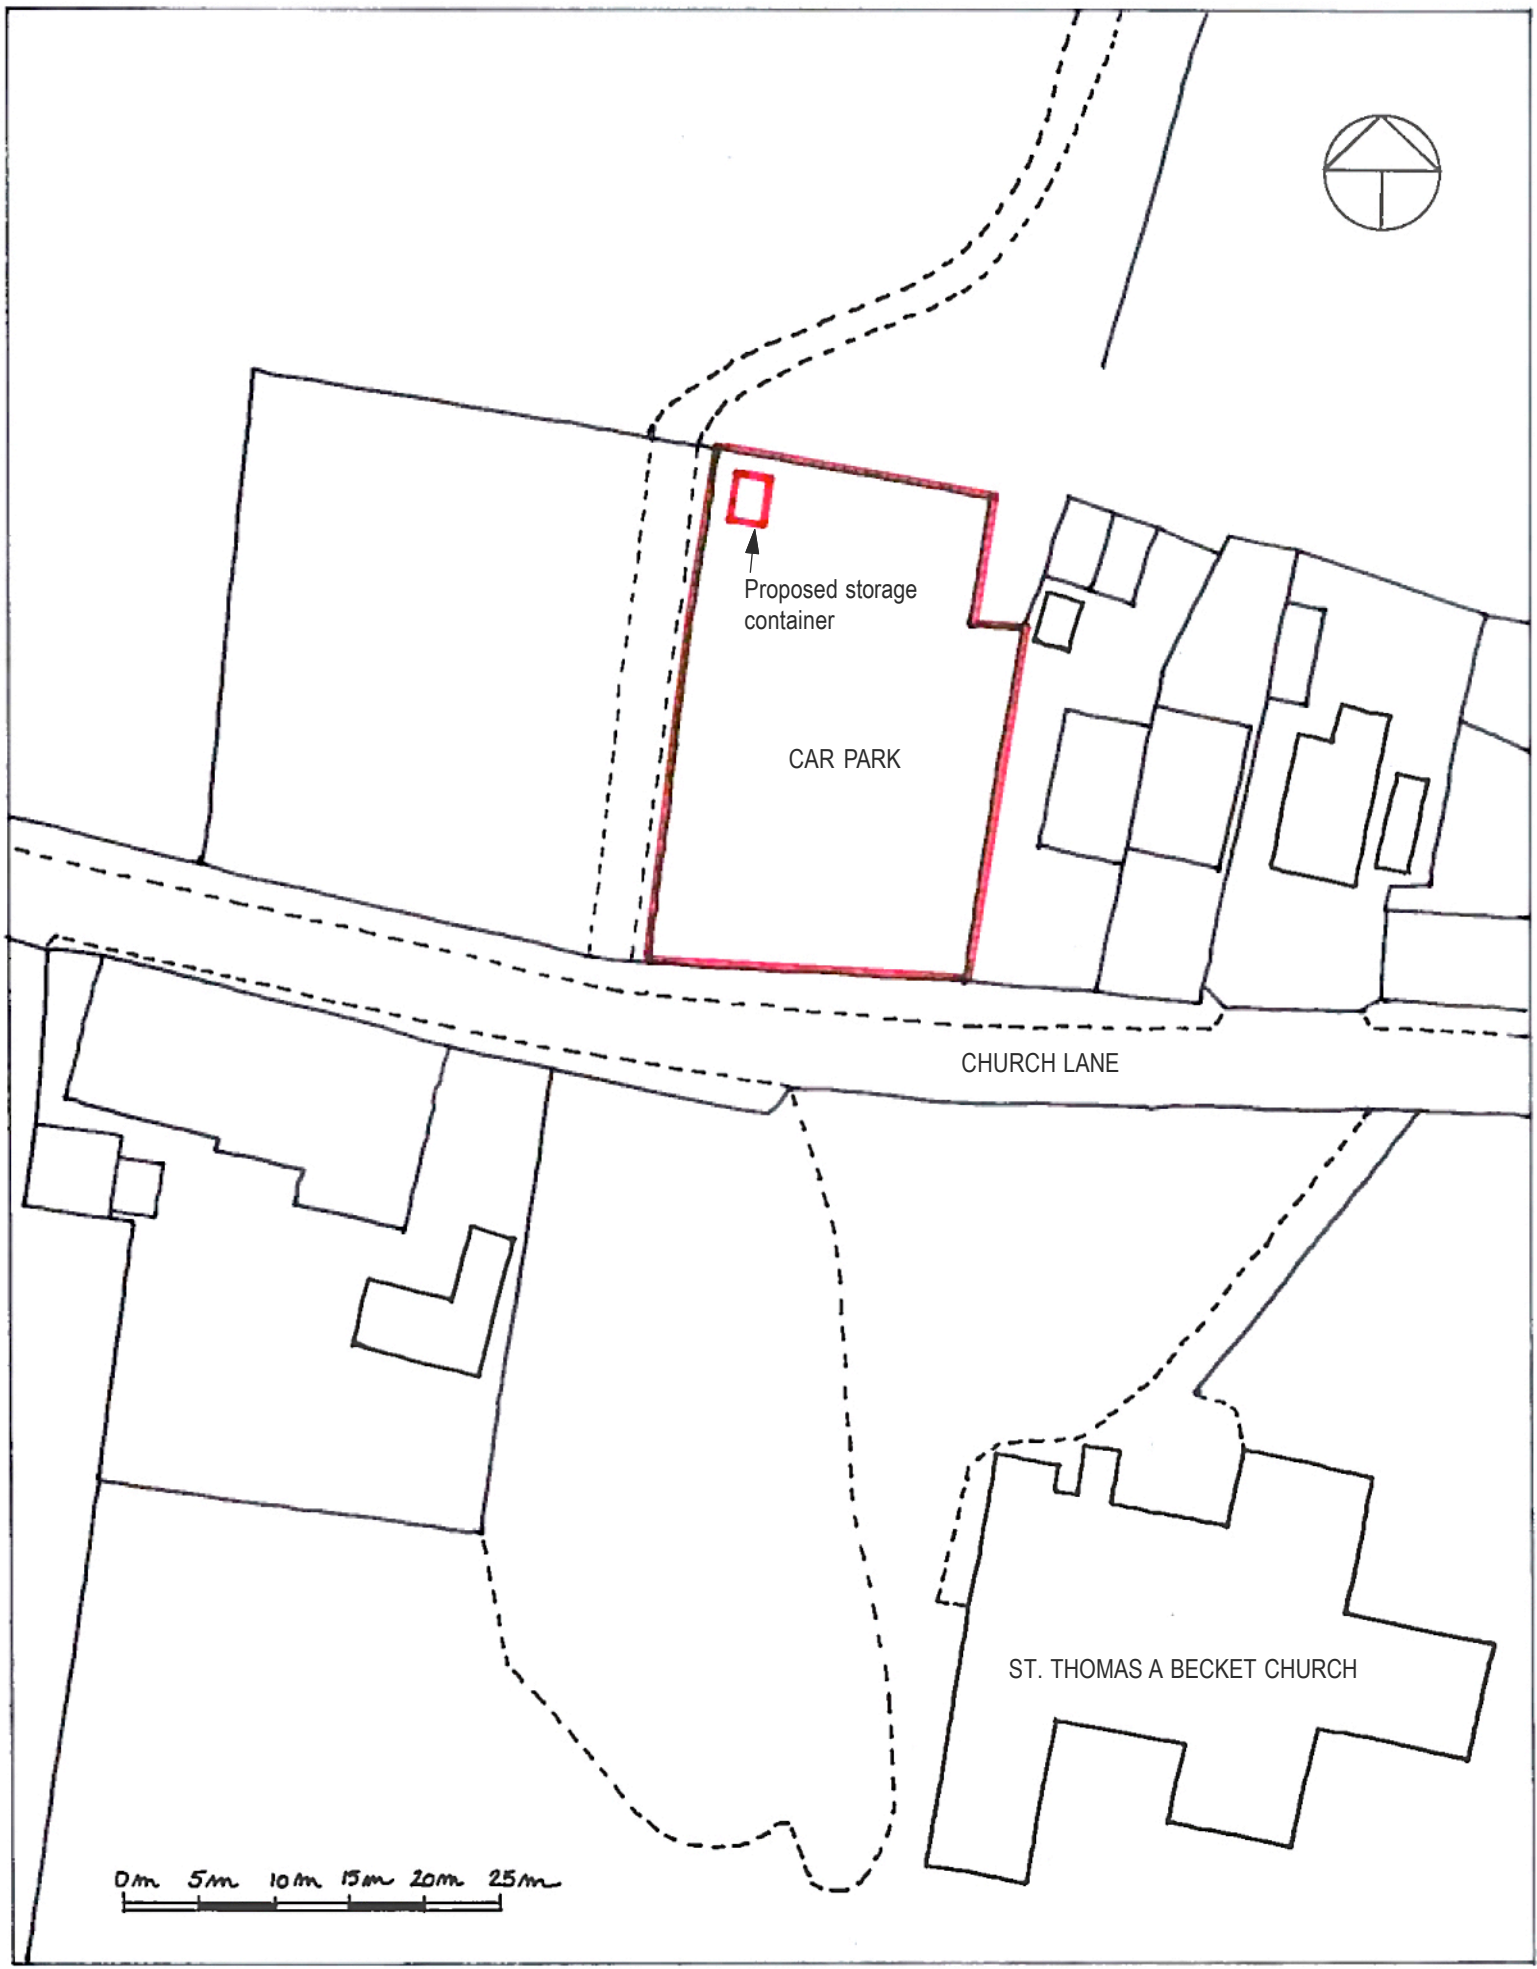


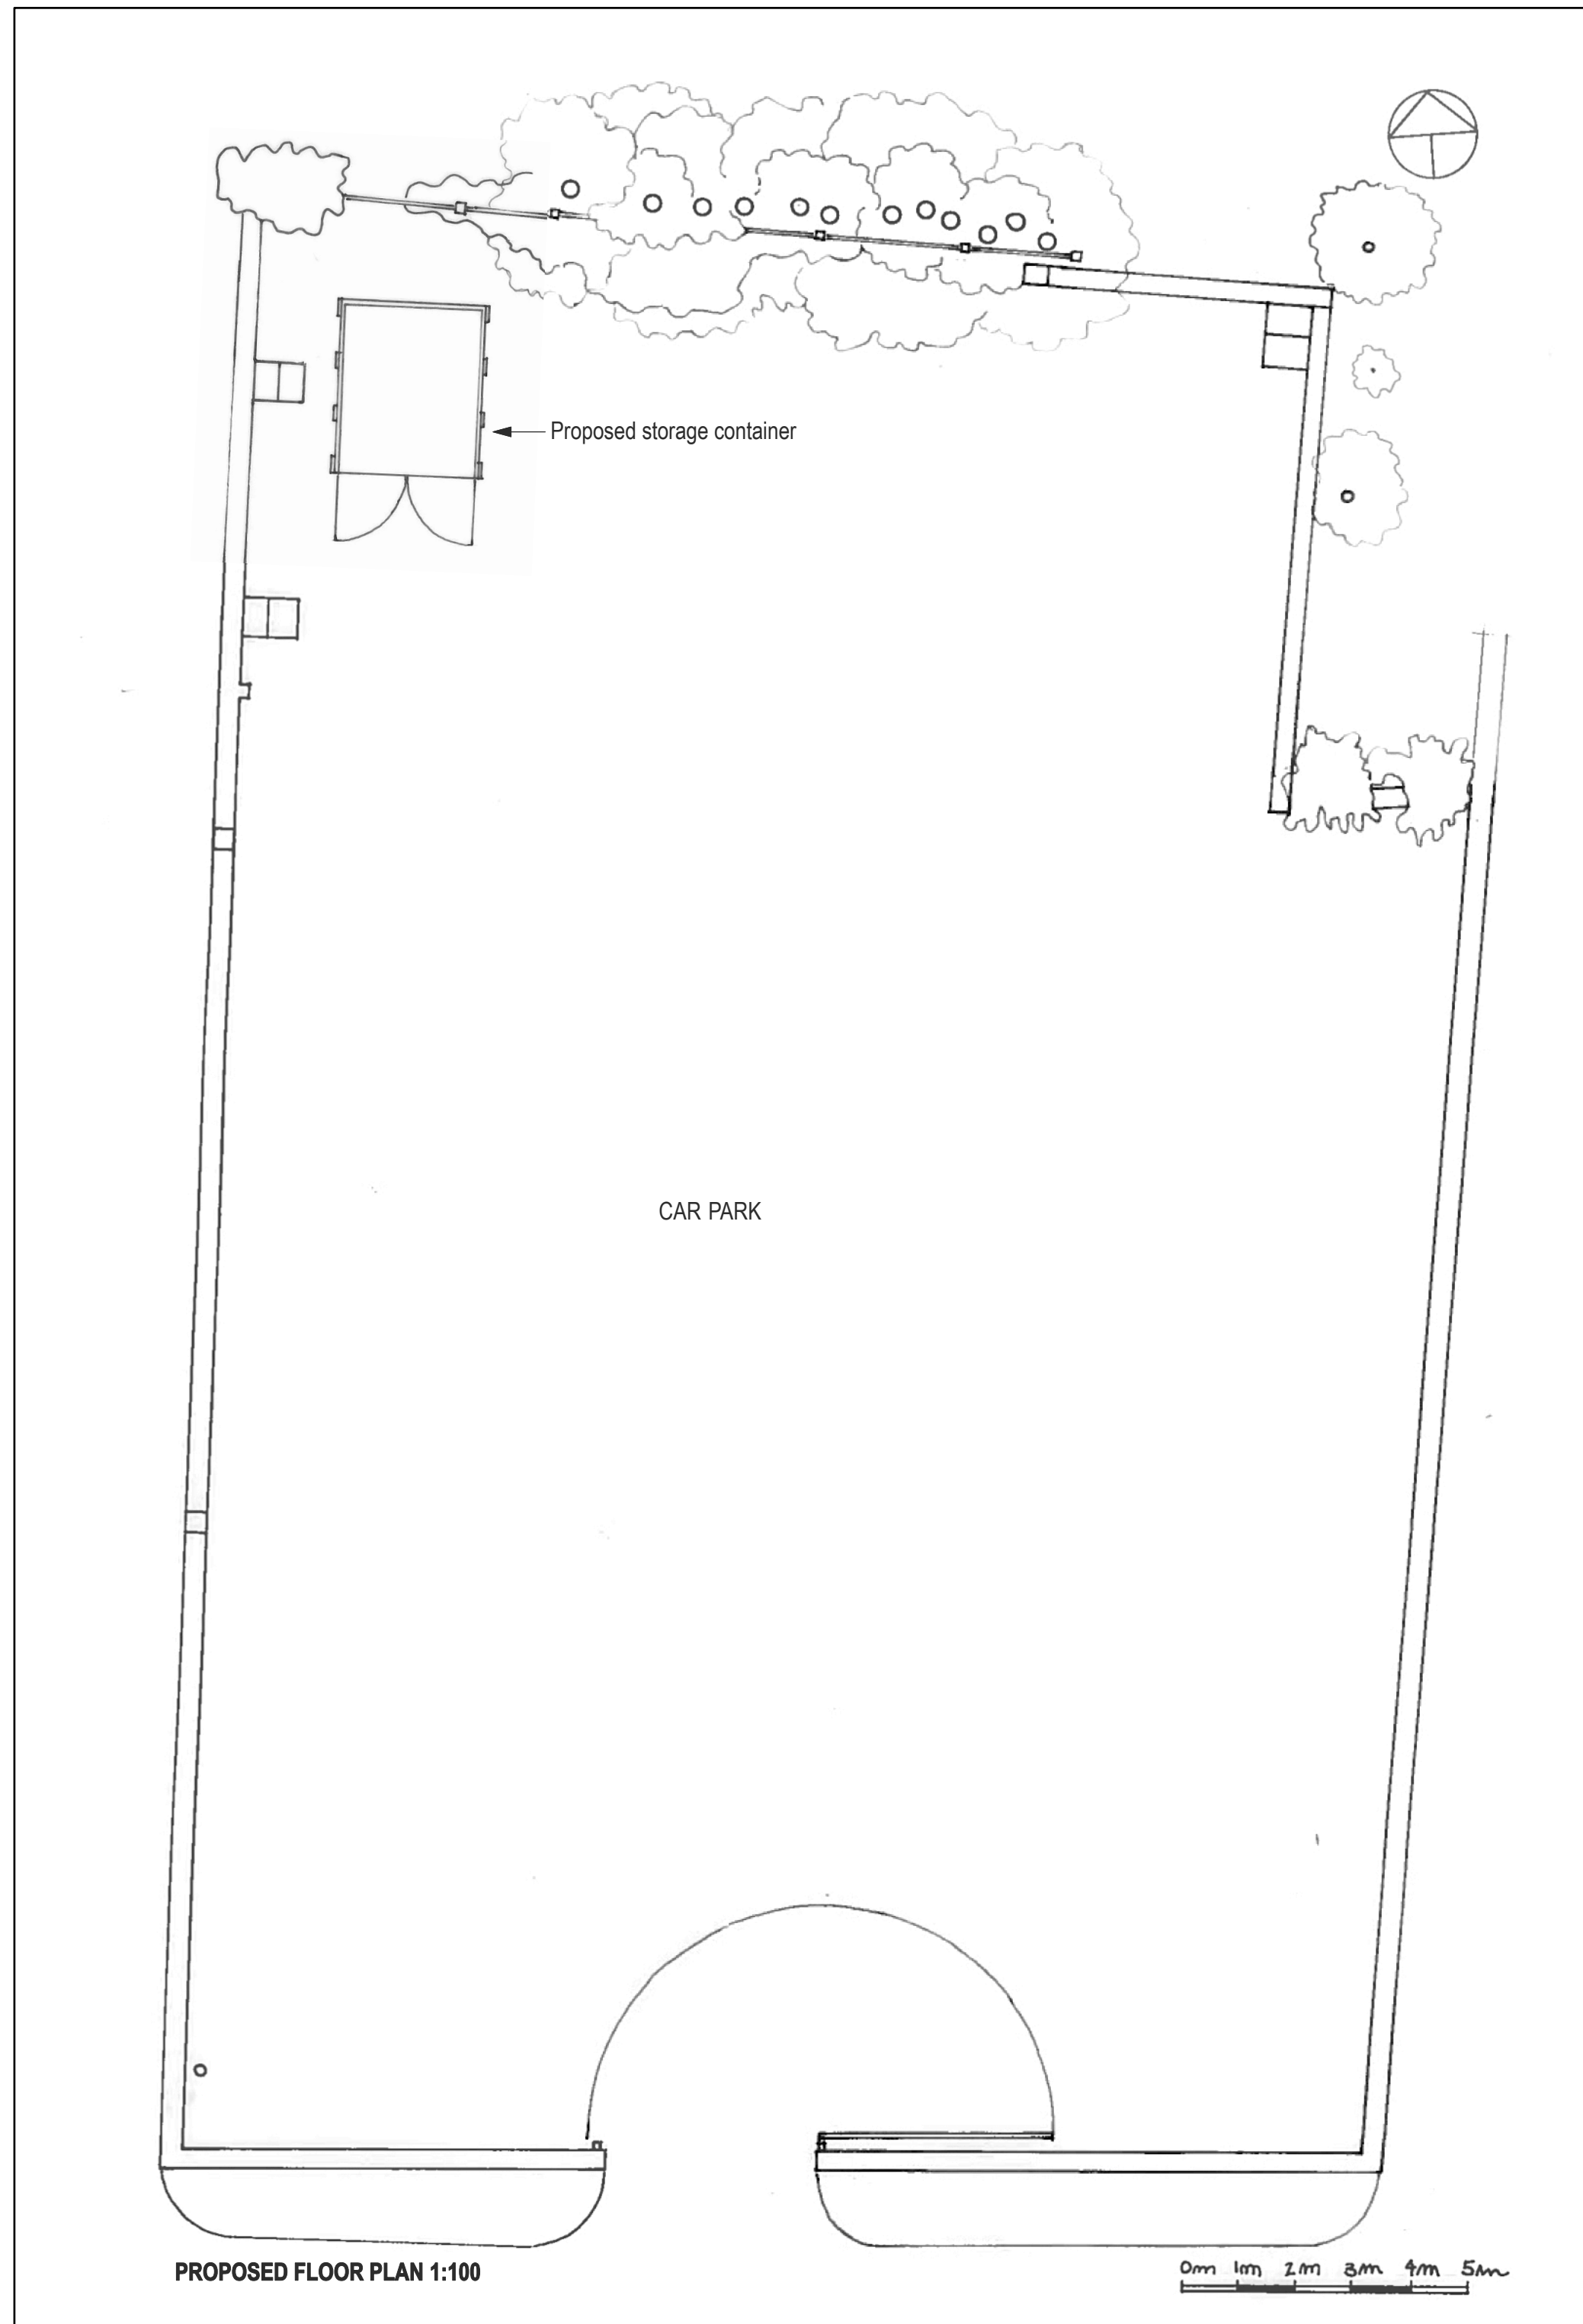

BLOCK PLAN 1:500

hmdw architects ltd

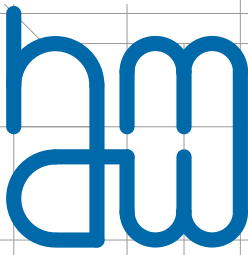

The Old Church
Whyke Road, Chichester
tel: 01243 530 322
fax: 01243 785 224
chichester@hmdw-architects.co.uk
www.hmdw-architects.co.uk

Project
ST. THOMAS A BECKET CHURCH
STORAGE CONTAINER IN CAR PARK

Drawing
Block Plan: 1:500
Proposed Floor Plan: 1:100

Scale Date
25.10.2018

Job No. - Drg. No. Revision Drawn Checked
C14.01 002 LG