

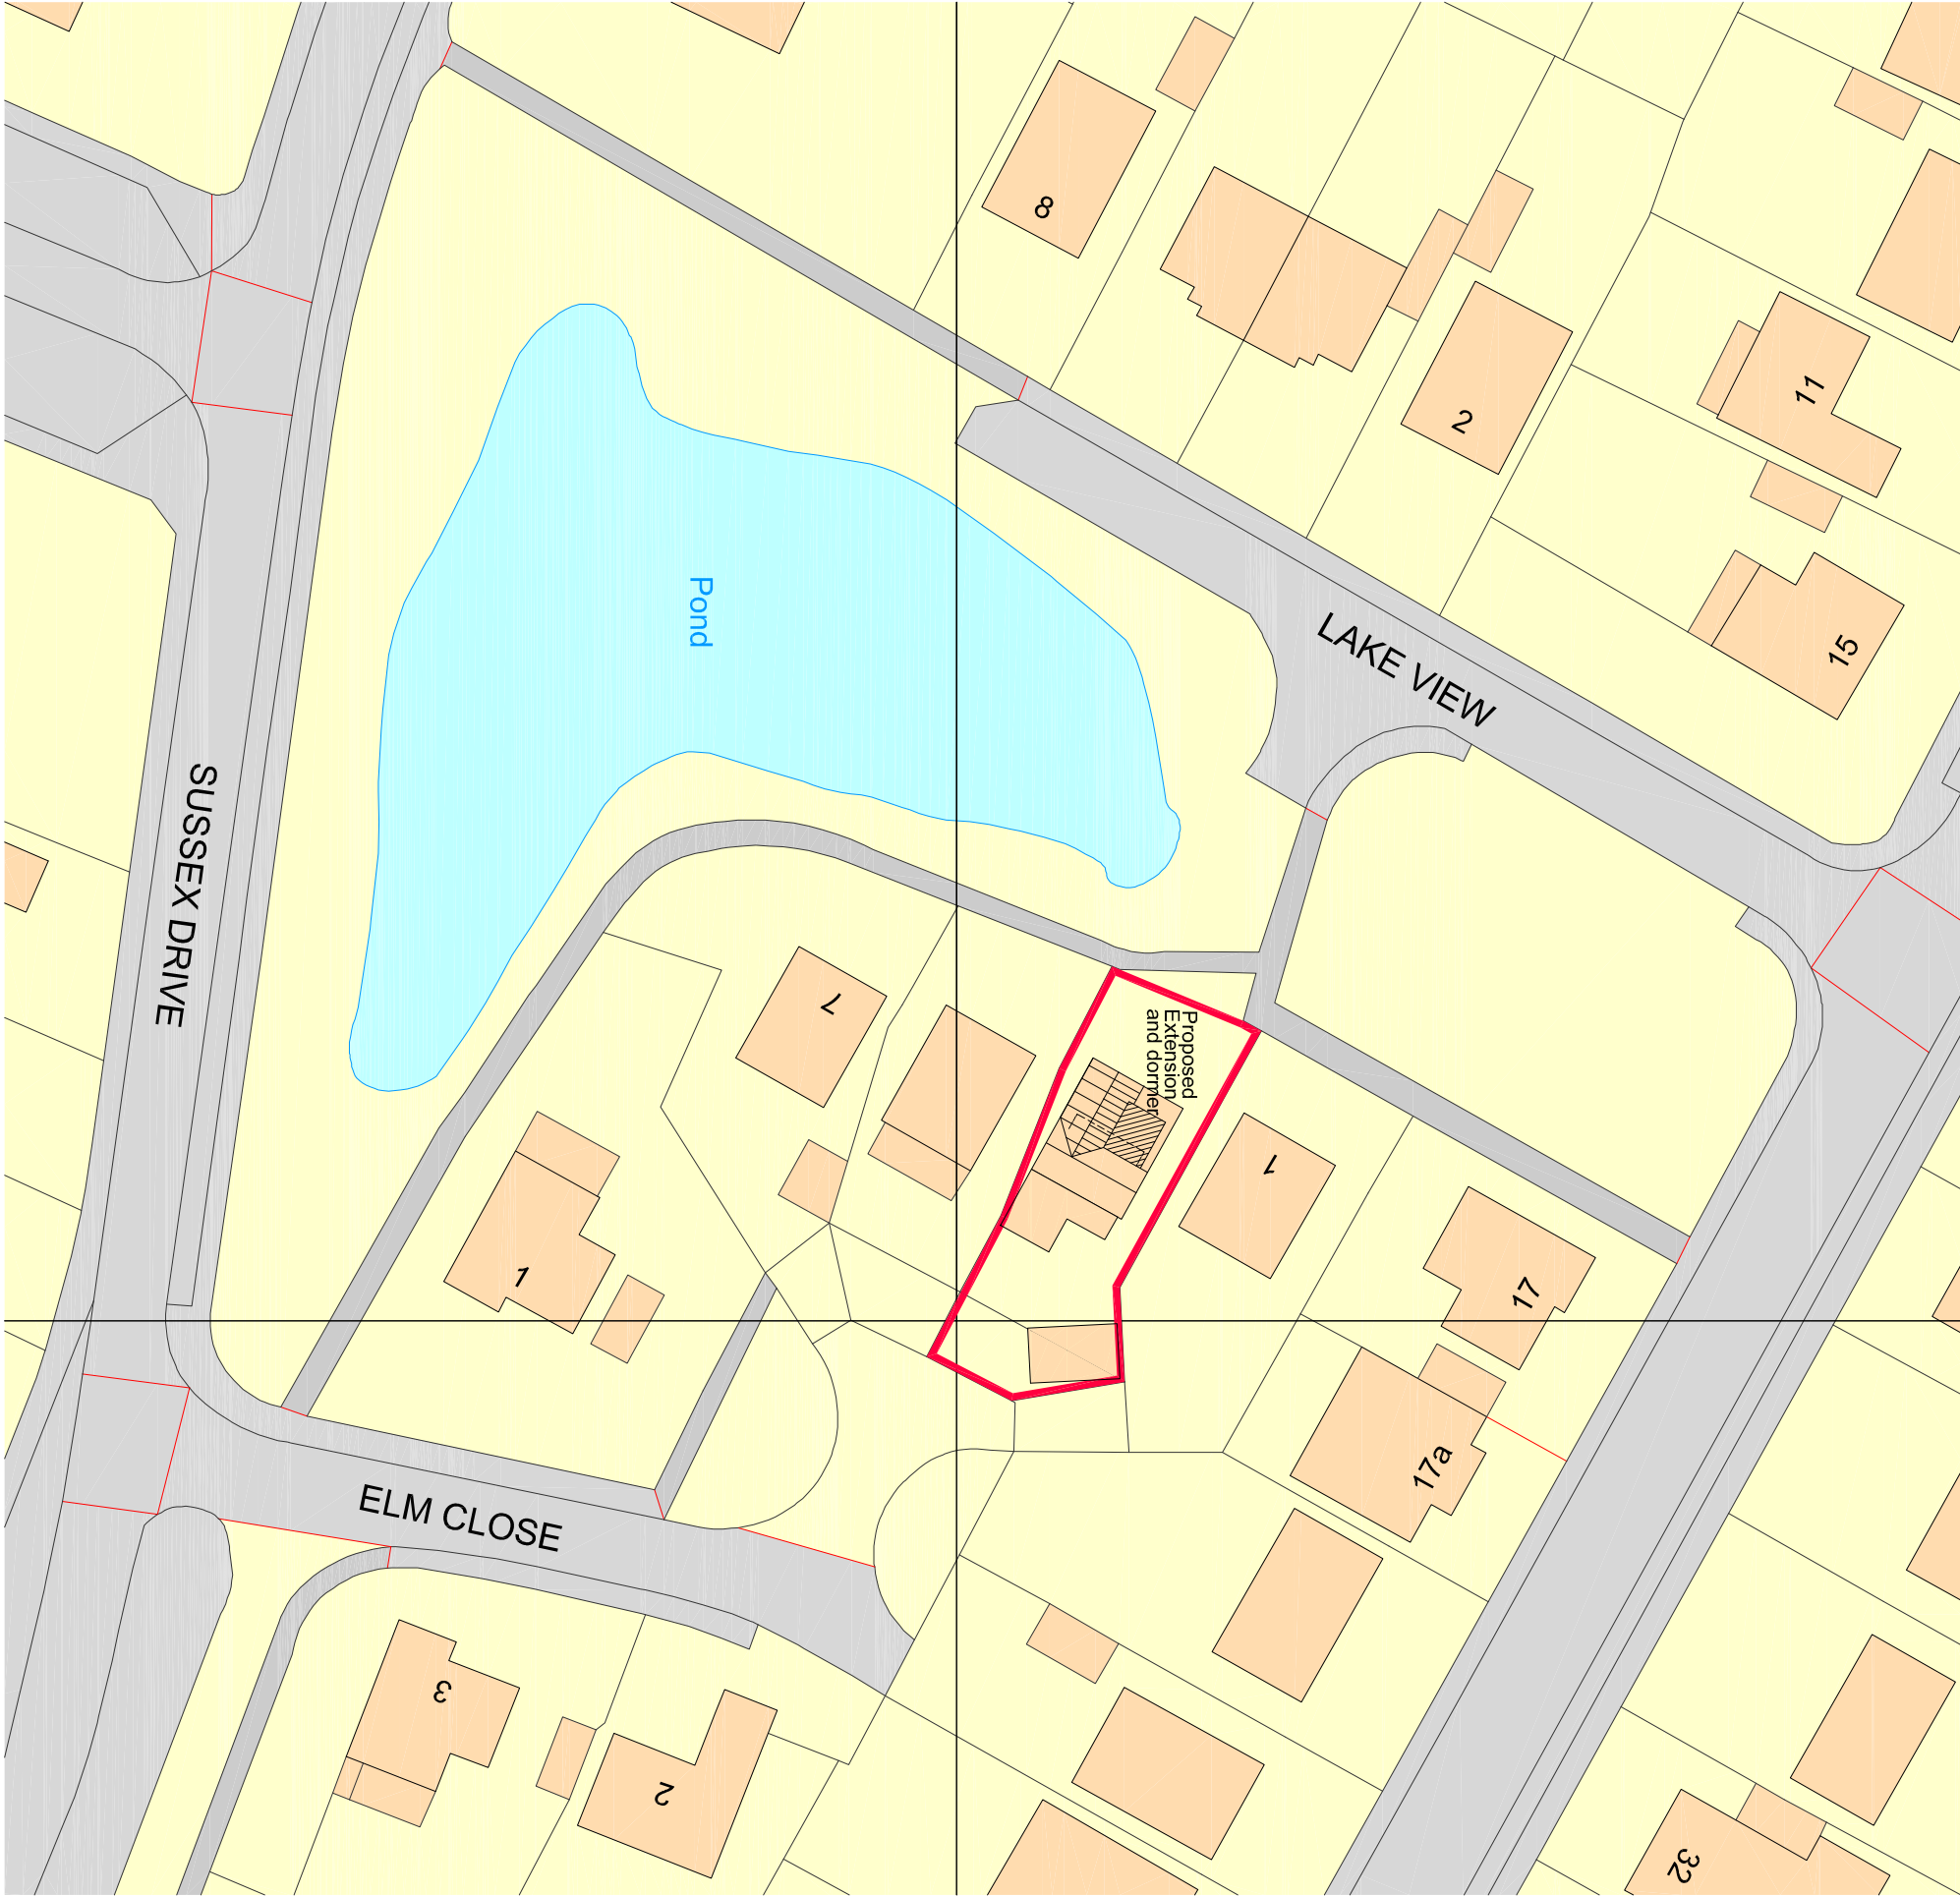
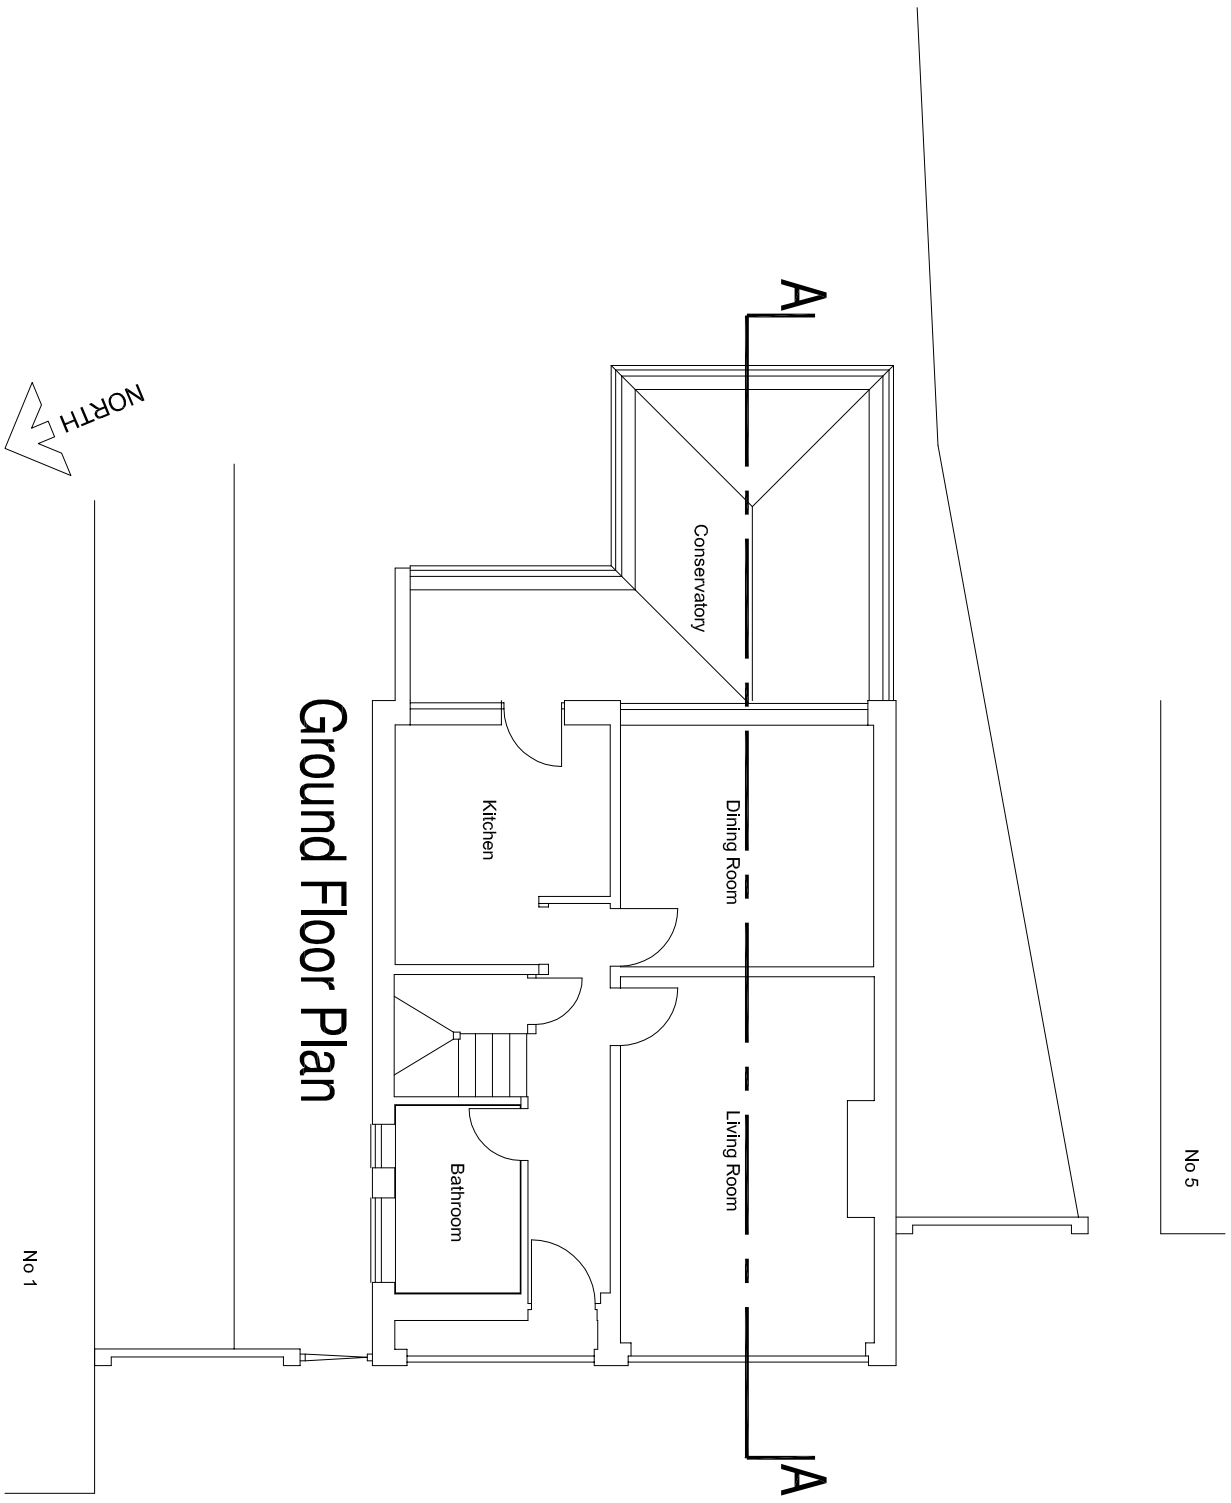
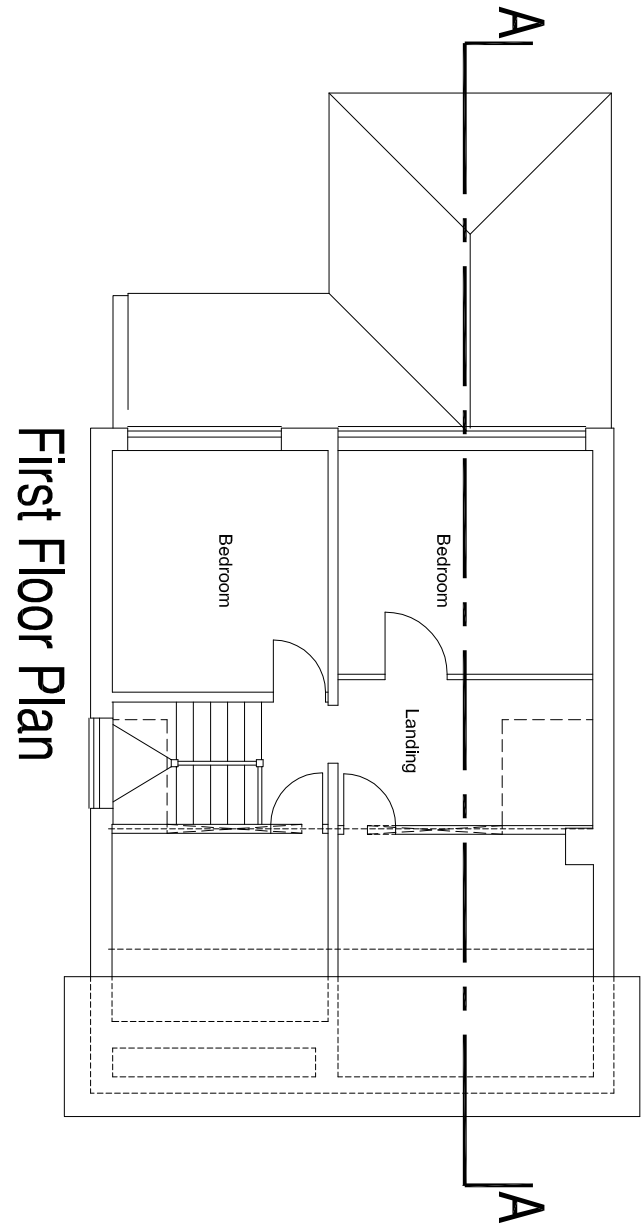



NOTE: SCALE FROM THIS DRAWING. ALL DIMENSIONS RELATING TO SUB-CONTRACTORS OR SUPPLIERS WORK MUST BE CHECKED AND AGREED BETWEEN THE GENERAL CONTRACTOR AND THE SUPPLIER. ALL DIMENSIONS ARE IN MILLIMETRES. IF IN DOUBT ASK THIS DRAWING MAY BE SCALED FOR PLANNING PURPOSES ONLY. ALL DIMENSIONS MUST BE IN ACCORDANCE WITH THE RELEVANT CODES OF PRACTICE AND PUBLICATIONS. © THIS DRAWING IS THE COPYRIGHT OF NASH AND PARTNERS LTD.

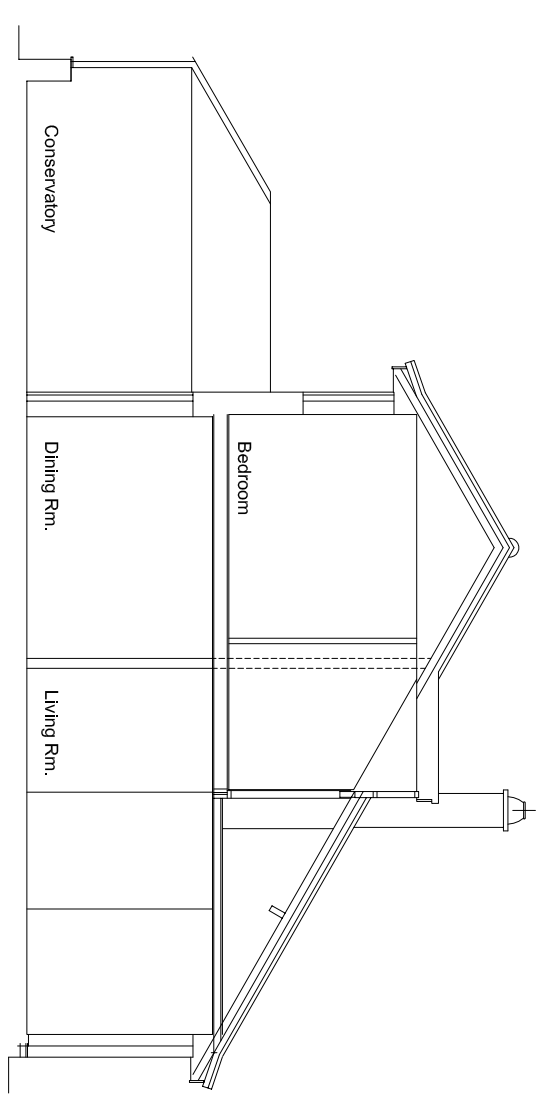

Site Plan 1:500

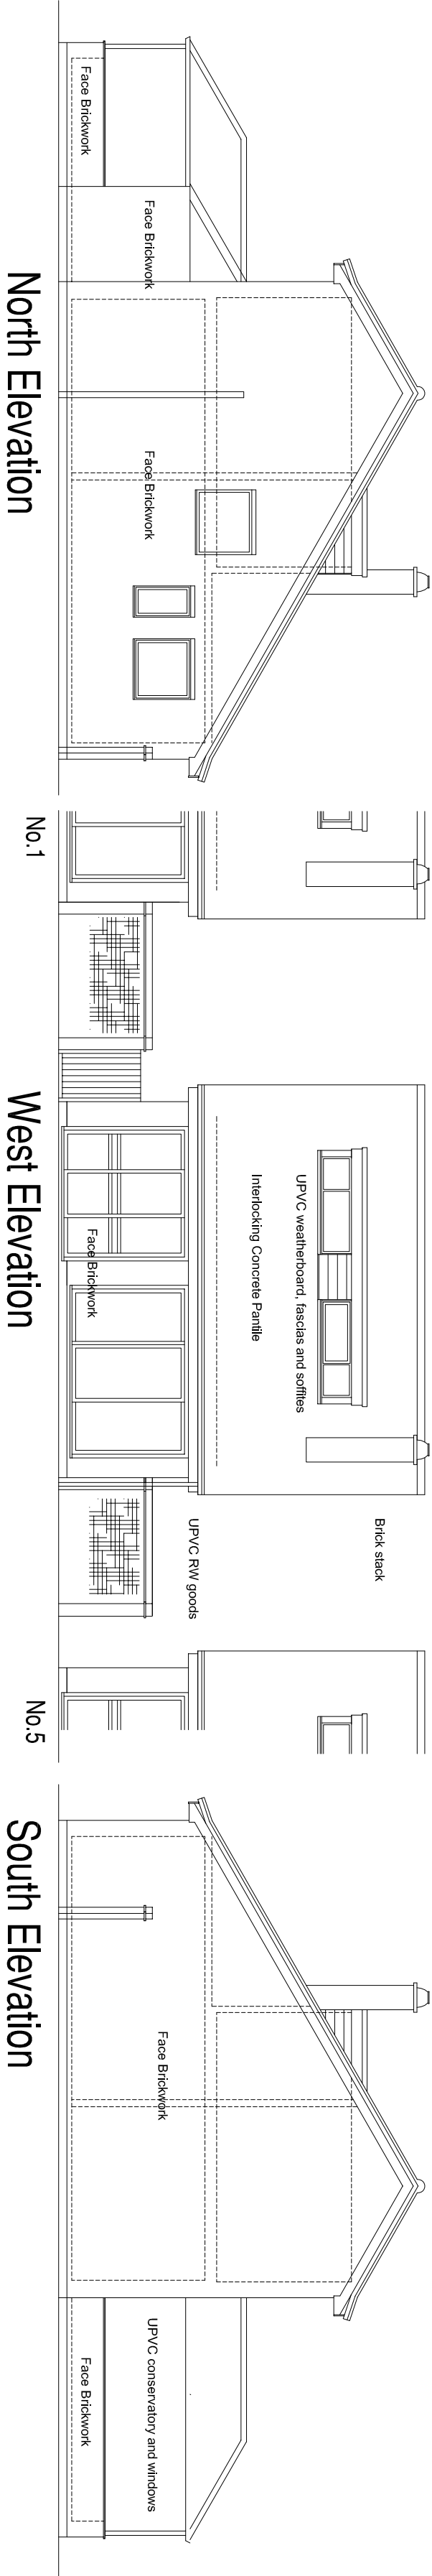

Location Plan 1:1250

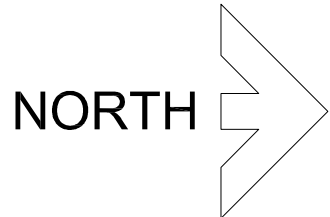

5 Dukes Court, Bognor Road, Chichester, West Sussex, PO19 8PL Tel: 01243 815720, email: office@nashpi.com	
Client	Mr. & Mrs. Gwyn
Location	3 Lake View
Page/num	1/34
Drawing Title	Proposed First Floor Extension & Dormer
Existing Plans Elevations	Location and Site Plans
Date	Sept 2013
Drawn By	ARV
Scale	1:100 & As Shown
CAD file name	1734SK-11
Modifications	None
Revision	#