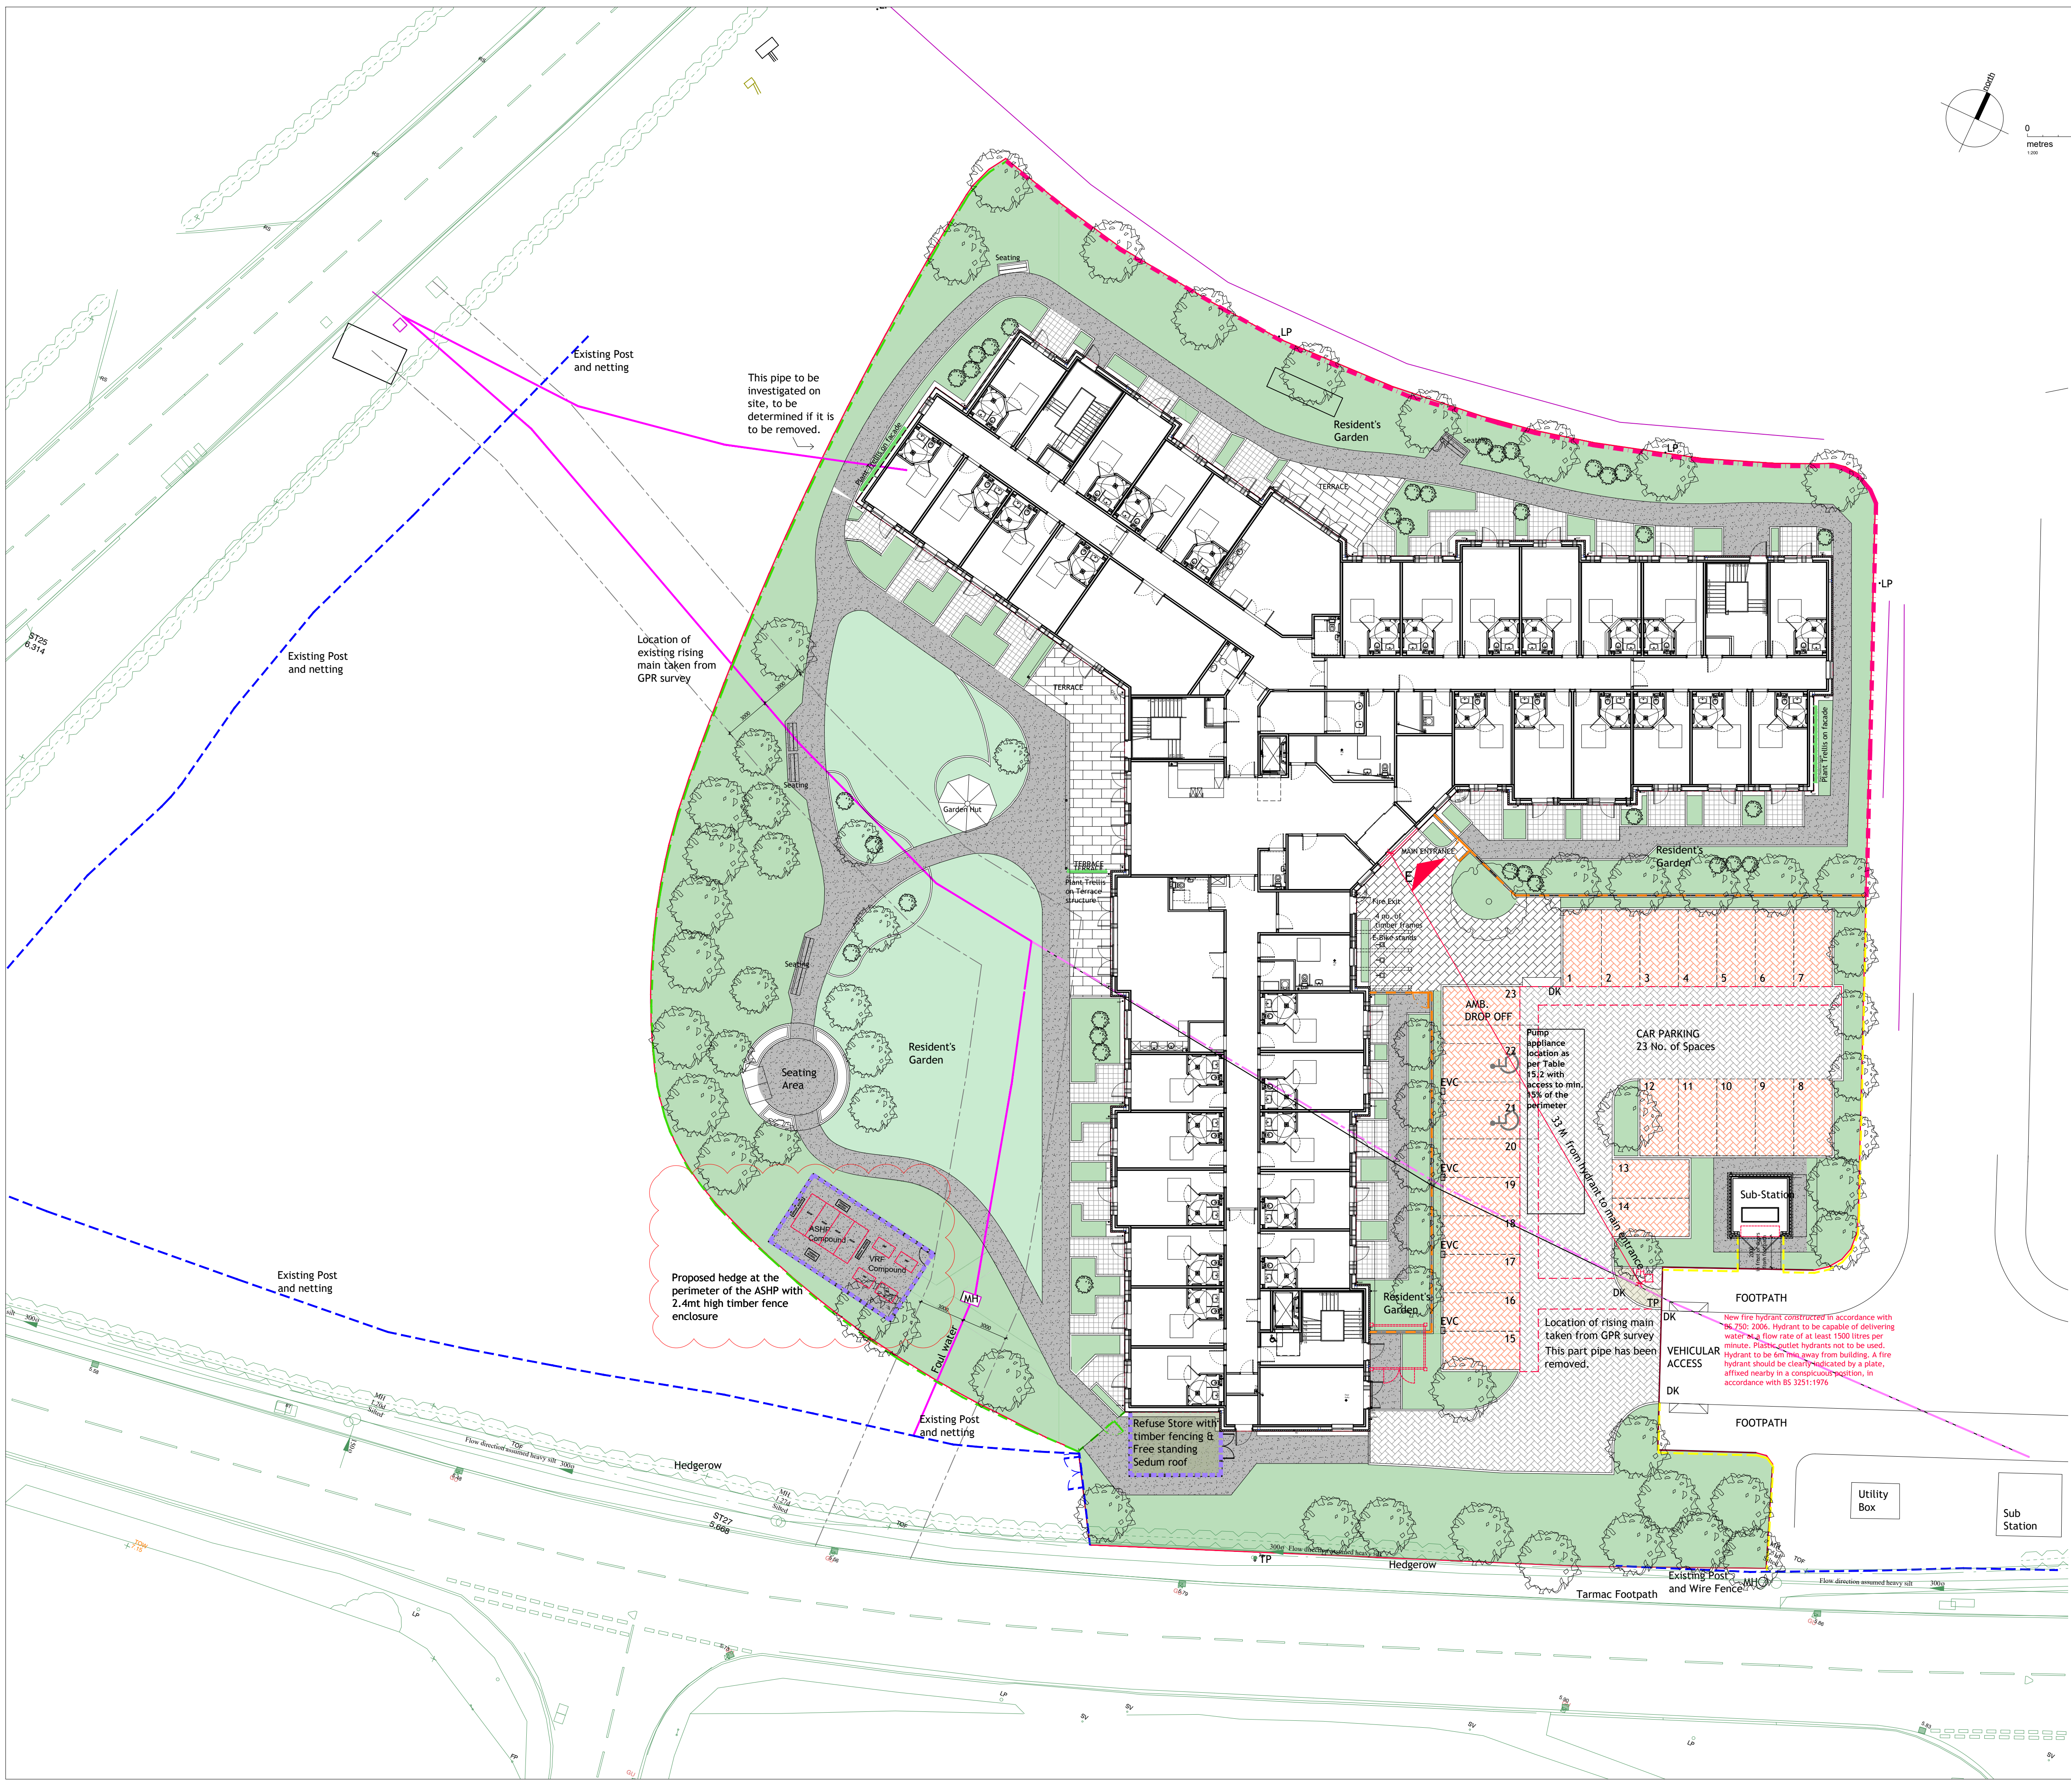


General Notes:

If in doubt request clarification from this office. This drawing, and associated copyright, is the property of Convery Prently Shields Architects Ltd.

Revision	Initials	Date
A	SKP	07.01.25
1. Site plan amended with the ASHP and Refuse Store locations, resident's garden re-arranged to suit.		
B	SKP	21.01.25
1. ASHP path amended as requested by the client		
C	SKP	04.03.25
1. ASHP layout amended.		
D	SKP	02.07.25
1. Tree locations updated to match the landscaping proposals.		
E	SKP	03.07.25
1. ASHP enclosure omitted from the NPA application proposal.		
F	SKP	07.07.25
1. ASHP enclosure re-instated for planning.		

KEY:

- Planning Application Site Boundary
- E Main Entrance
- Existing Tree
- Proposed Tree
- Existing Hedge
- Proposed Hedge
- Planting shown indicatively, refer to Landscape Architects drawing no "B24058-101A-Hook Lane-Landscape Proposals" for further details.
- 1.2mt high metal railing, black, Type A
- 2mt high metal railing, black, Type B
- 1mt high brick wall with 1mt high metal railing, black, Type C
- 1.8mt Green Fastmesh 3D PPC fence, Type D
- Personnel Gate with keypad override on secure side
- Post & Wire Stock Fence, Type E
- 1.8m high timber close board fence around refuse store and 2.4mt high timber close board fence around ASHP enclosure, Type F

Hard Landscaping

- HL01 Road Surface
MARSHALLS TEGULA PRIORA 200 X 160 X 80MM, COLOUR PENNANT GREY
- HL02 Carpark Bay Surface
MARSHALLS TEGULA PRIORA 200 X 160 X 80MM, COLOUR TBC.
WITH CHARCOAL TO DELINEATE PARKING SPACES
- HL03 Footpaths
Resin Bound Gravel, colour tbc.
- HL04 Terrace Paving
MARSHALLS PAVING SLABS Mixed Sizes, COLOUR TBC
- HL05 Gravel
LIGHT GREY
- HL06 Residents Patios
MARSHALLS PAVING SLABS, colour tbc.

PLANNING

ConveryPrentlyShields
ARCHITECTS

144 West George Street, Glasgow, G2 2HG www.converypretyshields.co.uk 0141 258 3100

CLIENT	Simply Develop UK		
PROJECT	Proposed Care Home Hook Lane Pagham PO21 3PB		
DRAWING	Site Plan As Proposed		

PAPER SIZE	SCALE	DATE
A1	1:200	Sept 24
DRAWING NUMBER	REVISION	
2324_005	F	