
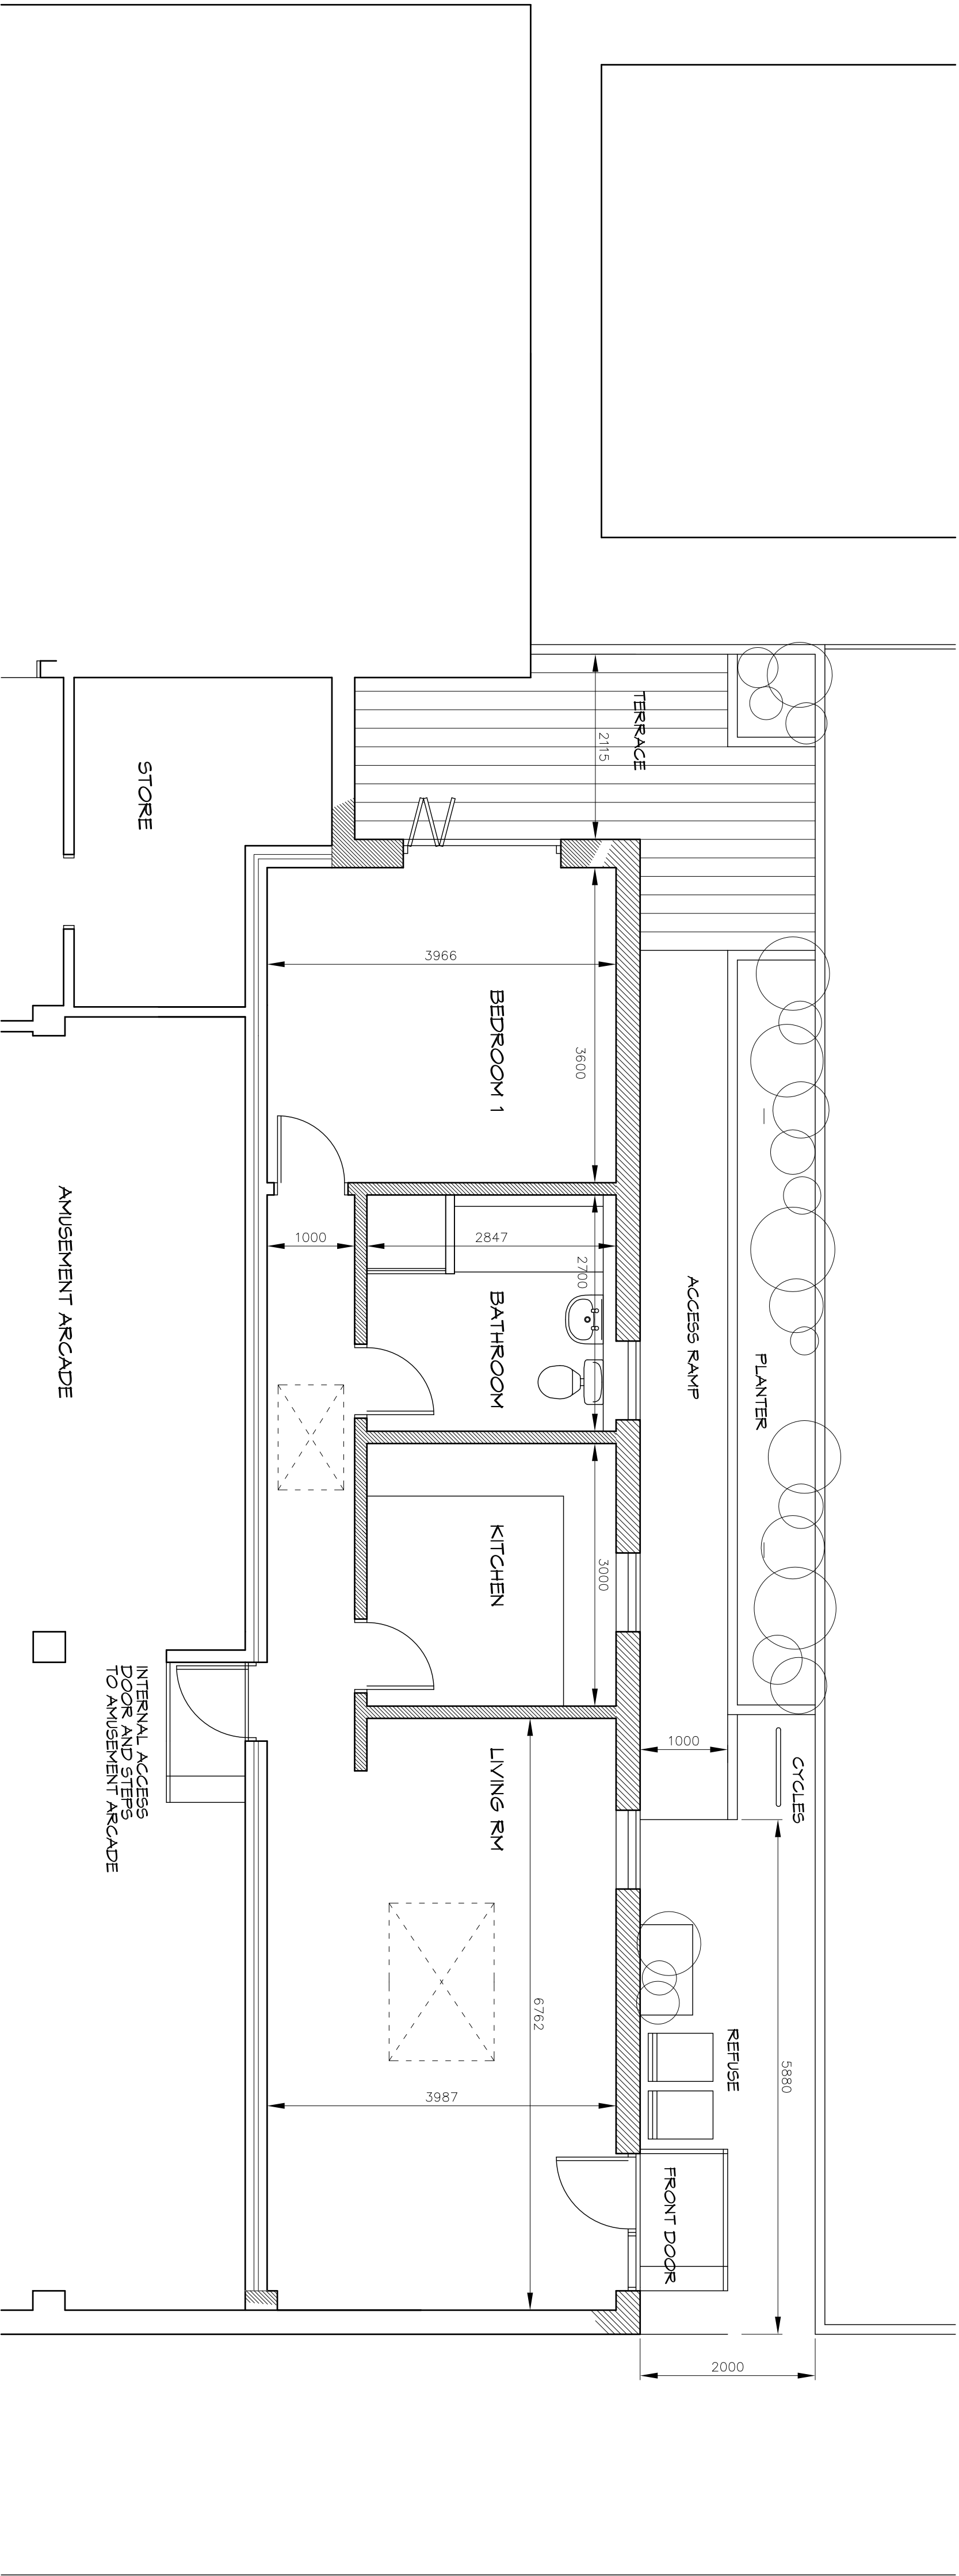


Note:

Do not Scale from this Drawing (except for planning approval).
All dimensions are in millimetres and to be checked on site.
All dimensions are to be checked on site and must be checked
and agreed between the main contractor and the sub-contractors and suppliers.

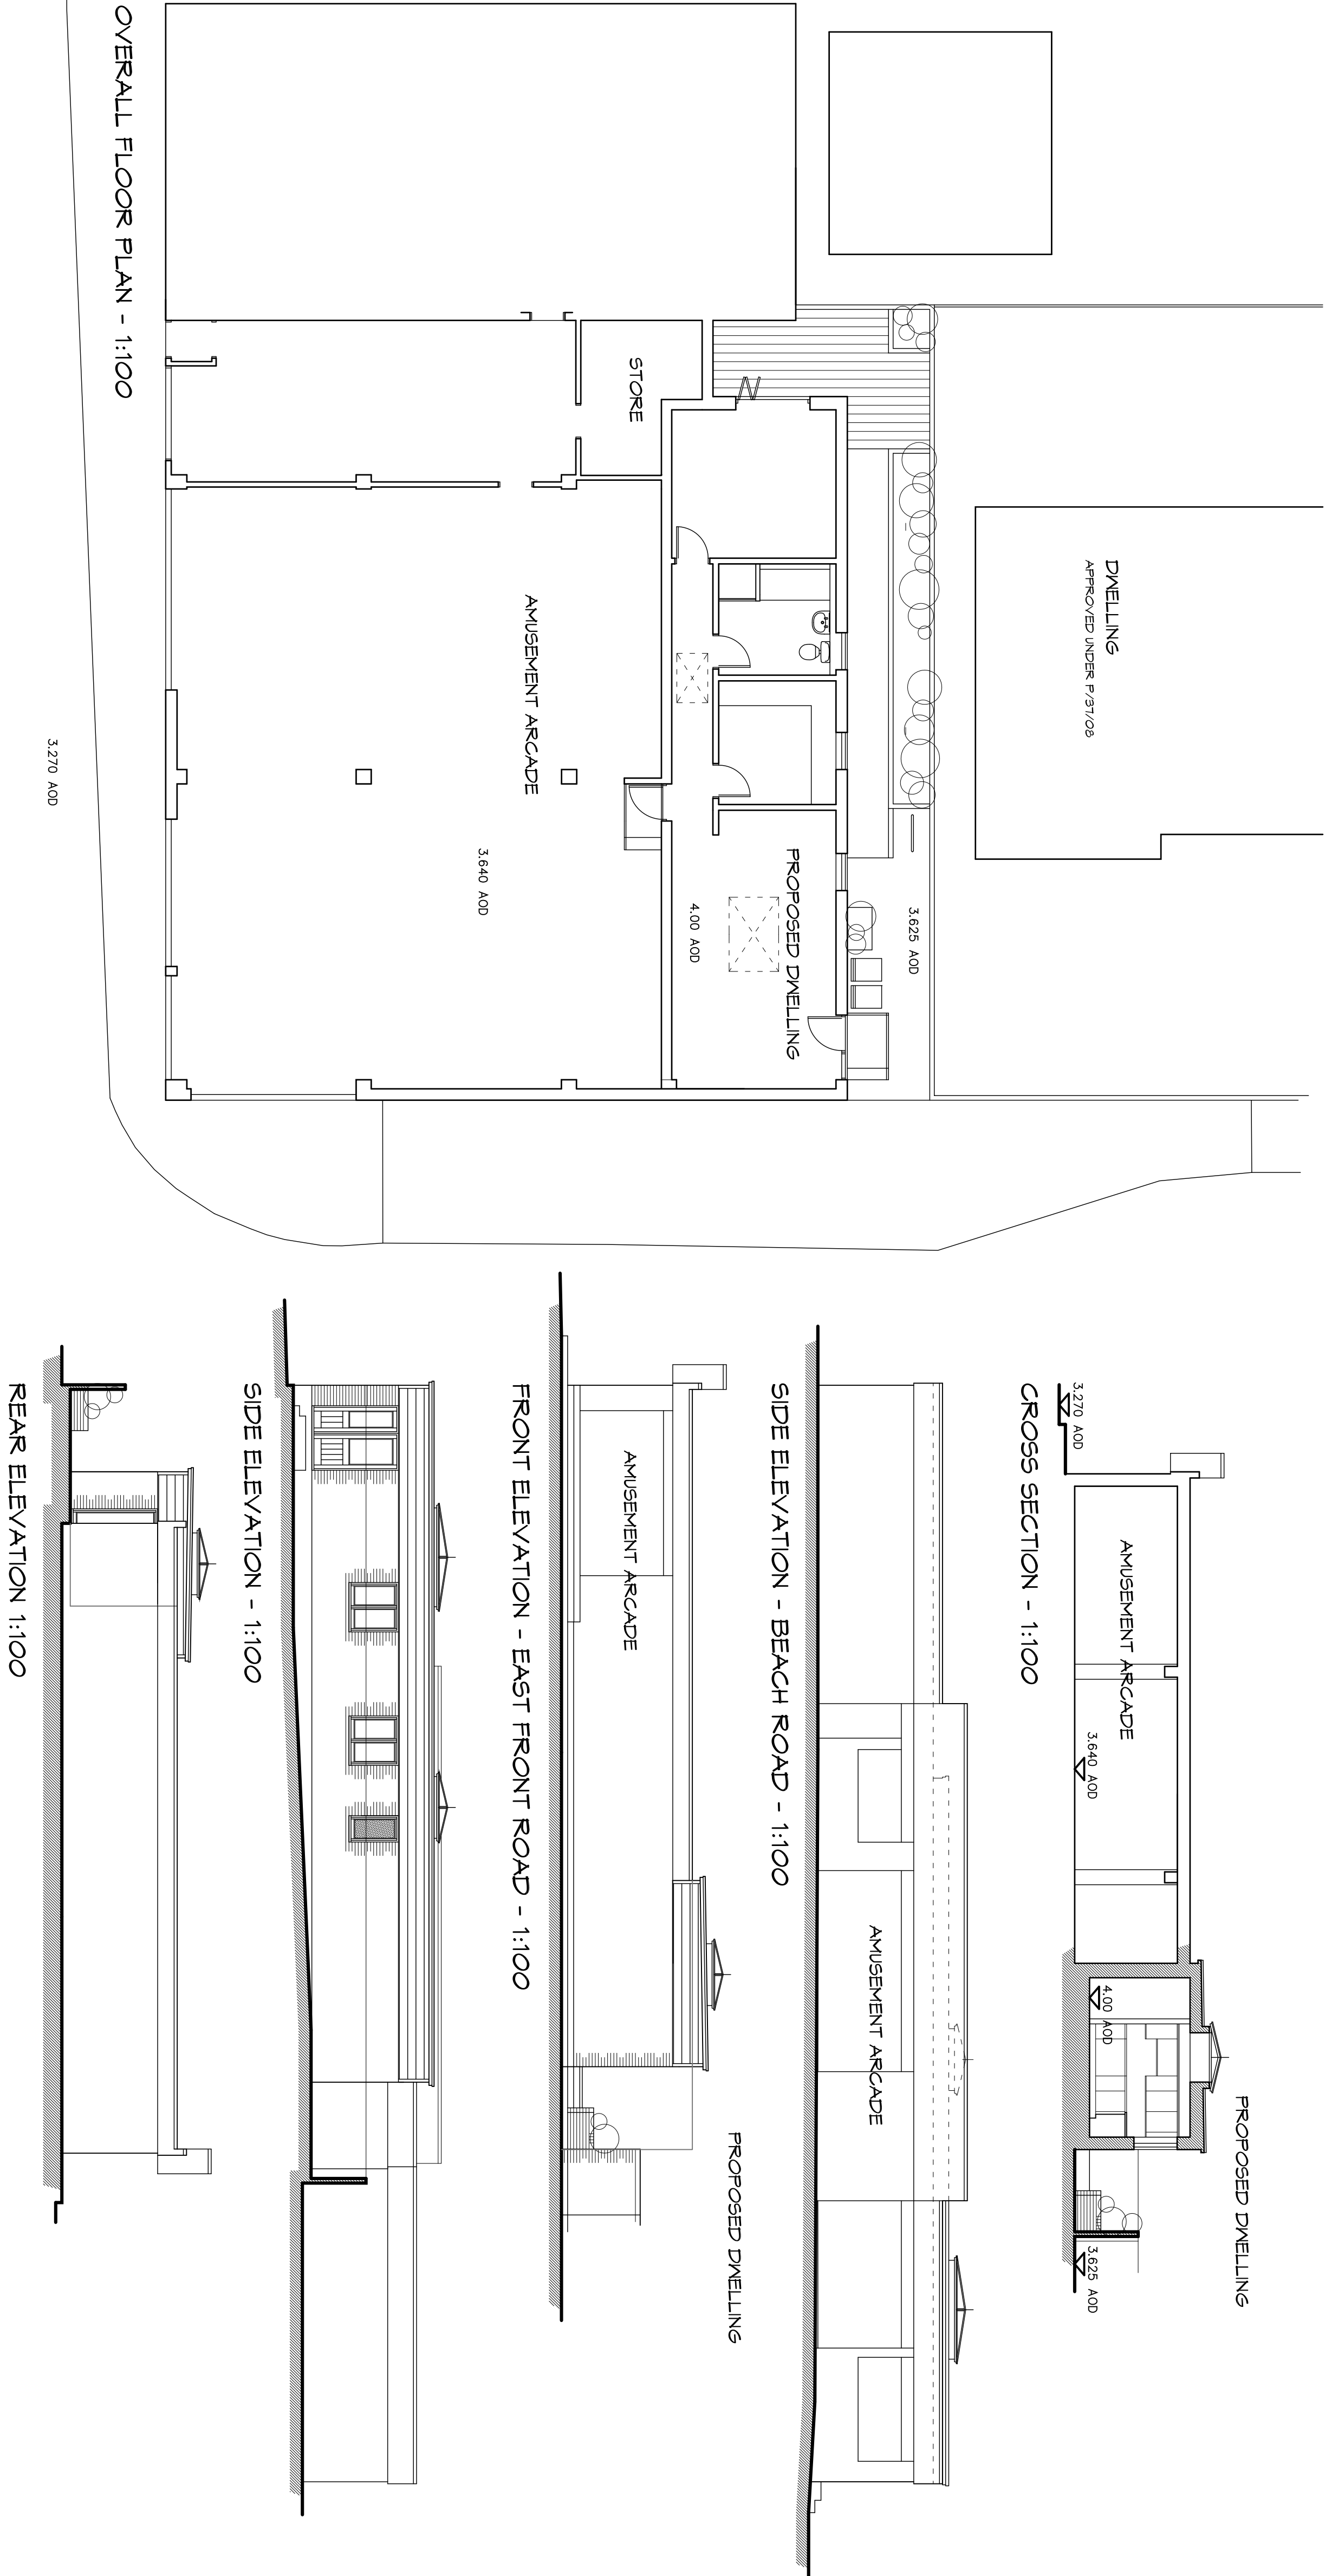

PROPOSED MANAGERS ACCOMMODATION - GROUND FLOOR PLAN - 1:150

Proposed Managers Accommodation - Pagham Beach Amusements, 129 East Front Road, Pagham

MANAGERS ACCOMMODATION RESUBMISSION OF P/107/10

PAGHAM BEACH AMUSEMENT ARCADE
129 EAST FRONT ROAD
PAGHAM
MR D GRIFFS
Drawn by: MJM
Scale: various
Job No: 4125
Date: SEPT 13
Drawing: FLOOR1a