



Note:
Do not Scale from this Drawing (except for planning approval).
Dimensions are in millimetres and to be checked on site.
All dimensions and specifications must be checked and agreed between the main contractor and the sub-contractors and suppliers.



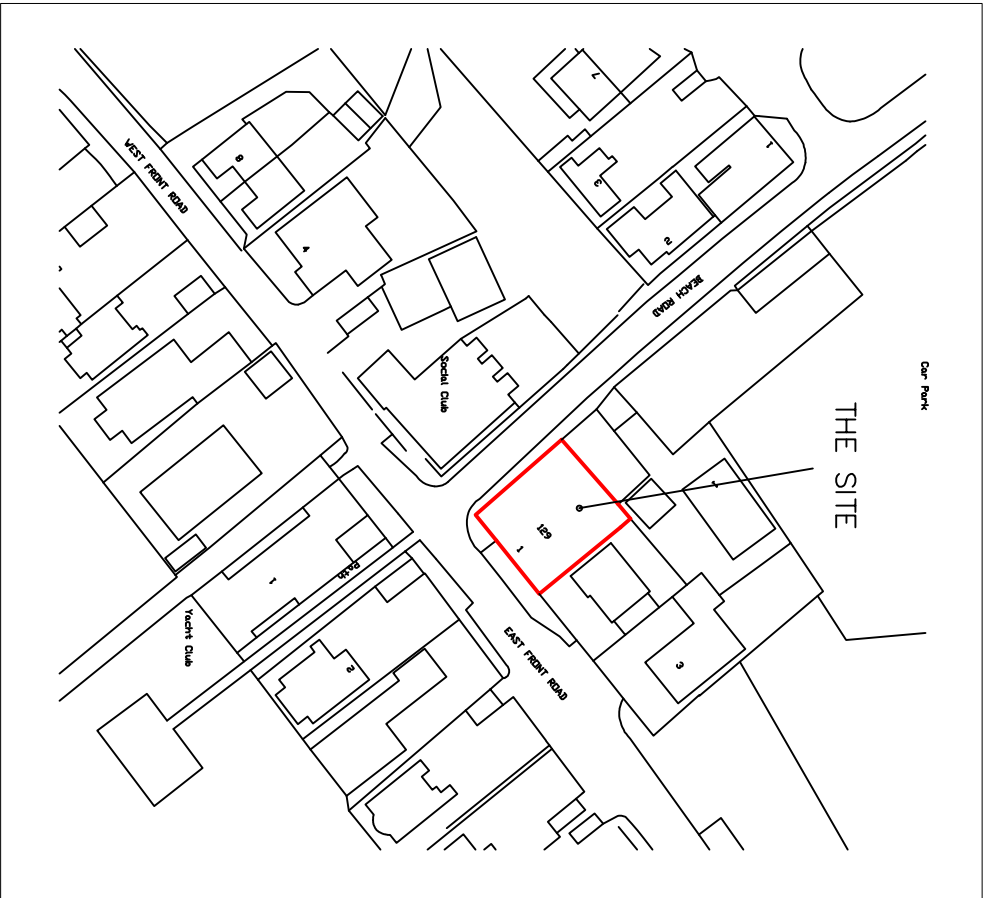


LOCATION PLAN 1:1250

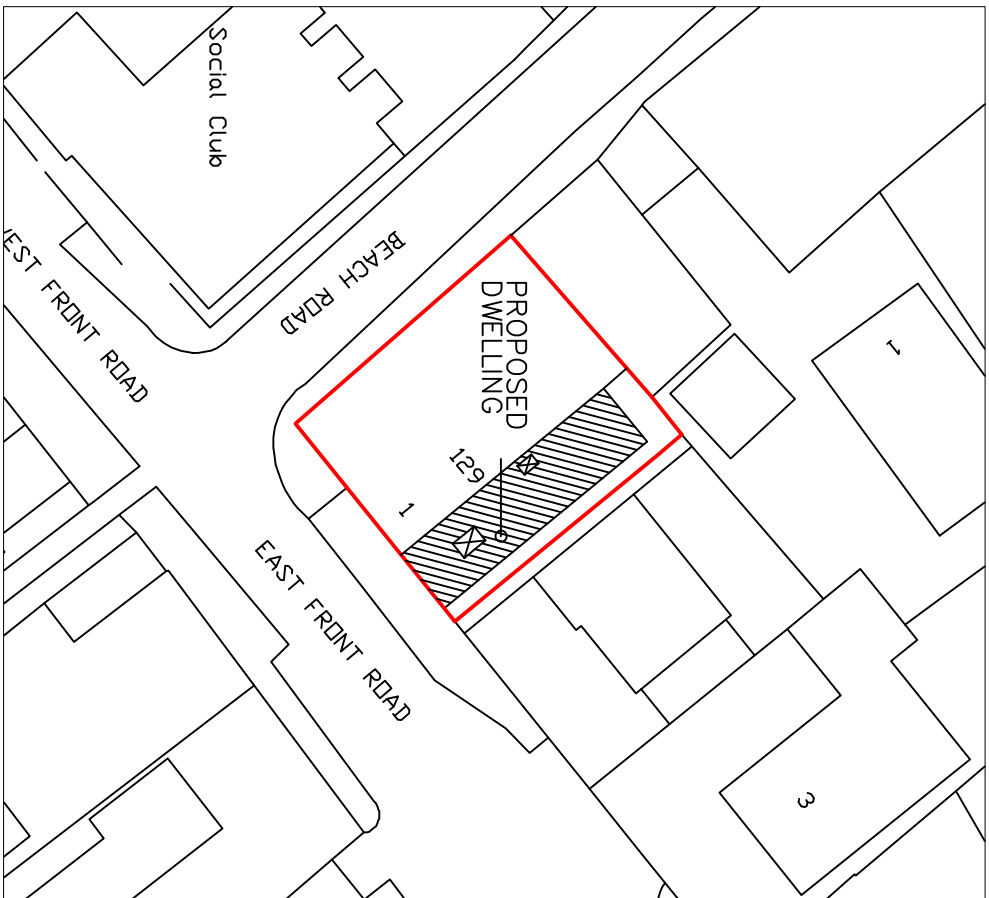


BLOCK PLAN 1:500


© Crown copyright. All rights reserved. 2013. Licence number 0100031673

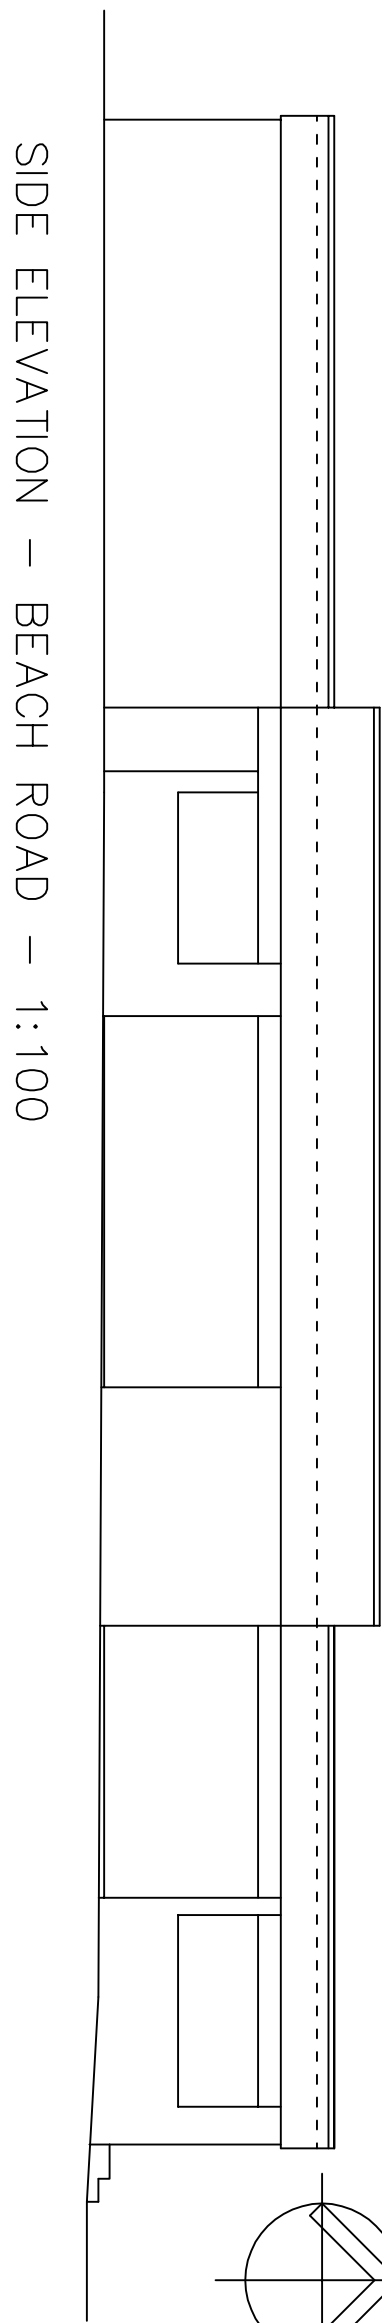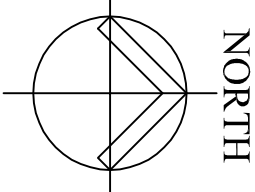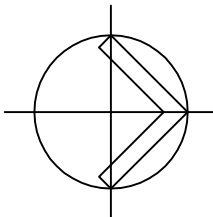


SIDE ELEVATION - BEACH ROAD - 1:100

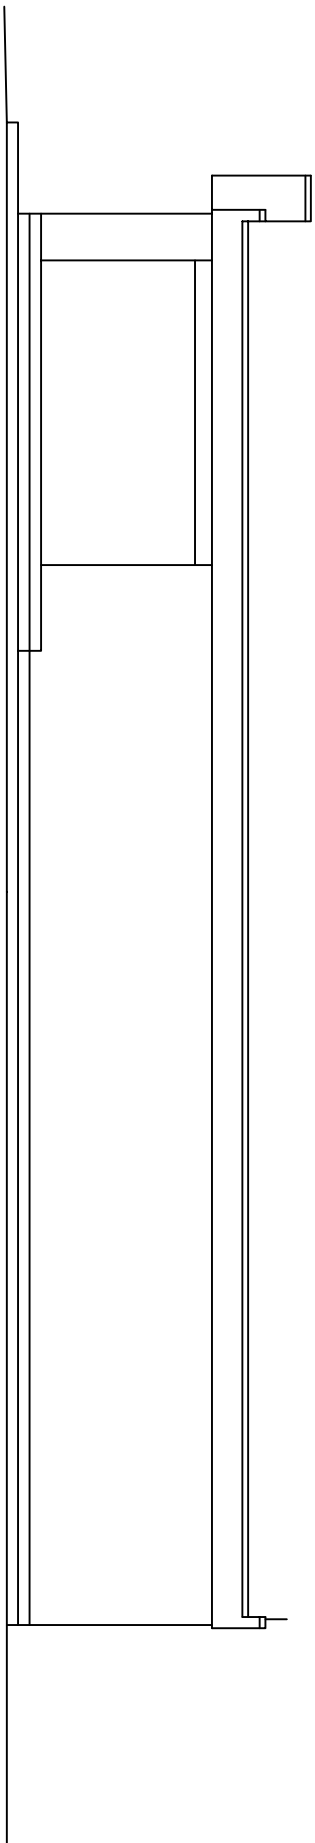

FRONT ELEVATION - EAST FRONT ROAD - 1:100

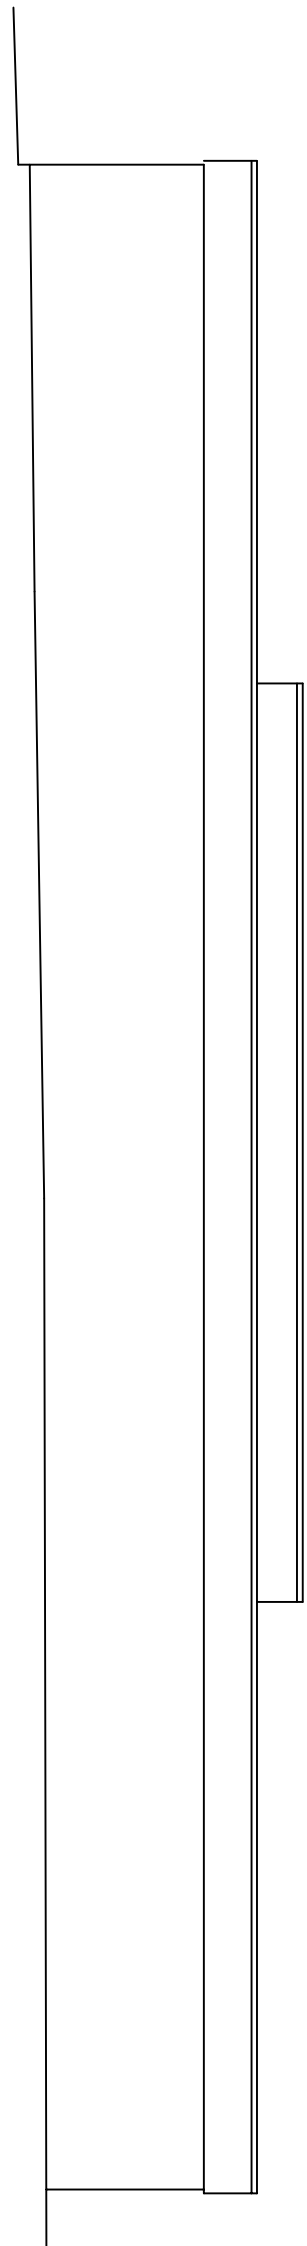


SIDE ELEVATION - 1:100

 


REAR ELEVATION 1:100


EXISTING ELEVATIONS

 

OVERALL FLOOR PLAN - 1:100

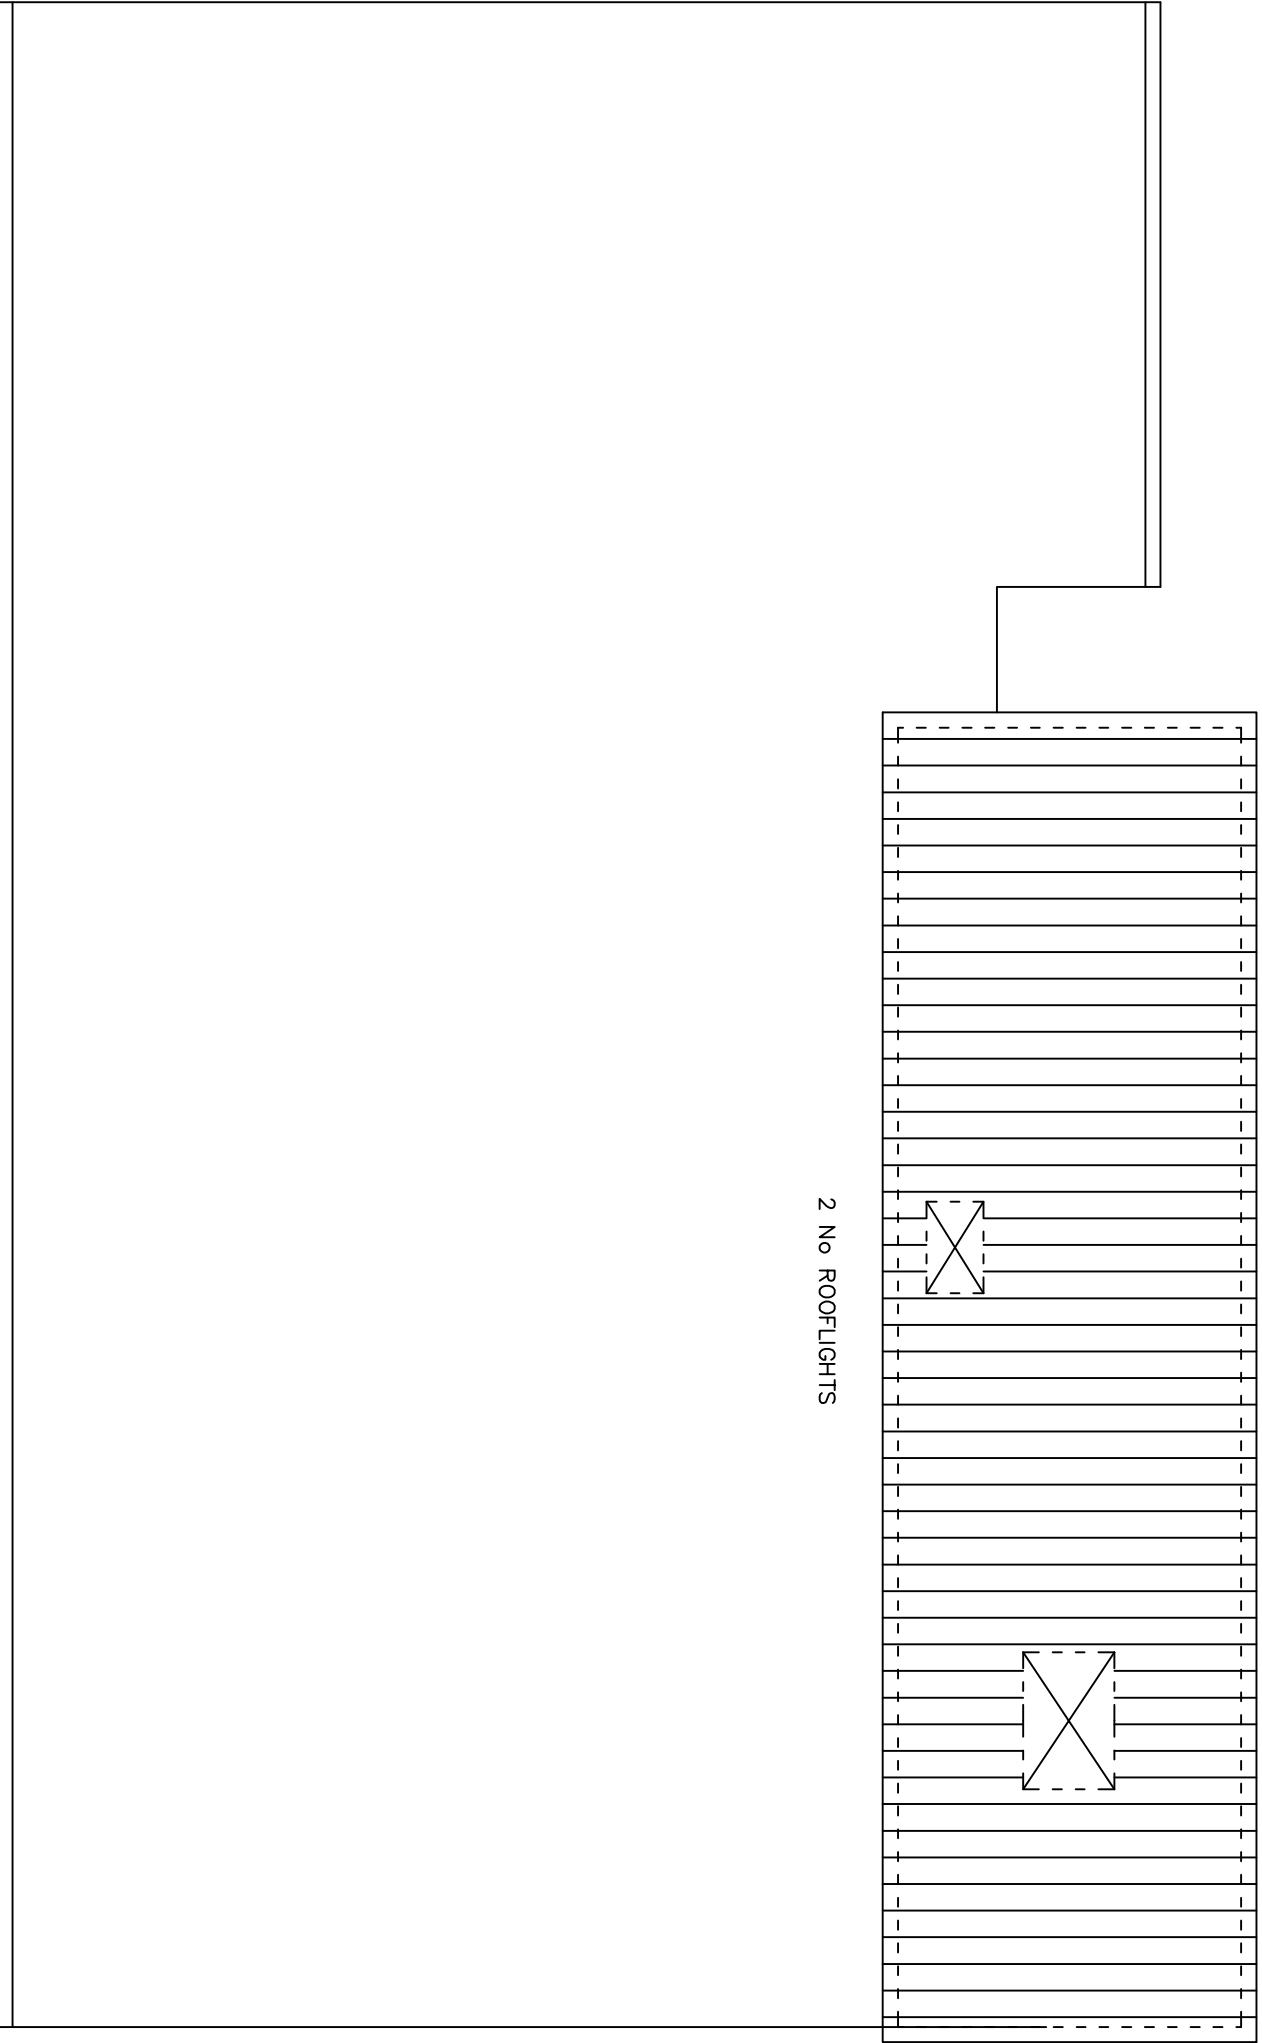

PROPOSED ROOF PLAN - 1:100

 

EXISTING ROOF PLAN - 1:100

Proposed Managers Accommodation - Pagham Beach Amusements, 129 East Front Road, Pagham

MANAGERS ACCOMMODATION
RESUBMISSION OF P/107/10
PAGHAM BEACH AMUSEMENT ARCADE
129 EAST FRONT ROAD
PAGHAM
Mr D Griggs
Drawn by: MJW
Scale: various
Job No: 4125
Date: SEPT 13
Drawing: PLO02