



General Notes:
Do not scale dimensions from this drawing, unless for Planning purposes.

The Contractor is responsible for checking all dimensions on site prior to commencement of the works.

This drawing is to be read in conjunction with the specification.

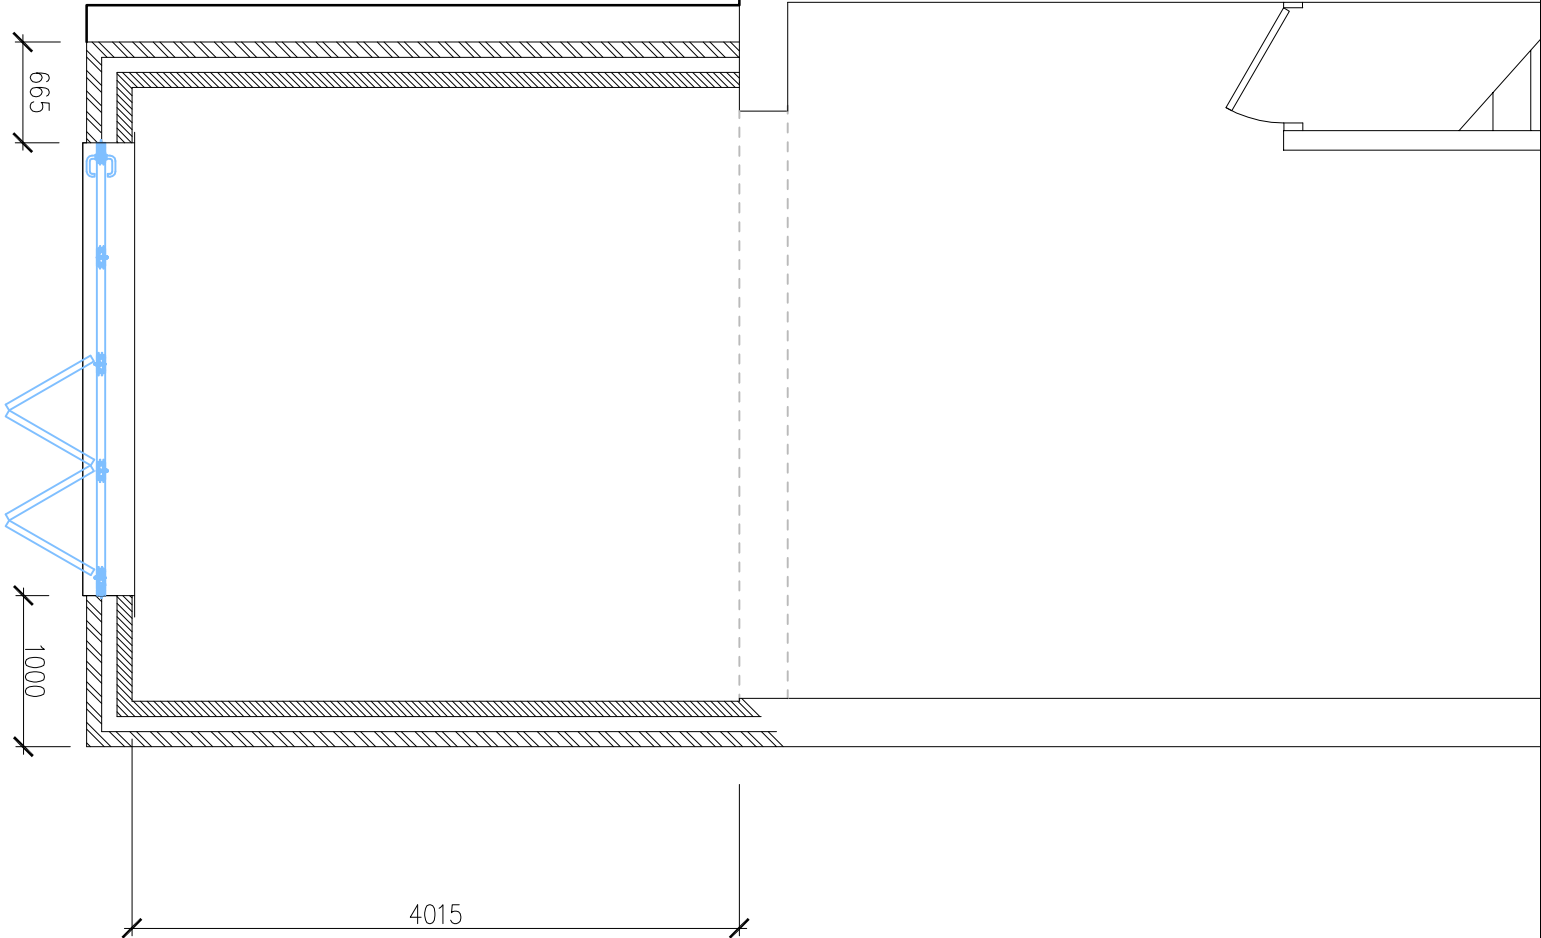

GROUND FLOOR

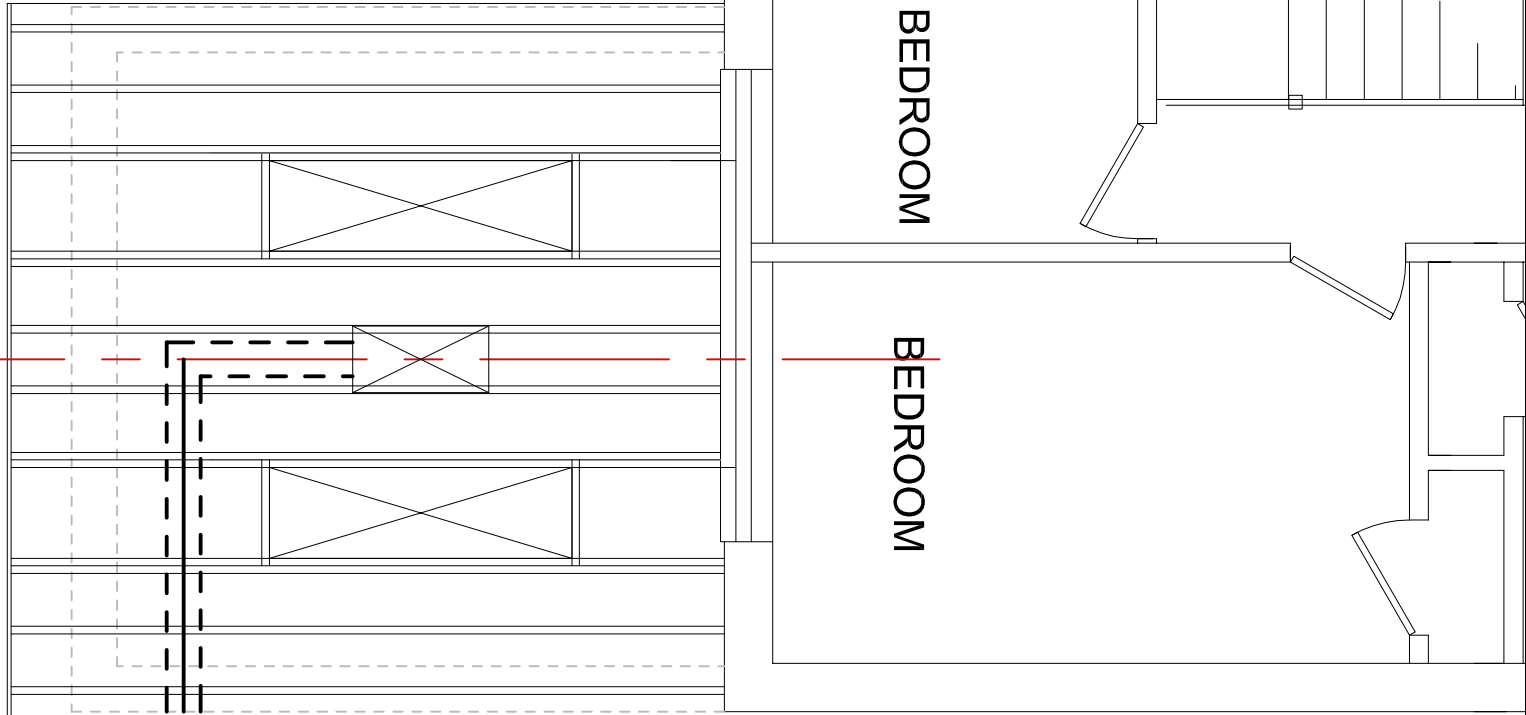

ROOF PLAN

Revision	Date	Description
----------	------	-------------

Client:	Mr & Mrs J. Scrase, 76 St Thomas Drive, PO21 4UA	
---------	--	--

Project:	Rear Extension	
----------	----------------	--

Drawing Title:	Plans - Proposed	
----------------	------------------	--

Scale:	Date:	Drawn By:
1:50	27/01/16	

Drawing Number:	Revision:
1287/ 002	

Brian Elstone Surveying Services Ltd
Brian Elstone, MCIQB, IMAPS, MCABE
Project Management
Surveying Services
Planning and Building Regulations
Construction Health and Safety

4 Herne Court, Station Road, Rustington, BN16 3BQ
Phone: 01903 784884, Mobile: 07710 593021,
Email: brian@elstone.biz